

ДИСКУССИОННЫЙ КЛУБ АРХИТЕКТУРЫ И ГРАДОСТРОИТЕЛЬСТВА НБ МАРХИ


МУЗЕЙ XXI века

ОБЗОРНАЯ ПРЕЗЕНТАЦИЯ СОВРЕМЕННЫХ ЗАРУБЕЖНЫХ
ПРОЕКТОВ МУЗЕЕВ
ДЛЯ СТУДЕНТОВ 4-ГО КУРСА

ПРЕЗЕНТАЦИЮ ПРОВОДИТ ШЕМЯКИНА ВЕРОНИКА АЛЕКСАНДРОВНА
КАНД, АРХ. СТ. ПРЕПОДАВАТЕЛЬ КАФ. «ГРАДОСТРОИТЕЛЬСТВО»
КУРАТОР ОТДЕЛА СОВРЕМЕННОЙ ПЕРИОДИКИ, ОРГАНИЗАТОР КЛУБА ДК АиГ НБ МАРХИ


**Swiss National Museum. 2009 (renovation), 2016 (extension). Zurich, Switzerland.
Национальный музей швейцарии, расширение и ренновация**

Architects: Christ & Gantenbein

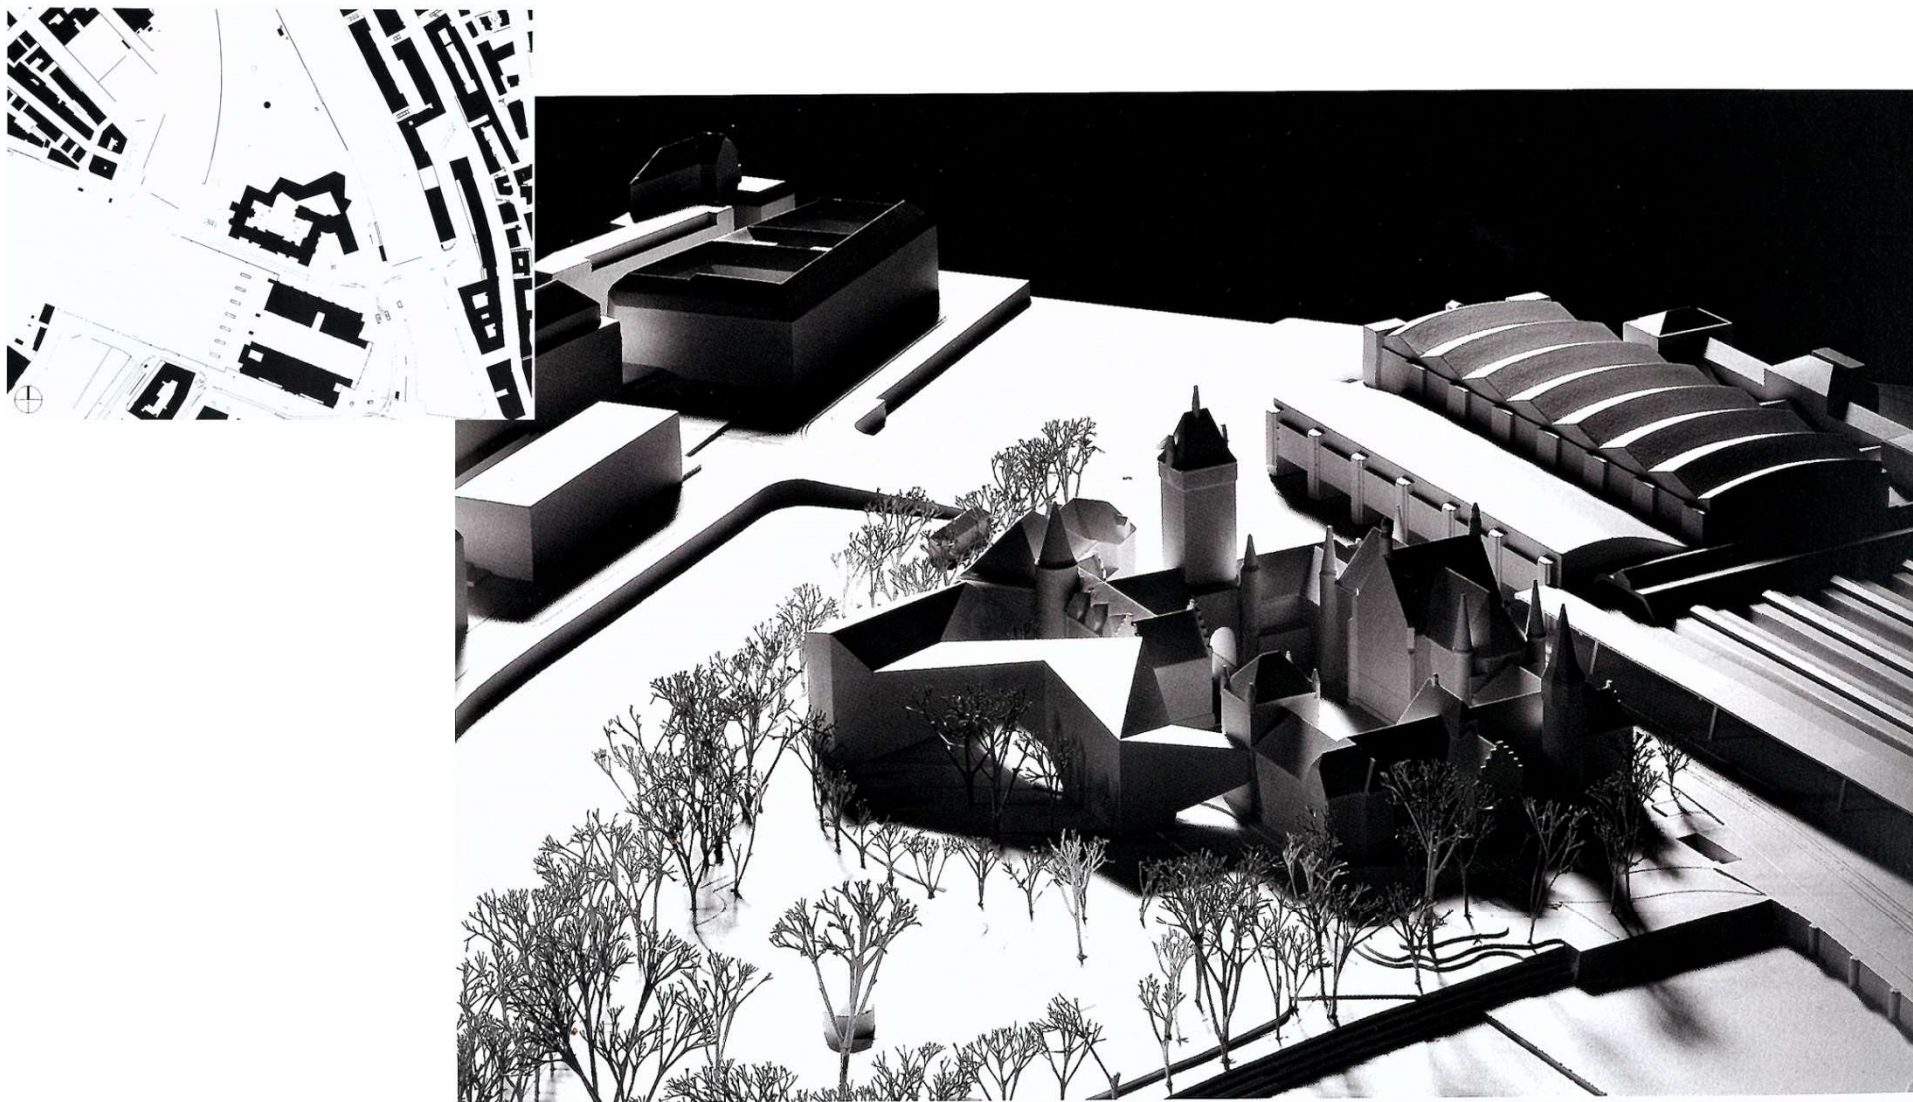


Swiss National Museum. 2009 (renovation), 2016 (extension). Zurich, Switzerland.
Национальный музей швейцарии, расширение и ренновация


Architects: Christ & Gantenbein

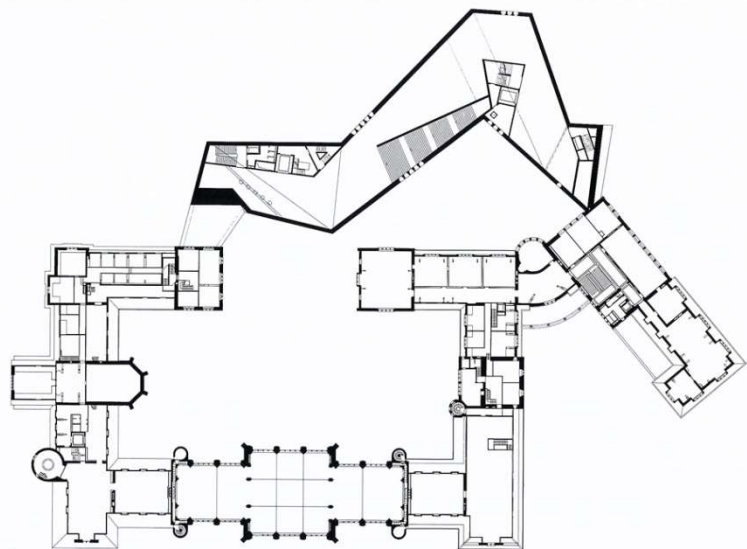


Second floor plan / 2階平面図

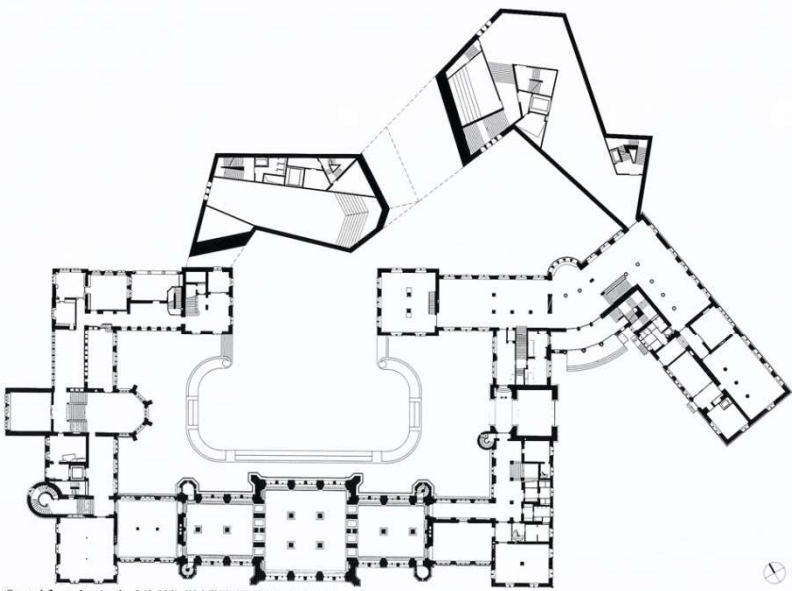

Ground floor plan (scale: 1/1,000) / 地上階平面図 (縮尺: 1/1,000)

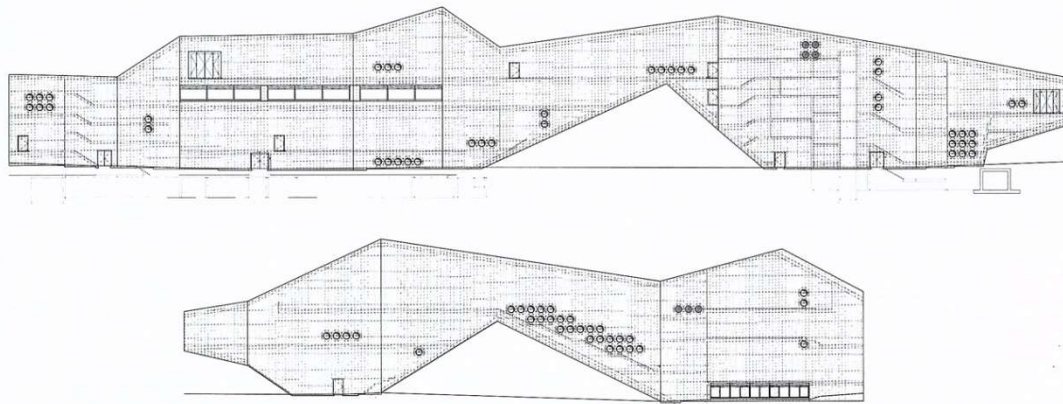

Extension elevation (scale: 1/800) / 立面展開図 (縮尺: 1/800)

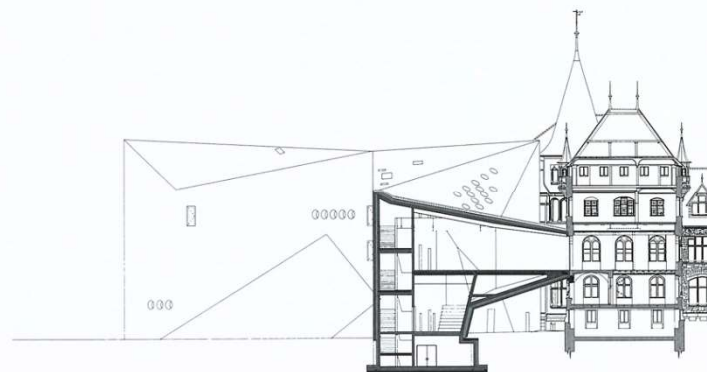

Section (scale: 1/600) / 断面図 (縮尺: 1/600)



**Swiss National Museum. 2009 (renovation), 2016 (extension). Zurich, Switzerland.
Национальный музей швейцарии, расширение и ренновация**

Architects: Christ & Gantenbein




**Weltkulturen Museum. 2010. Frankfurt am Main, Germany.
Музей частных коллекций**

Architects: Christ & Gantenbein

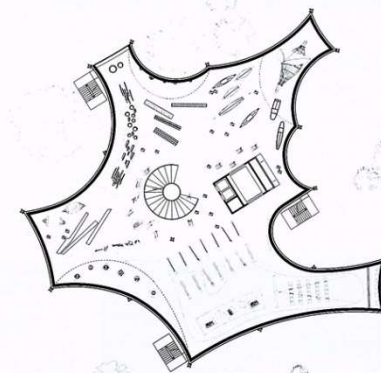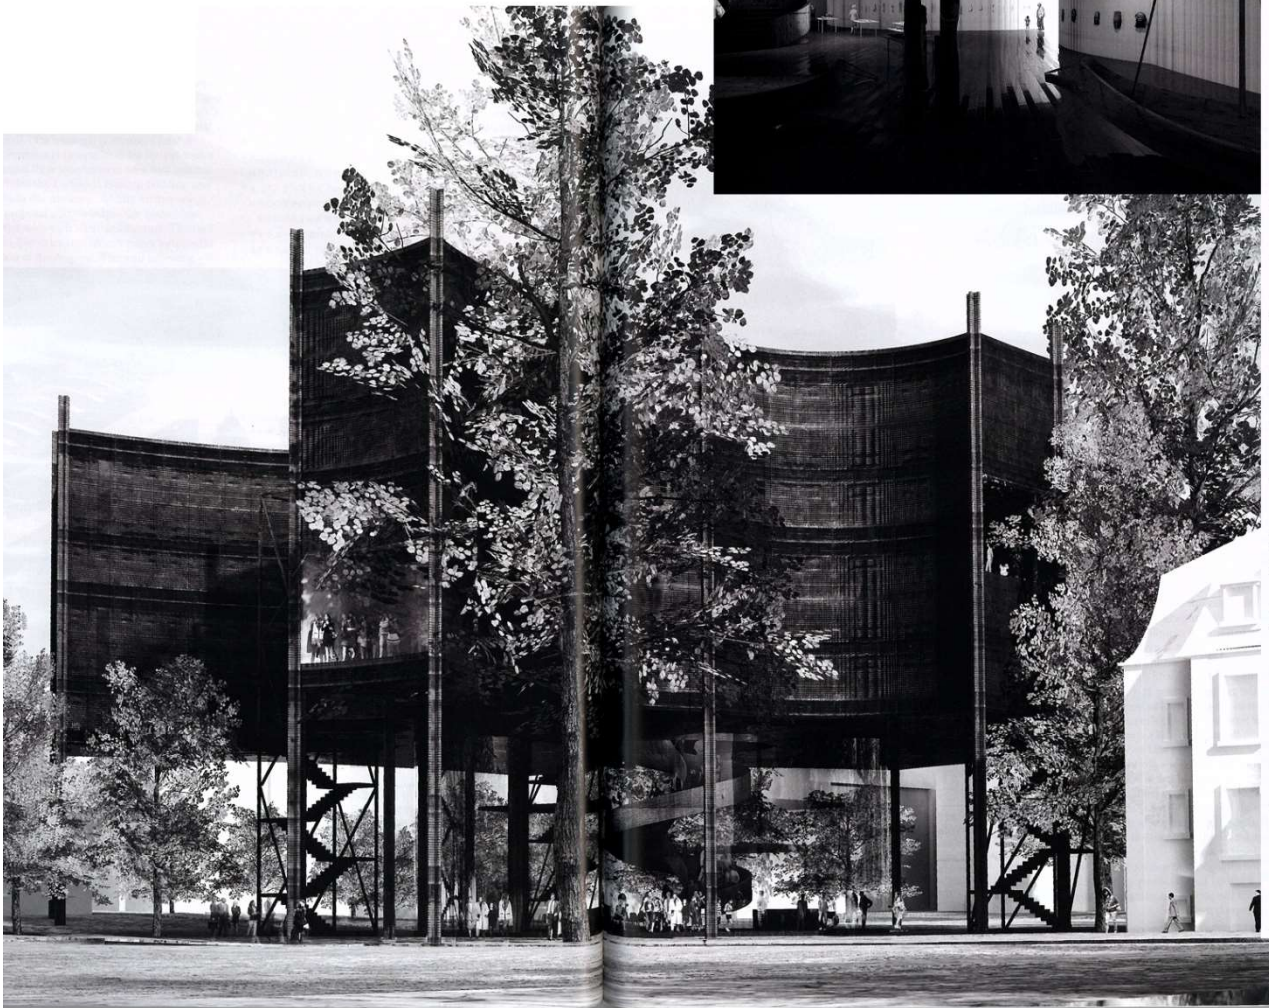



Third floor plan/3階平面図

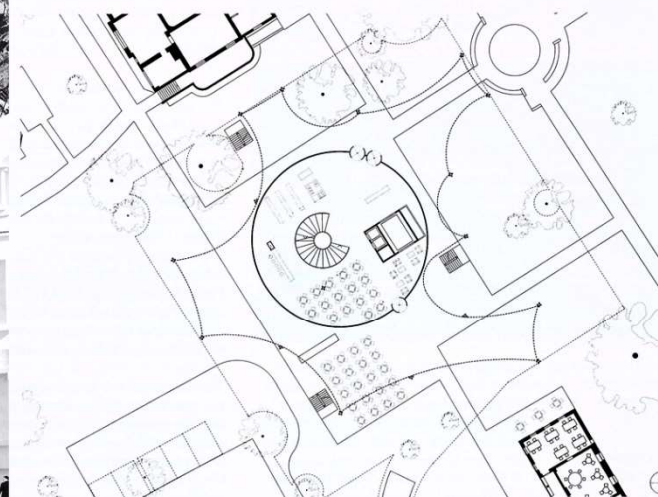


Ground floor plan (scale: 1/600)/地上階平面図 (縮尺: 1/600)

Weltkulturen Museum. 2010. Frankfurt am Main, Germany.
Музей частных коллекций


Architects: Christ & Gantenbein

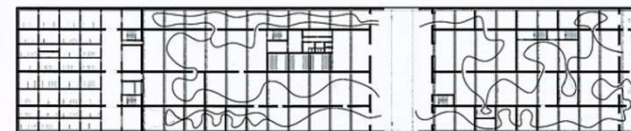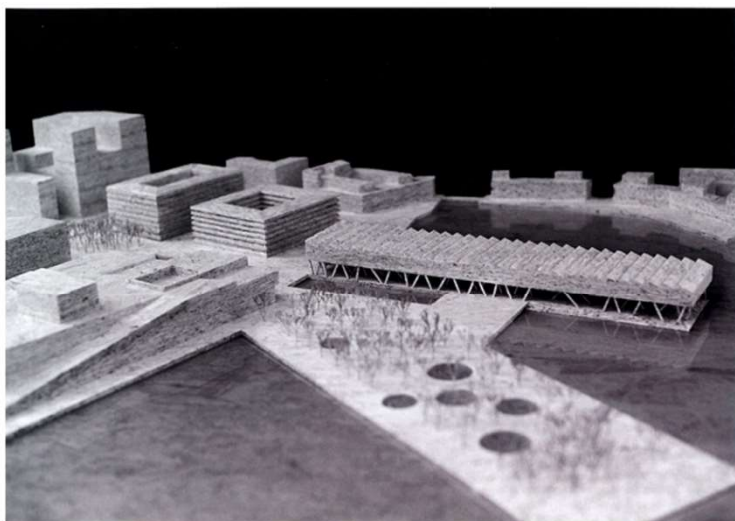

Top floor plan / 最上階平面図

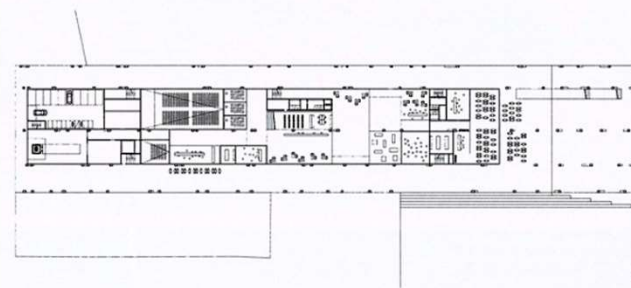


Ground floor plan (scale: 1/1,500) / 地上階平面図 (縮尺: 1/1,500)

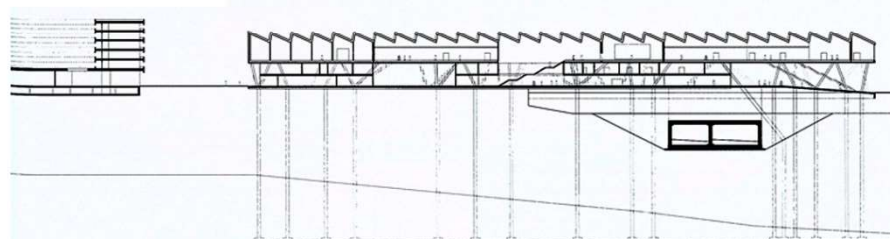

Section (scale: 1/1,500) / 断面図 (縮尺: 1/1,500)




Wallraf-Richartz-Museum & Fondation Corboud Extension. 2018. Cologne, Germany.
Музей, фонд

Architects: Christ & Gantenbein

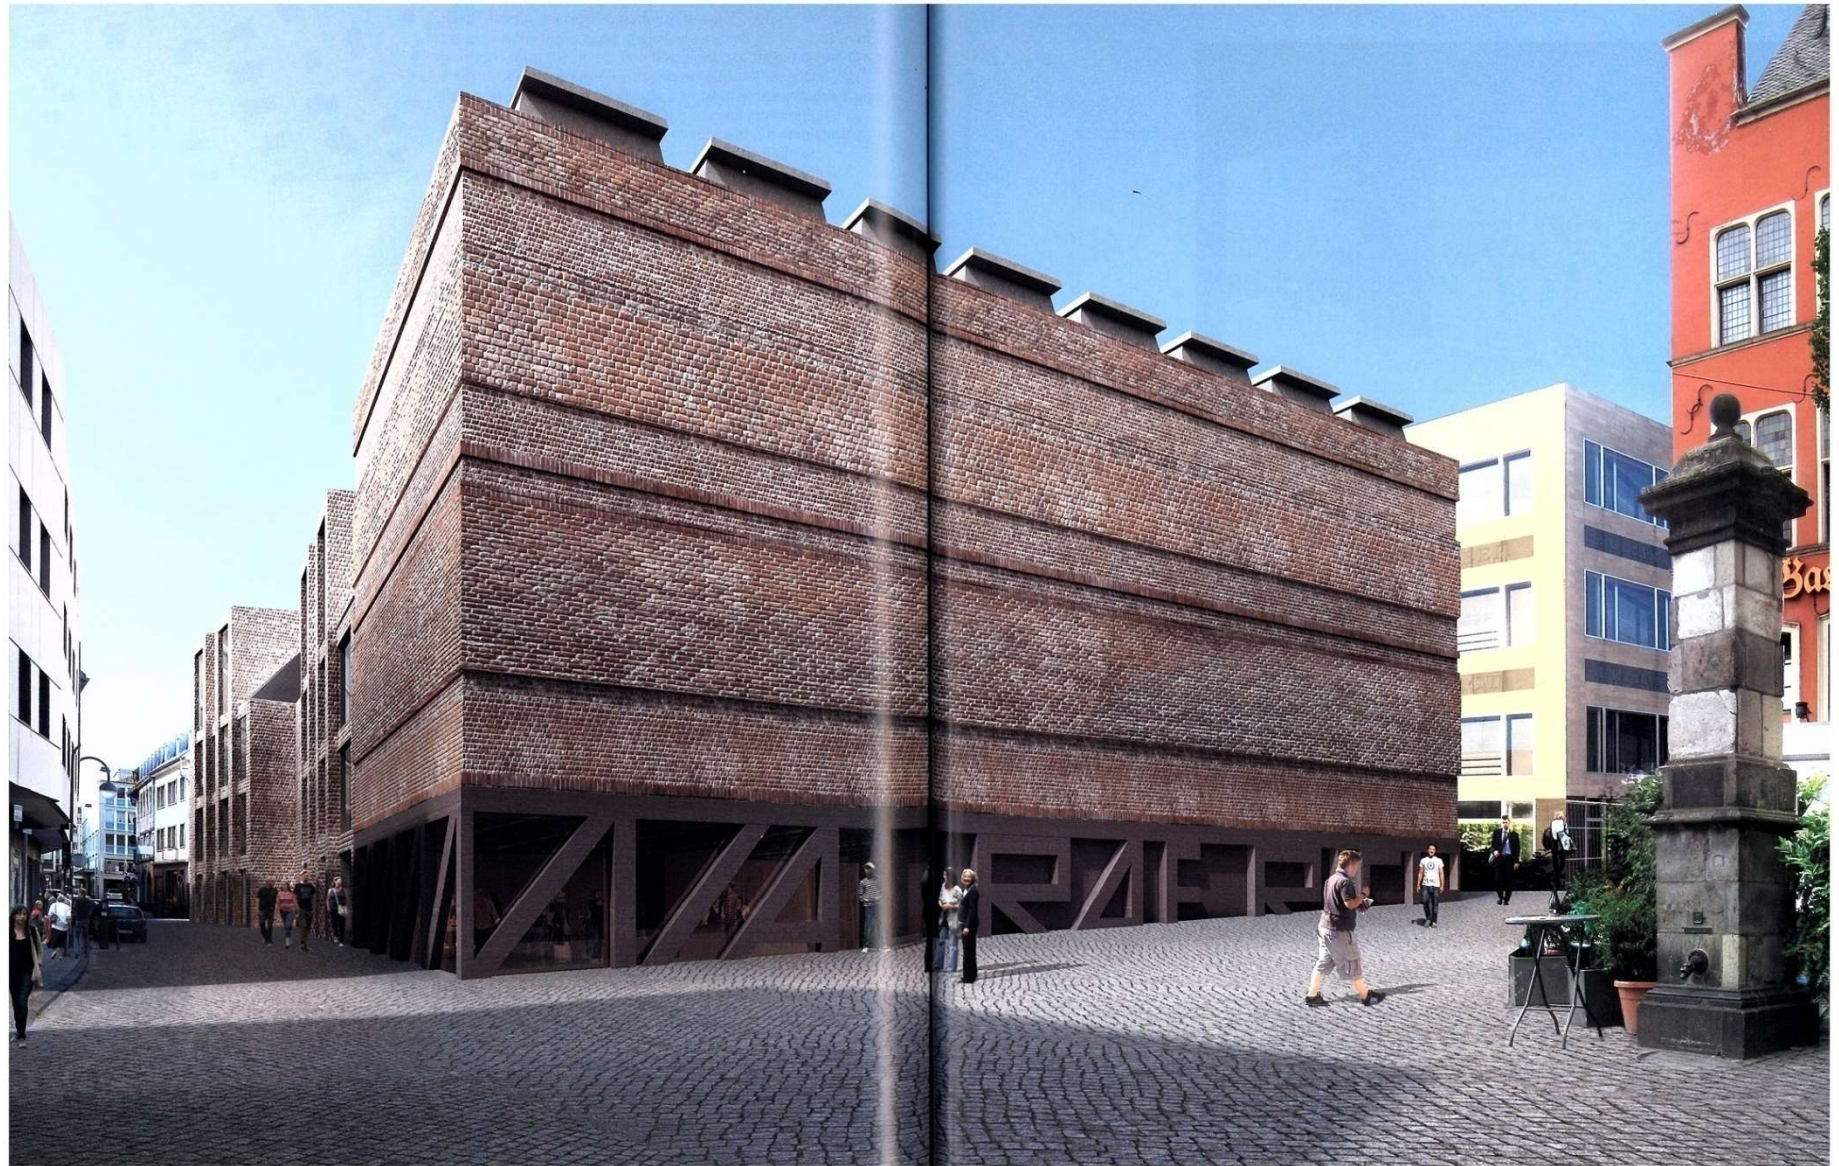


Wallraf-Richartz-Museum & Fondation Corboud Extension. 2018. Cologne, Germany.
Музей, фонд


Architects: Christ & Gantenbein

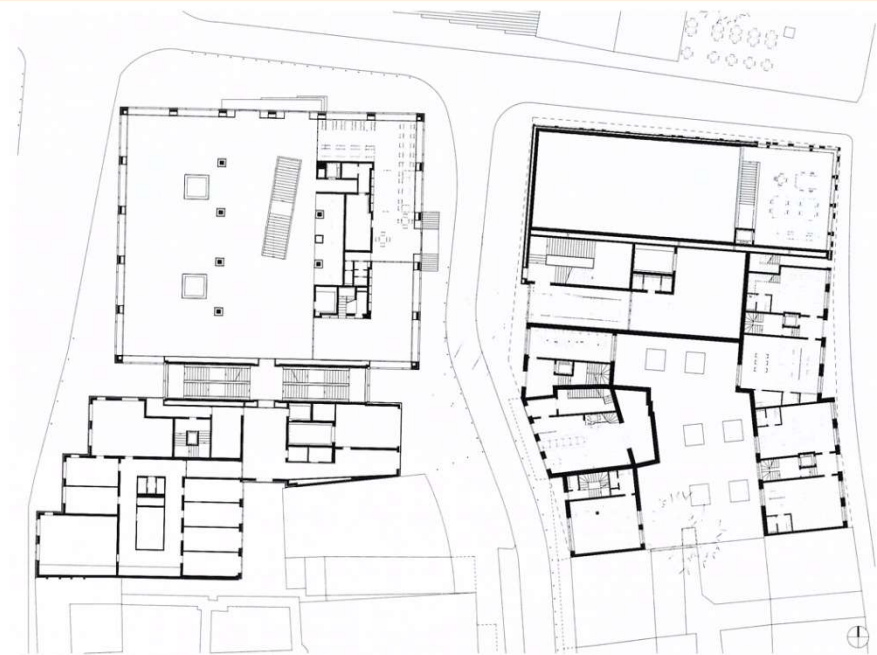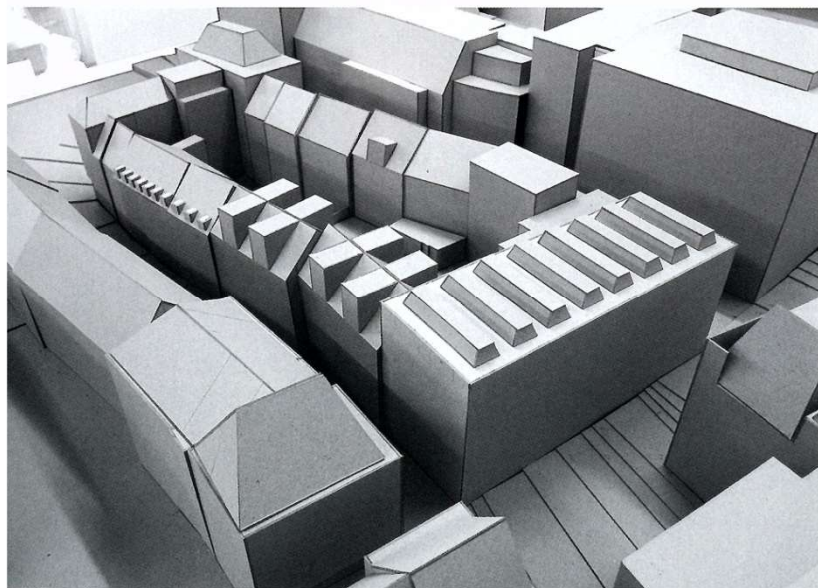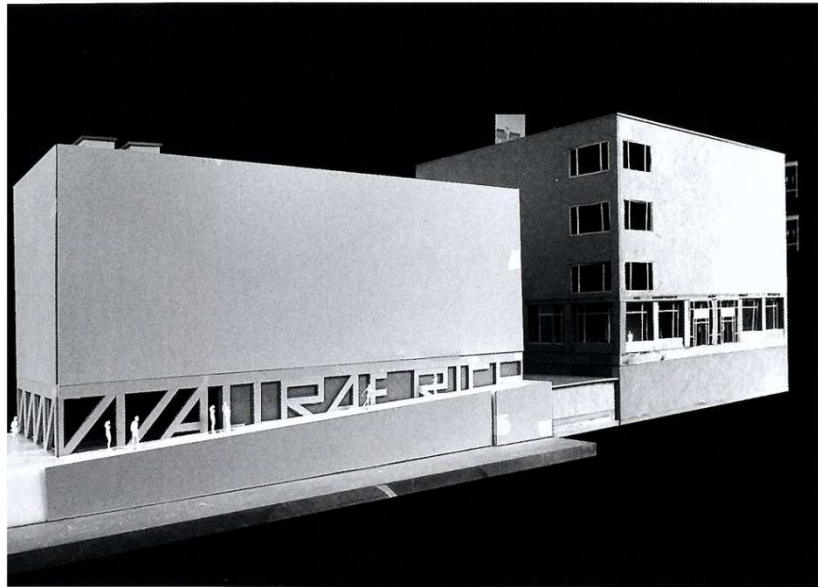

Ground floor plan (scale: 1/500)/地上階平面図 (縮尺: 1/500)

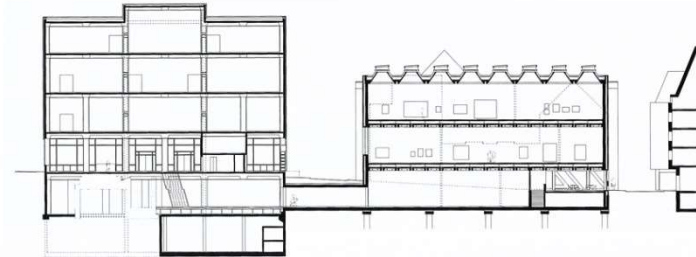

East-west section (scale: 1/500)/東西断面図 (縮尺: 1/500)

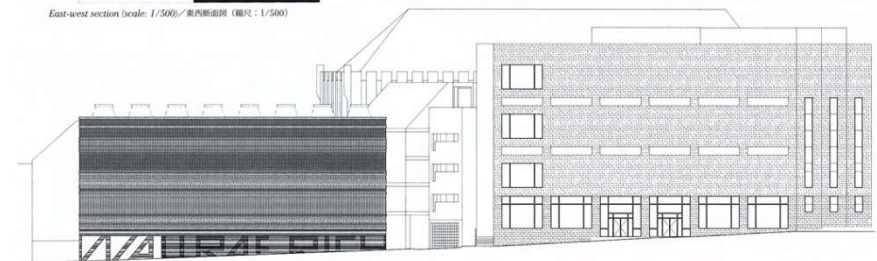

North elevation (scale: 1/500)/北側立面図 (縮尺: 1/500)


Kunstmuseum Extension. 2015. Basel, Switzerland.

Architects: Christ & Gantenbein




p. 124: Photo of model reflecting typology of the original museum in the front of the photo. Photo by the architects. p. 125: Elevation of the original museum. This page: Image of exterior view. Image by the architects.

124頁：模型写真。手前にある既存の美術館のタイポロジーが反映される。125頁：既存の美術館の立面。本頁：外観イメージ。

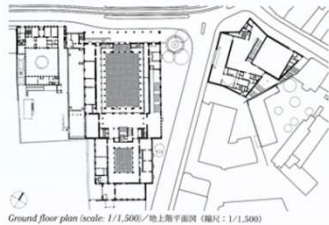


Ground floor plan (scale: 1/1,500) / 地上階平面図 (縮尺: 1/1,500)


Credits and Data
Project title: Kunstmuseum Extension
Client: Canton of Basel-Stadt
Program: Extension and refurbishment of an existing museum including exhibition spaces, delivery, auditorium, museum-shop, education and restoration spaces
Location: Basel, Switzerland
Competition: 2009-2010
Design: 2010-2012
Construction: 2012-2015
Architects: Christ & Gantenbein
Team: Michael Bertschmann, Julia Tobler, Cl   Gattigo, Thomas Glass, Thomas Grammer, Christoph Hiestand, Stephanie Hirschvogel, Petra Jossen, Duan Koeh, Astrid K  hn, Marcus M  ller, Patrick Reuter, Anette Sch  ck, Louis Schuss, Jennifer Schumacherberg, Anne-Katharina Schulze, Kai Timmermann, Francesco Moara Vega, Christina Wendler, Jan Zachmann
General planner: Christ & Gantenbein / Peter Stocker
Construction management: Peter Stocker
Structural engineer: ZPF Ingenieure
Gross floor area: 10,525 m²

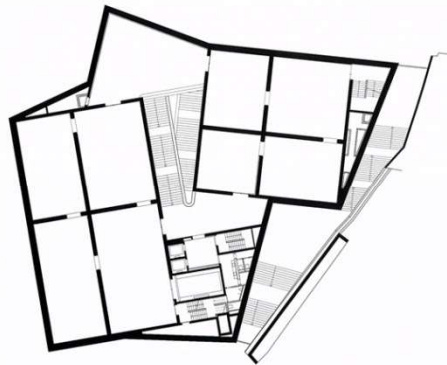


Third floor plan / 3階平面図

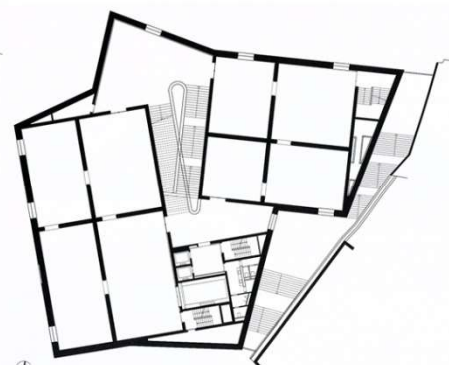

Second floor plan (scale: 1/400) / 2階平面図 (縮尺: 1/400)

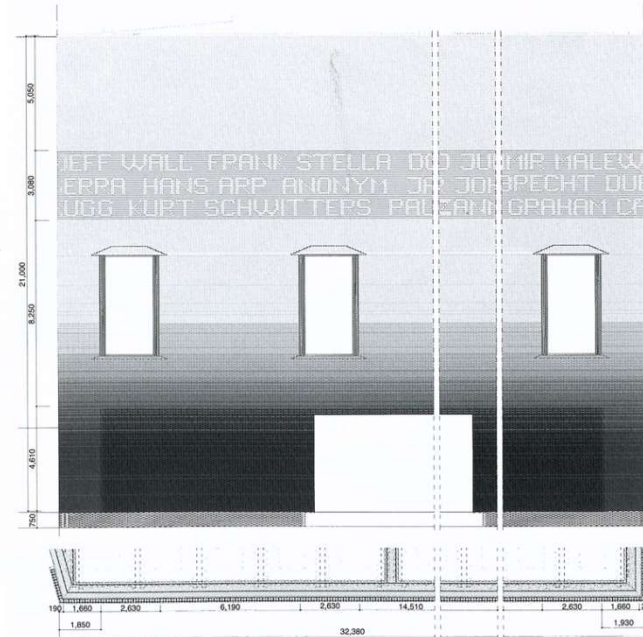




Elevation (scale: 1/200) / 立面図 (縮尺: 1/200)

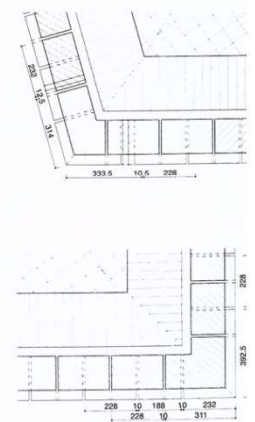

Detail plan (scale: 1/20)
平面詳細図 (縮尺: 1/20)


Garage Museum of Contemporary Art. 2015. Moscow, Russia.
Музей современного искусства

Architects: OMA

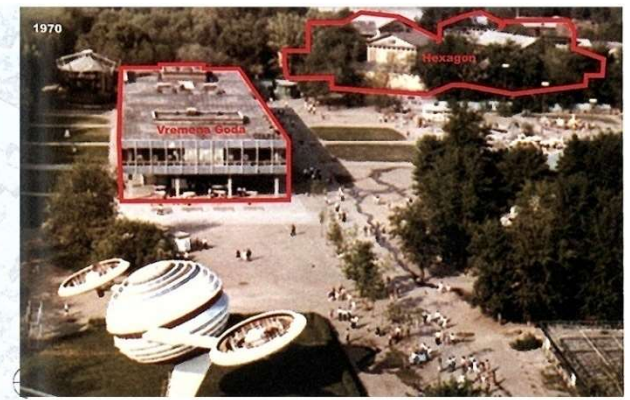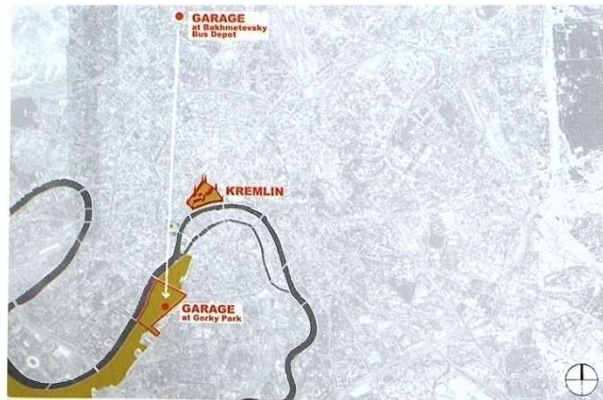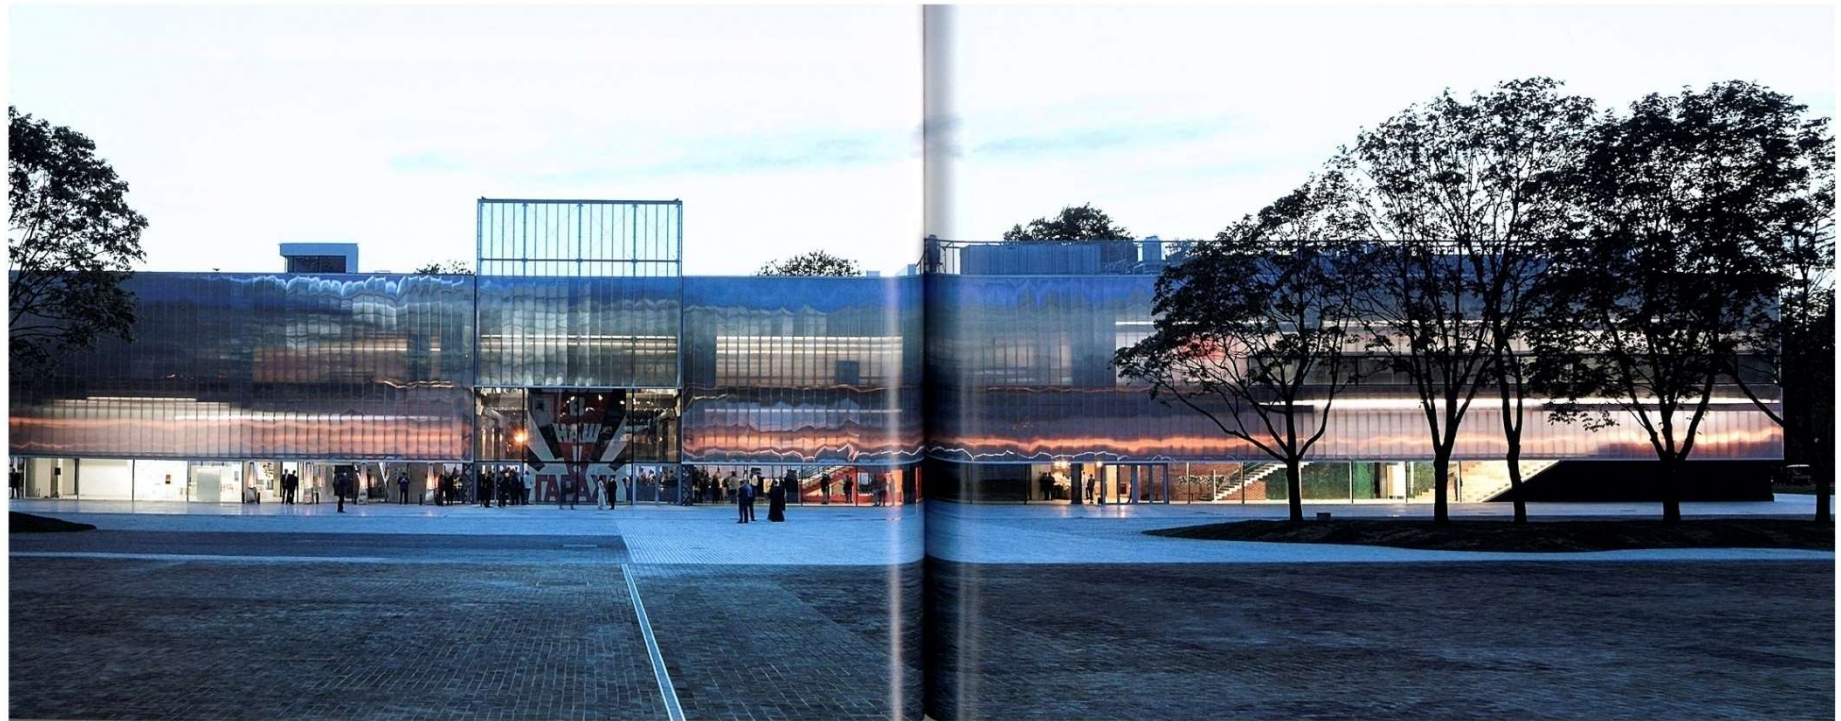

**Garage Museum of Contemporary Art. Moscow, Russia.
Музей современного искусства «Гараж»**

Architects: OMA

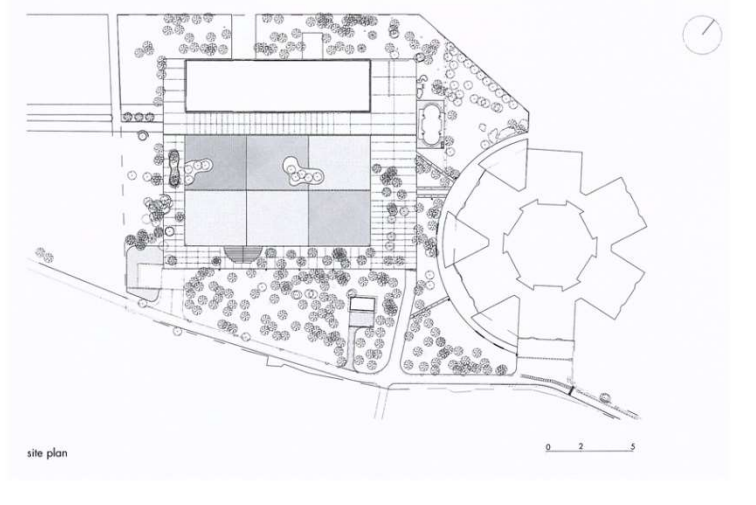


Garage Museum of Contemporary Art. Moscow, Russia.
Музей современного искусства «Гараж»

Architects: OMA




1. lab
2. lobby
3. cloak room
4. bar/cafe
5. bookshop
6. kitchen
7. storage
8. loading
9. services
10. reception

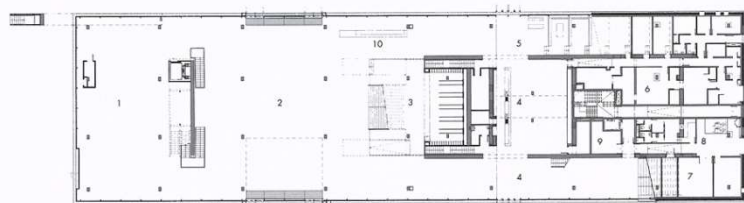

ground floor

0 5 10

11. west gallery
12. central gallery
13. skylight gallery
14. workshop
15. east gallery
16. fire stair


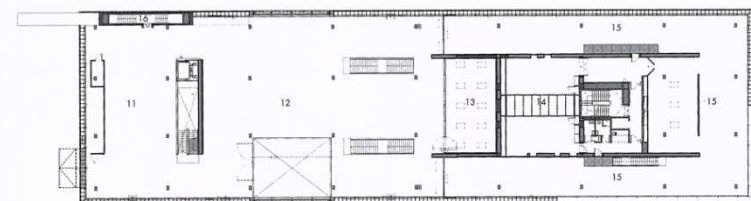


first floor

0 5 10


Garage Museum of Contemporary Art. Moscow, Russia. Музей современного искусства «Гараж»

Architects: OMA

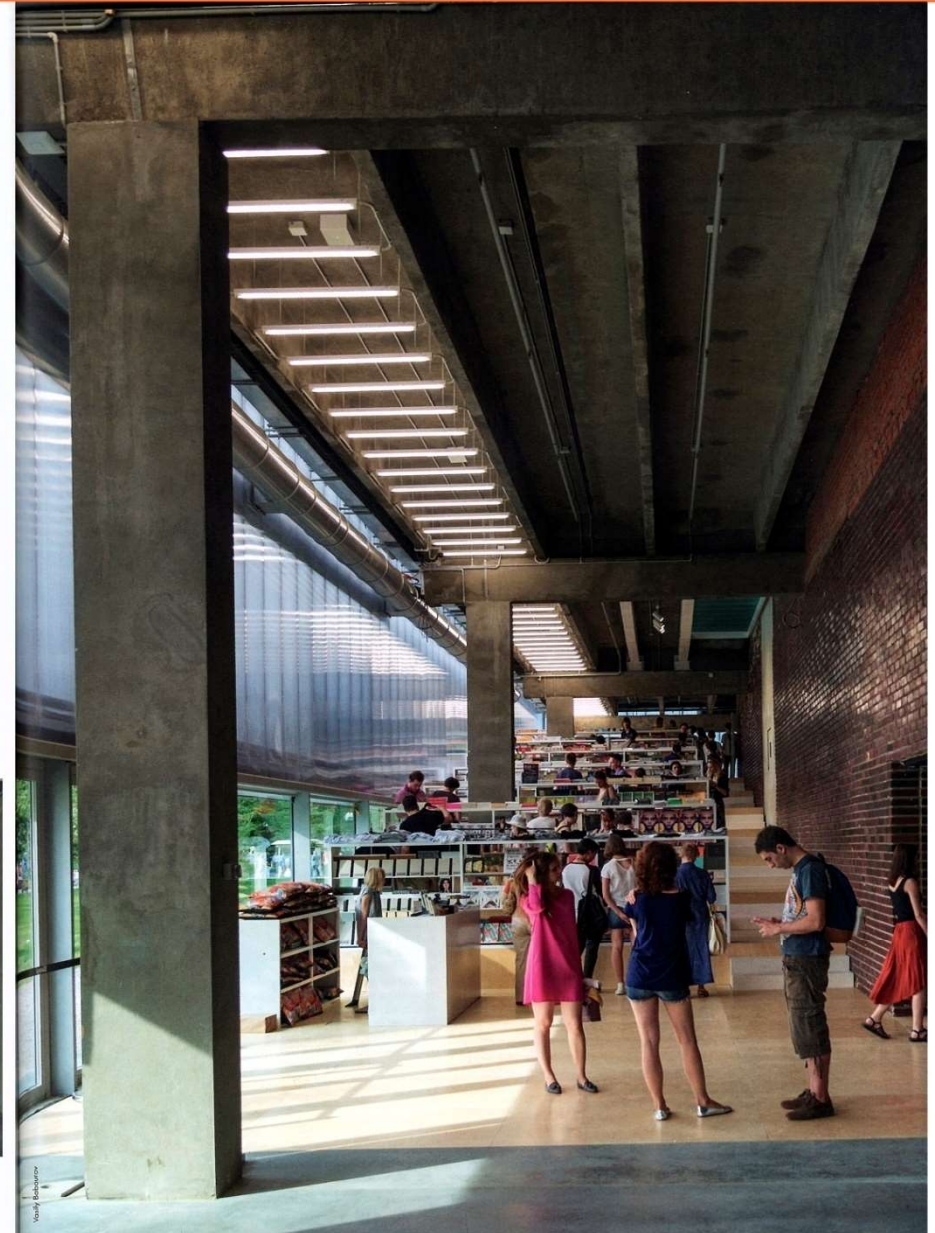
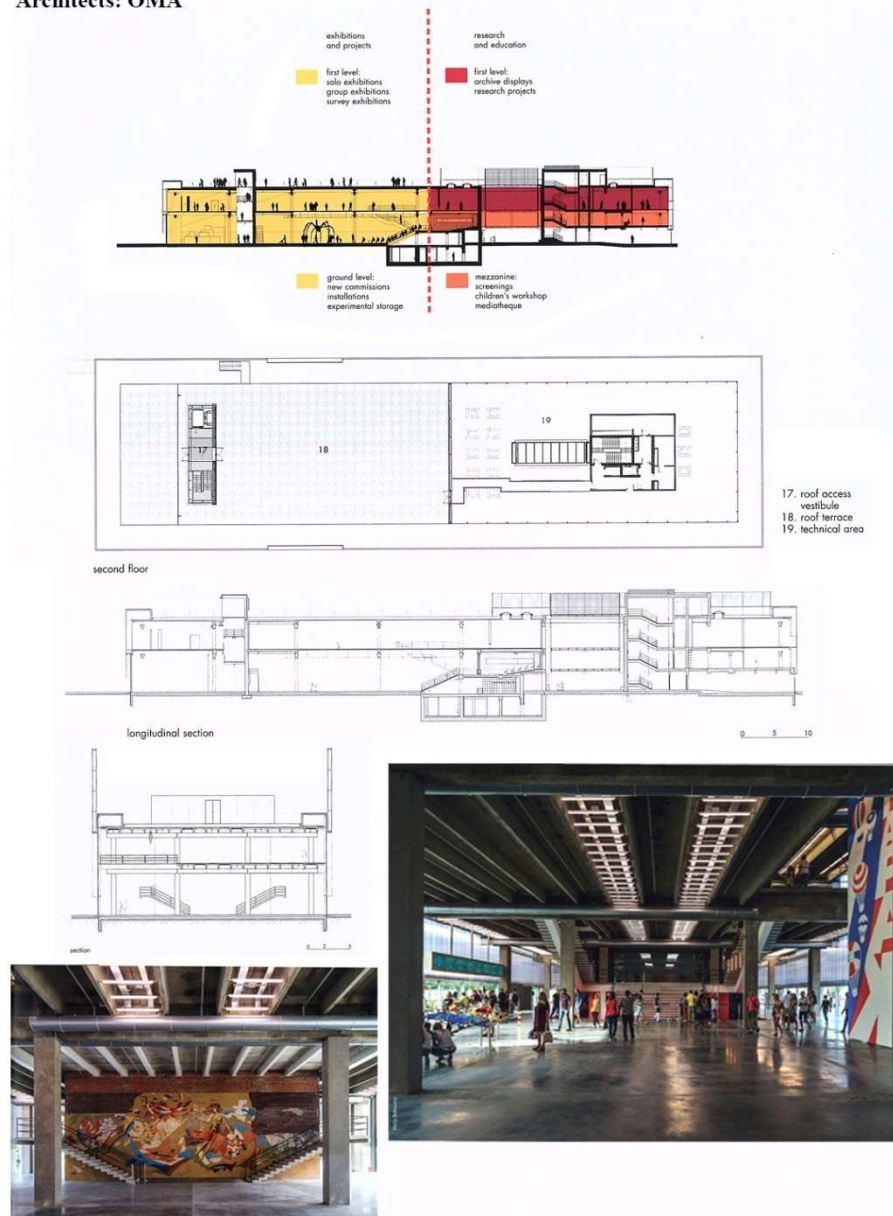


Garage Museum of Contemporary Art. 2015. Moscow, Russia. Музей современного искусства


Architects: OMA

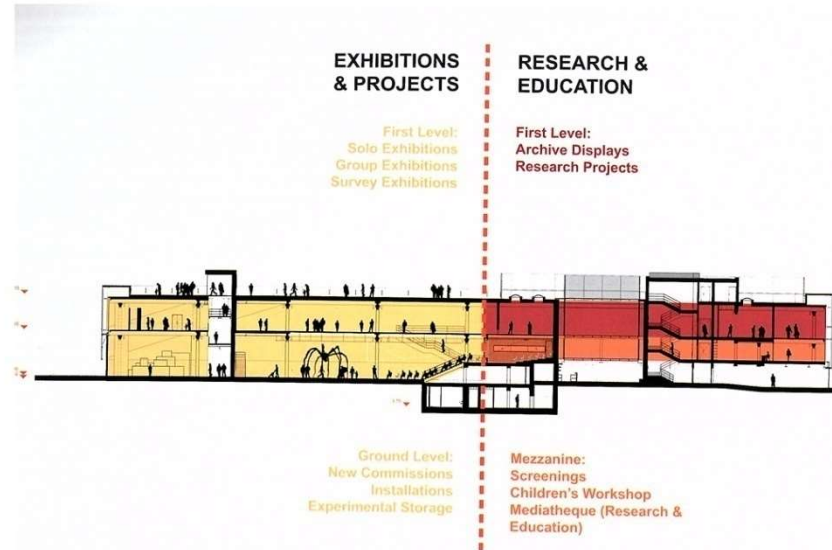


gram of exhibition programs / 展示プログラムのダイアグラム

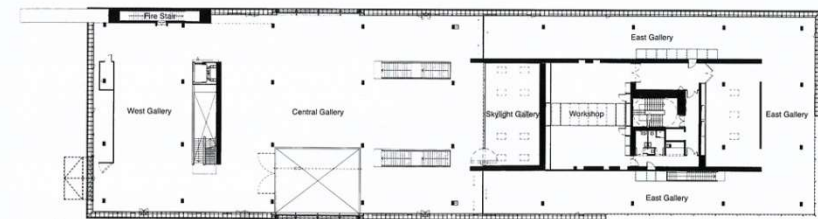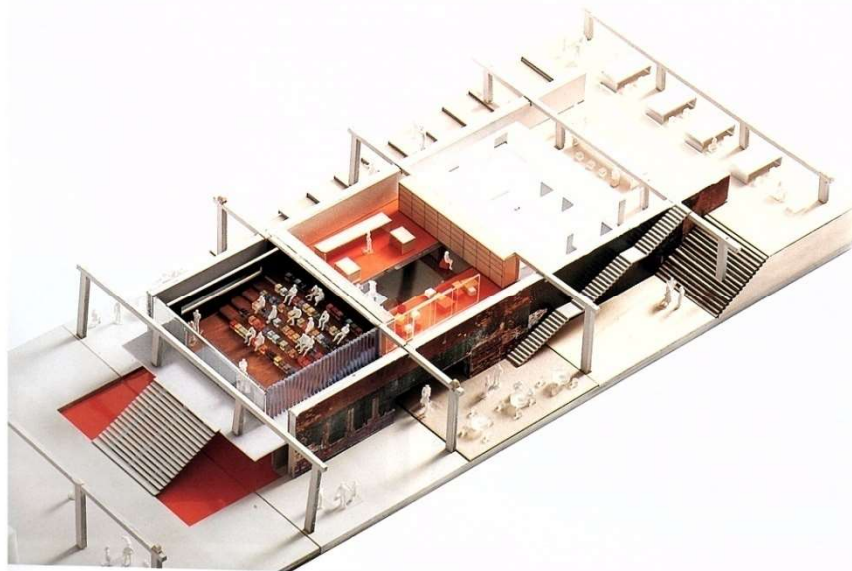


Second floor plan / 2 階平面図

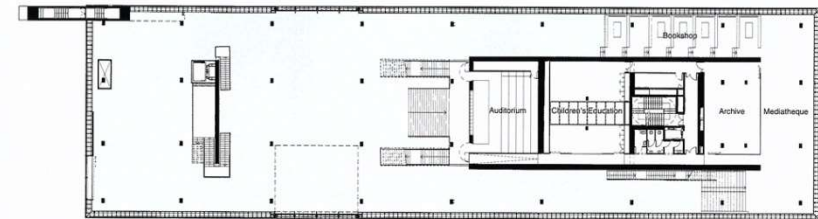

Mezzanine floor plan / 中 2 階平面図

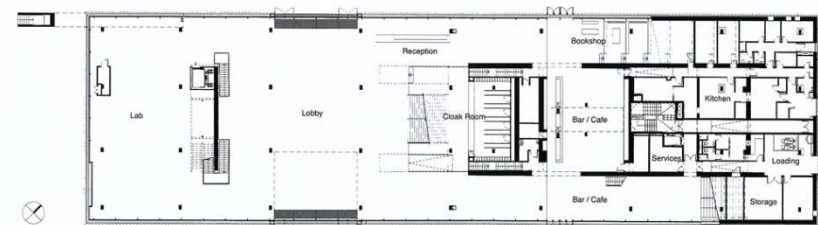



Ground floor plan (scale: 1/600) / 地上階平面図 (縮尺: 1/600)

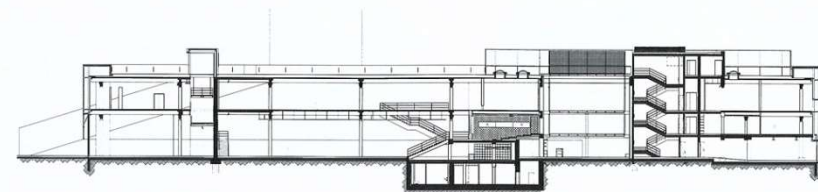

Longitudinal section (scale: 1/600) / 長手断面図 (縮尺: 1/600)




Garage Museum of Contemporary Art. 2015. Moscow, Russia.
Музей современного искусства

Architects: OMA


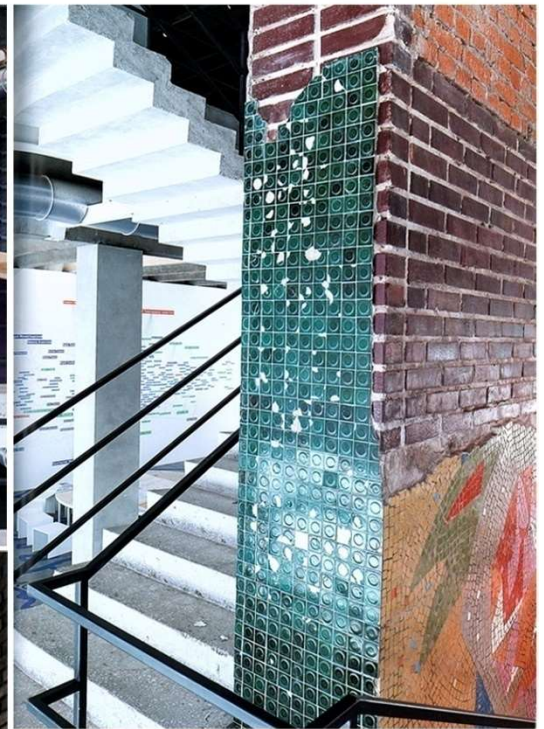
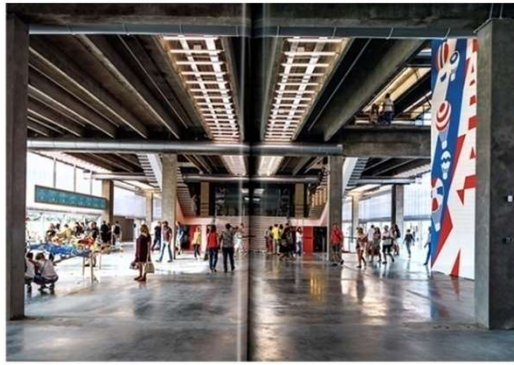


Hermitage Museum. 2005. St. Petersburg, Russia.
Музей Эрмитаж

Architects: OMA

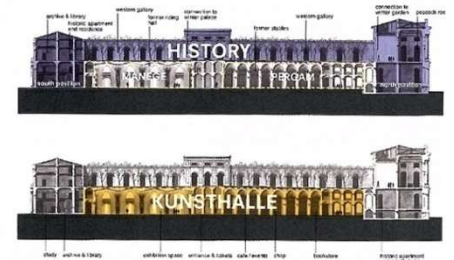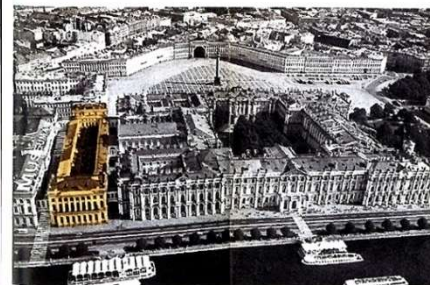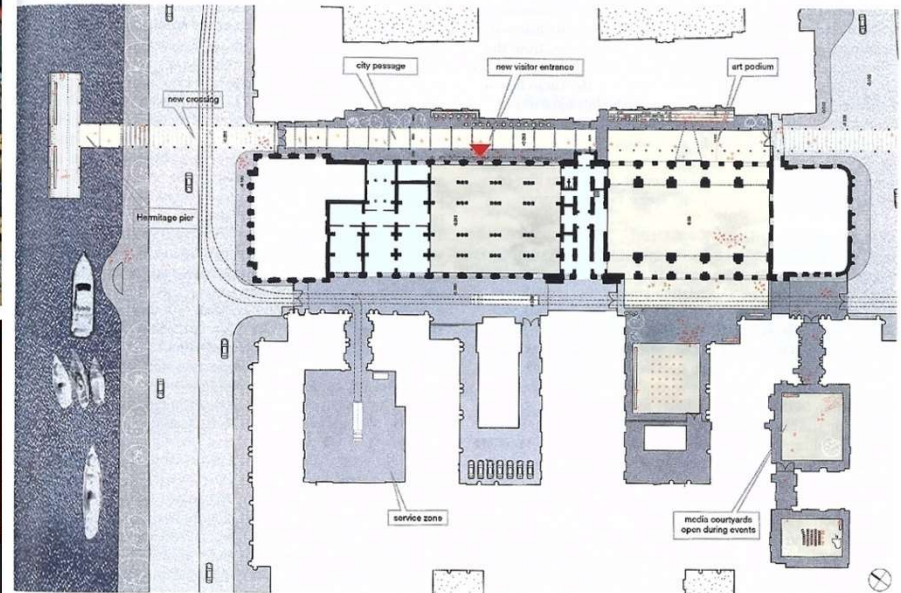

Arthur Ross Terrace (Rose Centre for Earth and Space). 2000. New York, USA.
Музейный центр земли и космоса

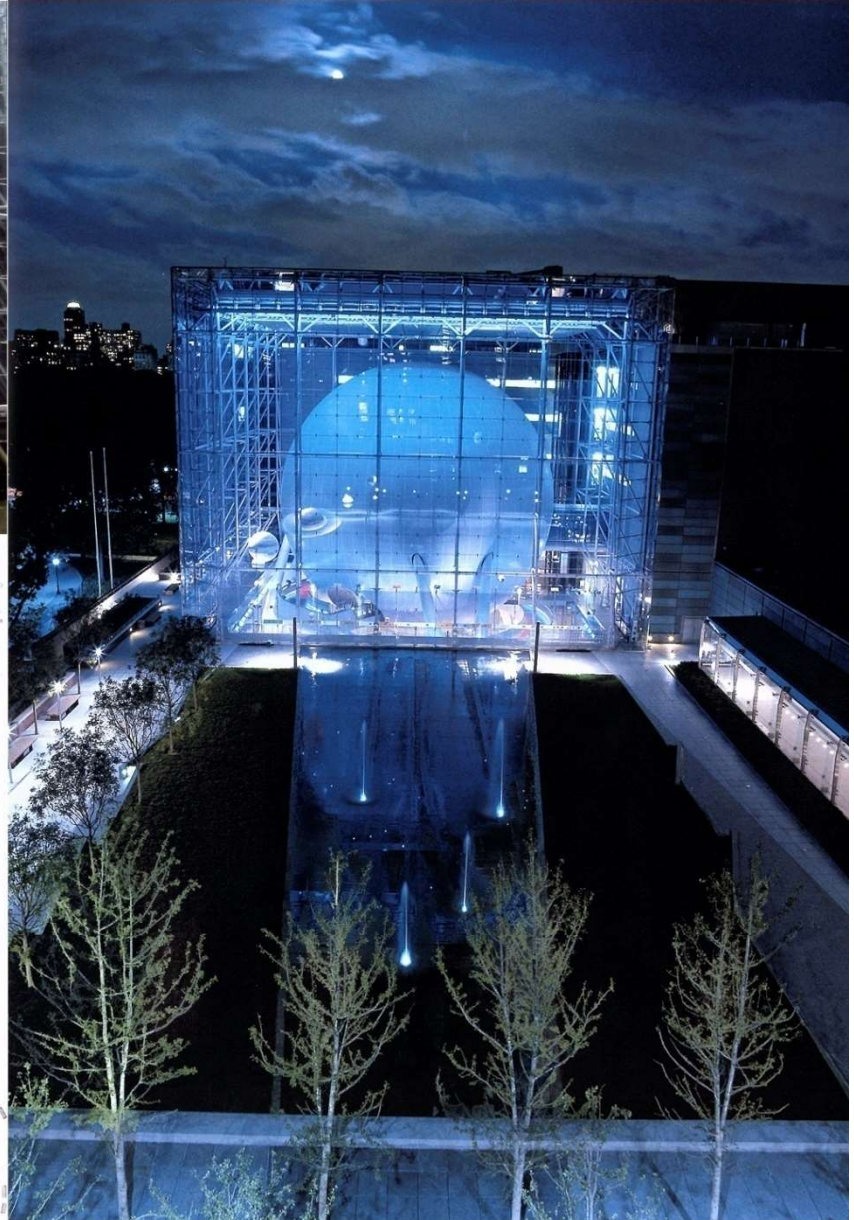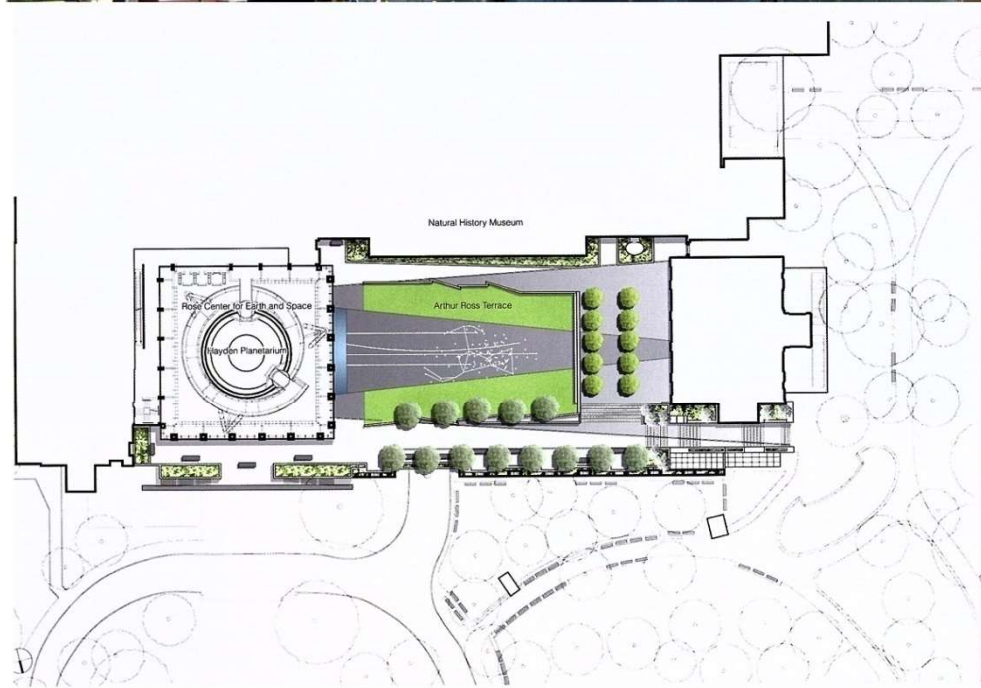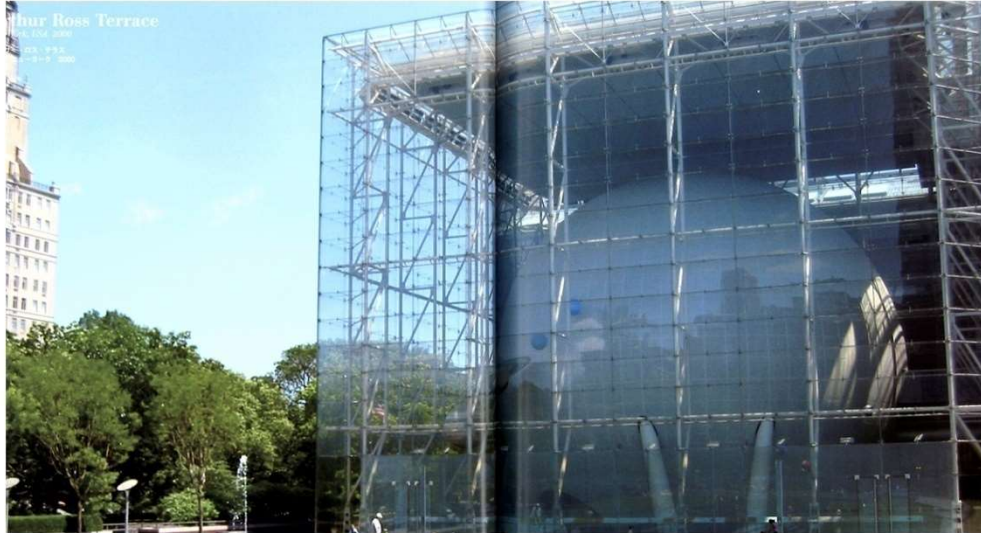


**Robert and Arlene Kodol Courtyard at the Smithsonian American Art Museum and National Portrait Gallery. 2007. Washington, DC, USA.
Музей американского искусства и Национальная портретная галерея, внутренний двор**

Architects: Kathryn Gustafson



**Robert and Arlene Kodol Courtyard at the Smithsonian American Art Museum and National Portrait Gallery. 2007. Washington, DC, USA.
Музей американского искусства и Национальная портретная галерея, внутренний двор**


Architects: Kathryn Gustafson

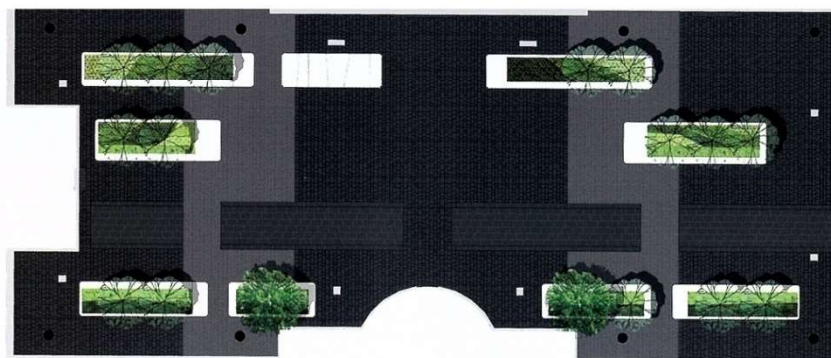

Long Museum West Bund. 2013. Xuhui District, Shanghai, China.
Музей современного искусства



Architects: Atelier Deshaus

Atelier Deshaus
Long Museum West Bund
Xuhui District, Shanghai, China, 2013
ホリエ・デジャウ (大規模建築設計事務所)
代表取締役 堀江 隆
上海、開業 2013

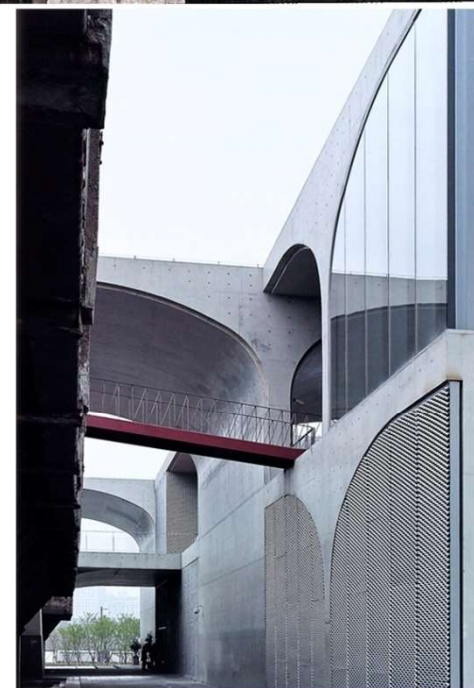

Long Museum West Bund. 2013. Xuhui District, Shanghai, China.
Музей современного искусства


Architects: Atelier Deshaus

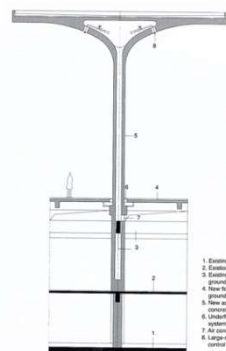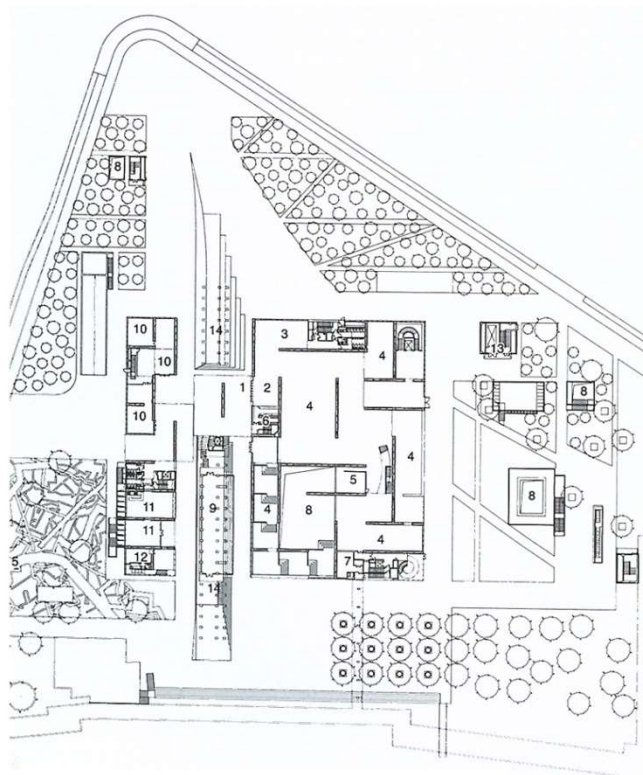

Partial section detail (scale: 1/250)/部分剖面详图 (图尺: 1/250)





- | | |
|-----------------------------|----------------------------------|
| 1. Contemporary art gallery | 7. Courtyard |
| 2. Corridor | 8. Office |
| 3. Ancient art gallery | 9. Storage |
| 4. Auditorium | 10. Car parking |
| 5. Restaurant | 11. Bicycle parking |
| 6. Kitchen | 12. Coal hopper unloading bridge |

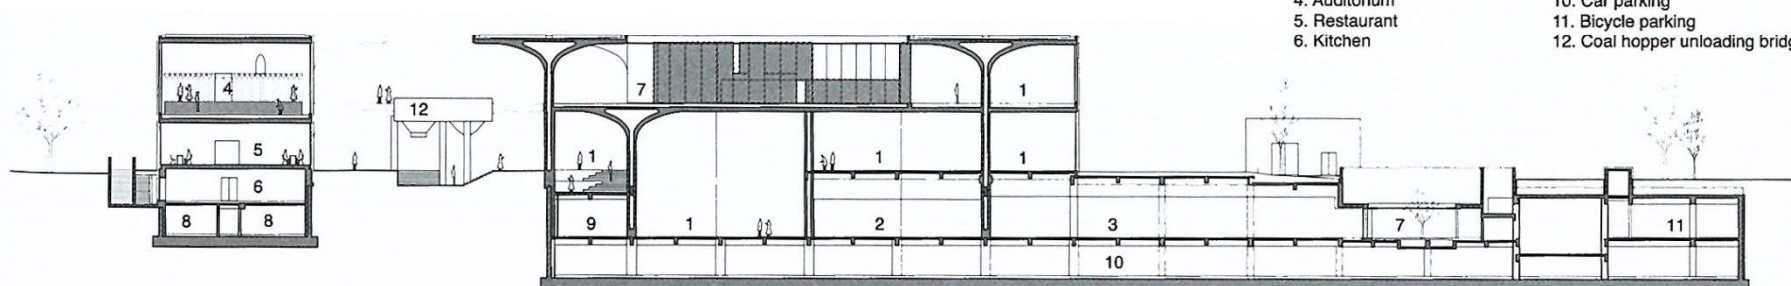


Minsheng Museum of Modern Art. 2015. Chaoyang District, Beijing, China.
Музей современного искусства

Architects: Studio Pei-Zhu

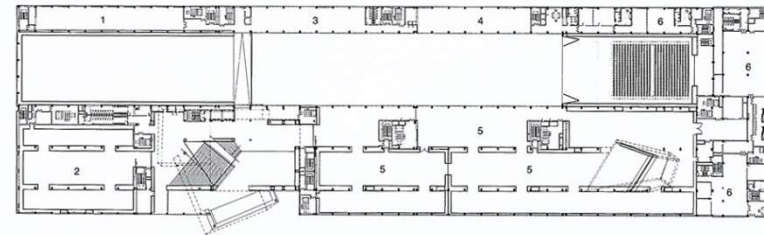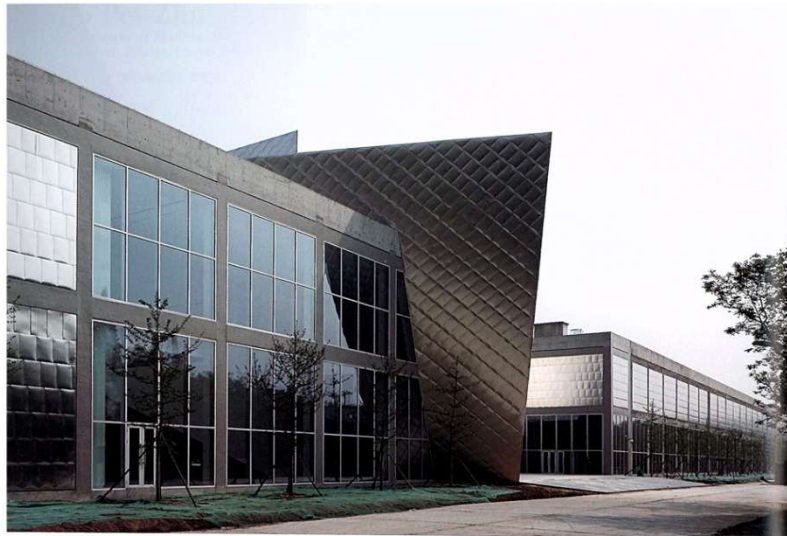

Second floor plan / 2 階平面図

1. Conference
2. Calligraphy gallery
3. Arch library
4. VIP dining
5. Perfect gallery
6. Office

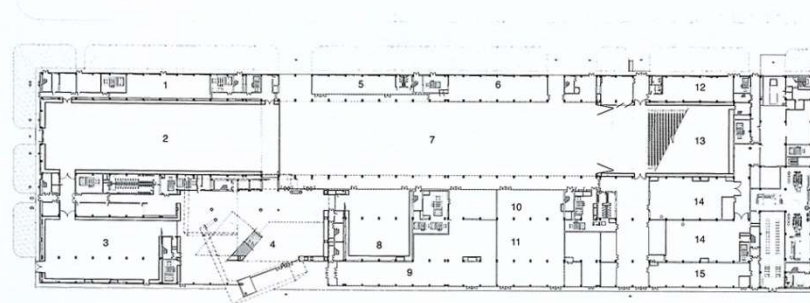


1. Artist studio
2. Big box
3. Medium box
4. Lobby
5. Cafe
6. VIP room
7. Courtyard
8. Small box
9. Design bookstore
10. Art bank
11. Restaurant
12. Dressing
13. Black box
14. Art storage
15. Film shop

ground floor plan (scale: 1/2,000) / 地上階平面図 (縮尺: 1/2,000)




Longitudinal section (scale: 1/1,500) / 長手断面図 (縮尺: 1/1,500)

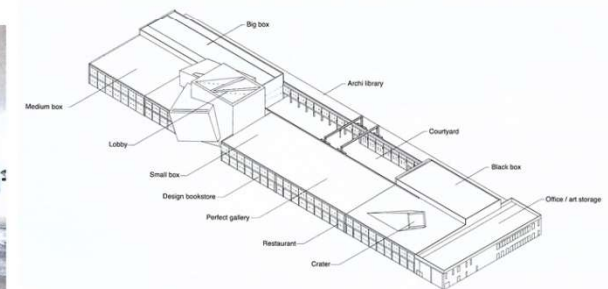


Isometric drawing / アイソメトリック図

Museum Bridge. 2012. Dayi, Chengdu, China.
Музей-мост


Architects: Atelier FCJZ

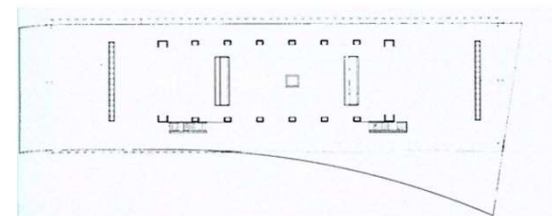


Upper floor plan / 上階平面図

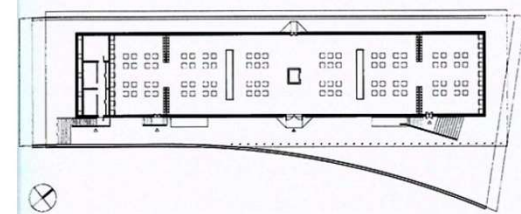

Lower floor plan (scale: 1/1,000) / 下階平面図 (縮尺: 1/1,000)

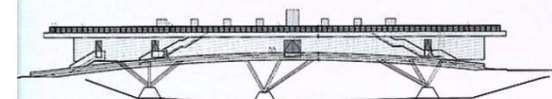

East elevation (scale: 1/1,000) / 東立面図 (縮尺: 1/1,000)

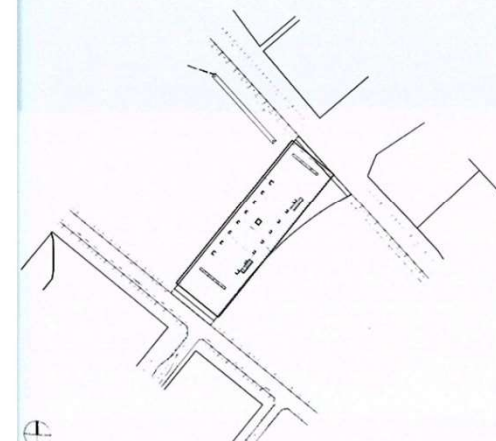

Site plan (scale: 1/2,500) / 配置図 (縮尺: 1/2,500)

Han Tianheng Art Museum. 2013. Jiading District, Shanghai, China.
Художественный музей

Architects: TM Studio




TM Studio

Han Tianheng Art Museum
 Jiading District, Shanghai, China 2013

トン・ミン・スタジオ (家明工作室)
 ハン・ティアンヘン (韓天衡) 美術館

中国、上海、嘉定区 2013


1. Entrance
2. Lobby
3. Art journey hall
4. Exhibition hall
5. Special exhibition hall
6. Lecture hall
7. Education area
8. Corridor
9. Office
10. Tea house
11. Spinning machine exhibition

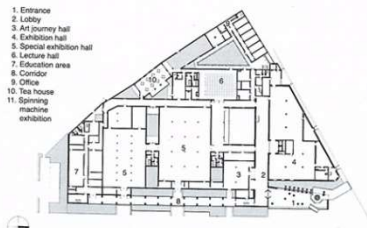

Ground floor plan (scale: 1/2,000) / 地階平面図 (縮尺: 1/2,000)

pp. 144-145: Looking down to the tooth roofed part from the lobby on the third floor. Photo by Lu Hengzhong. All photos on pp. 144-147 courtesy of the architect.


144～145頁: 3階のロビーから鋸屋根の部分を観る。
 写真: 陸恒中

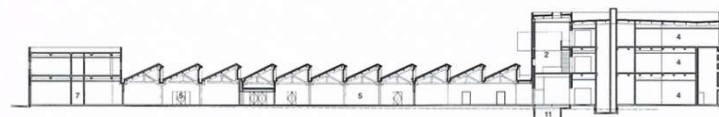

Longitudinal section (scale: 1/800) / 長手断面図 (縮尺: 1/800)


Han Tianheng Art Museum. 2013. Jiading District, Shanghai, China.
Художественный музей

Architects: TM Studio

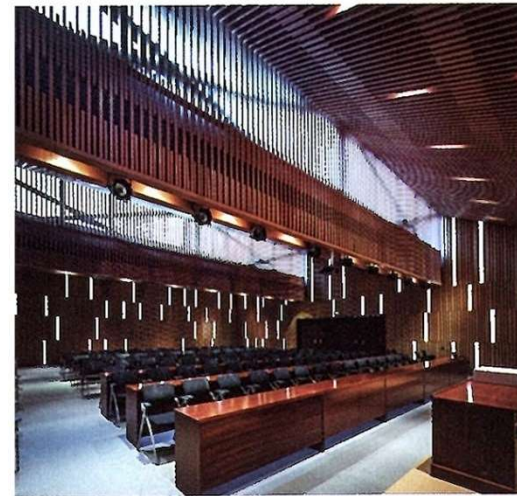


Danish National Maritime Museum. Helsingør, Denmark. 2013.
Датский национальный музей

Architects: BIG+SMALL

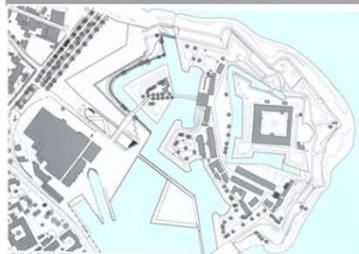


Danish National Maritime Museum. Helsingør, Denmark. 2013. Датский национальный музей

Architects: BIG+SMALL

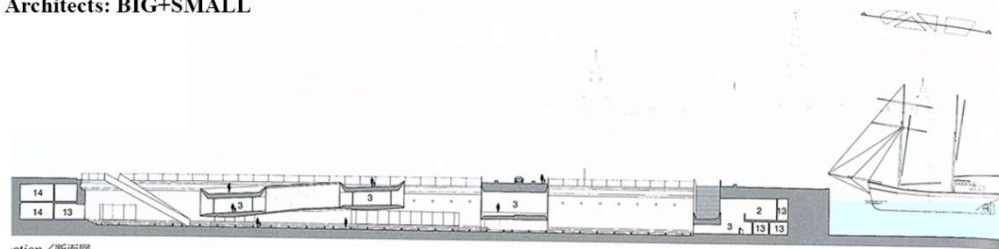


Section / 断面图


- 1. Foyer, museum shop
- 2. Exhibition space, permanent exhibitions
- 3. Exhibition space, temporary exhibitions
- 4. Auditorium
- 5. Cafe
- 6. Multifunctional room
- 7. Auditorium / meeting room
- 8. Offices
- 9. Lunch room
- 10. Kitchen
- 11. Wardrobe
- 12. Toilets
- 13. Technical room
- 14. Storage
- 15. Cleaning room
- 16. Waste room
- 17. Inspection area
- 18. Classroom

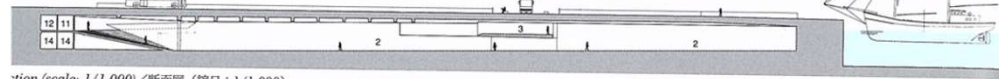

Section (scale: 1/1,000) / 断面图 (縮尺: 1/1,000)

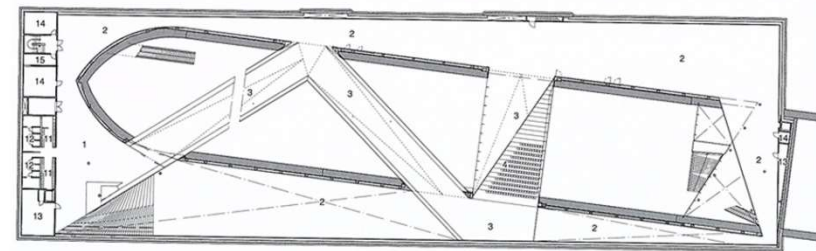

Ground floor Plan / 地上階平面图

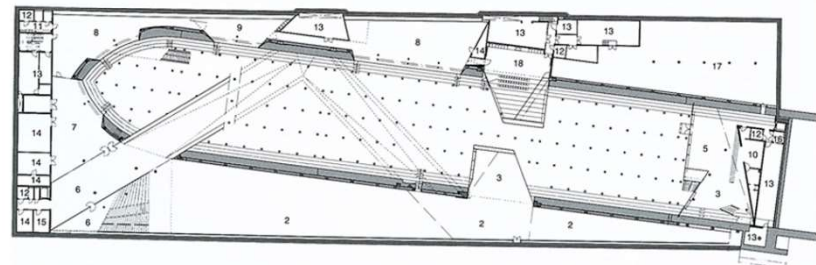

Ground floor Plan (scale: 1/1,000) / 地下階平面图 (縮尺: 1/1,000)





**Audemars Piguet Museum. Le Brassus, Switzerland. 2013-2016.
Музей швейцарской часовой мануфактуры Audemars Piguet.**

Architects: BIG+SMALL




Audemars Piguet Museum. Le Brassus, Switzerland. 2013-2016.
Музей швейцарской часовой мануфактуры Audemars Piguet.

Architects: BIG+SMALL

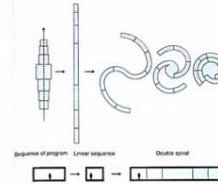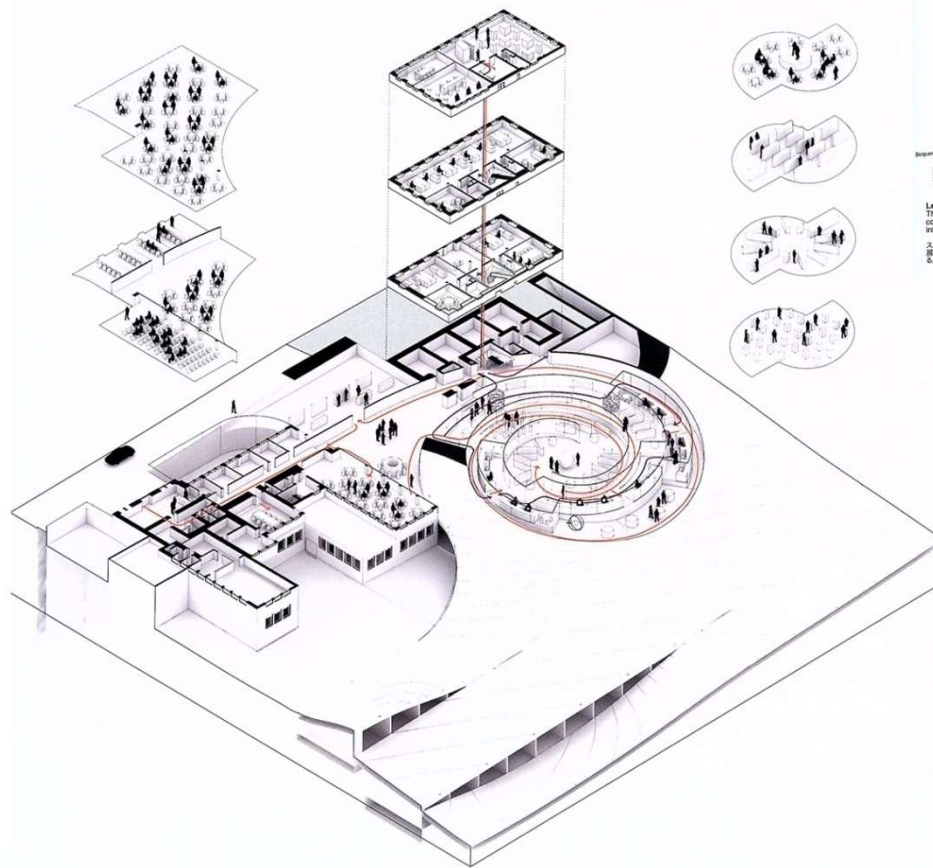


Le resort spiral
 The exhibition sequence is stretched into a linear continuous spatial experience. The sequence is banded into a continuous spiral.

スパイラル型のはる
 展示のシーケンスが螺旋に引き延ばされ、連続した空間体験となる。このワークエンスは帯けられ、連続したスパイラルとなる。

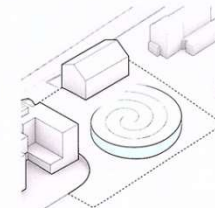


Exhibition sequence
 The exhibition sequence is positioned in front of the existing museum building with the original workshops. The entrance hall connects the existing buildings and connects the exhibition with the hospitality program.

展示のシーケンス
 展示のシーケンスは既存の工場が入る既存建物群の前に配置される。既存の建物とはエントランス・ホールで接続し、人々を迎えるプログラムとともに展示をつなぐ。


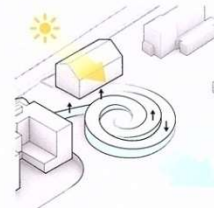


Views and light
 The spiral is filled and suppressed to allow for views and light.

眺望と採光
 スパイラルをもち上げたり沈めたりすることで眺望と採光が可能となる。

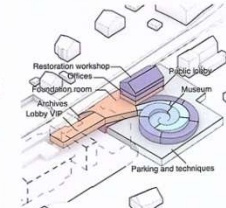

Program
 プログラム

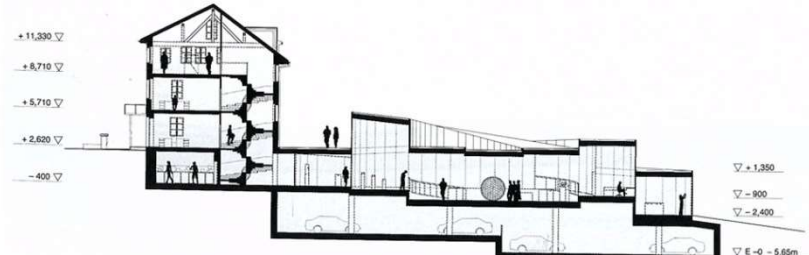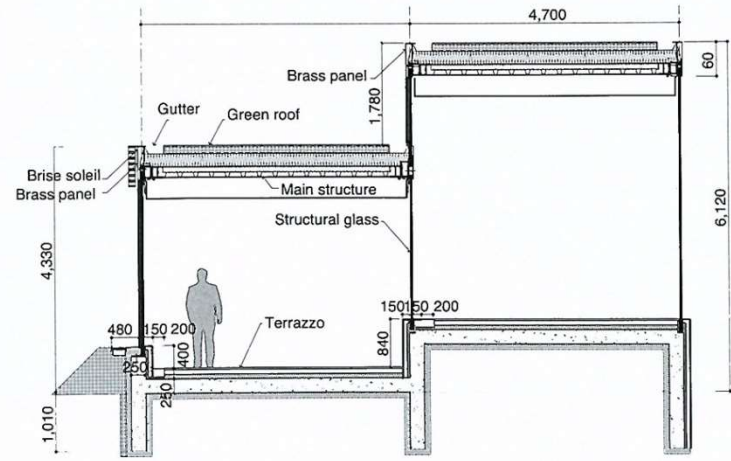


Section (scale: 1/400) / 断面図 (縮尺: 1/400)




**Museumscenter Blavand. Varde, Denmark, 2011-2014.
Музейный центр в Блаванде или датский музей Варде**

Architects: BIG+SMALL

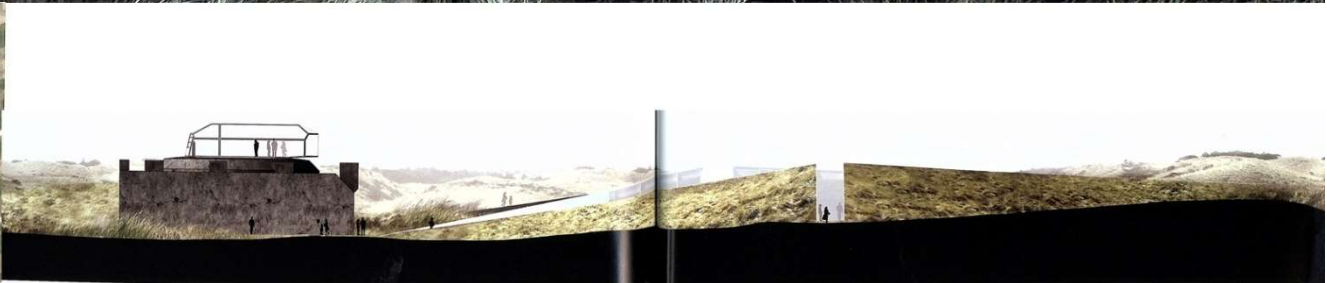


Museumscenter Blavand. Varde, Denmark, 2011-2014. Музейный центр в Блаванде или датский музей Варде

Architects: BIG+SMALL

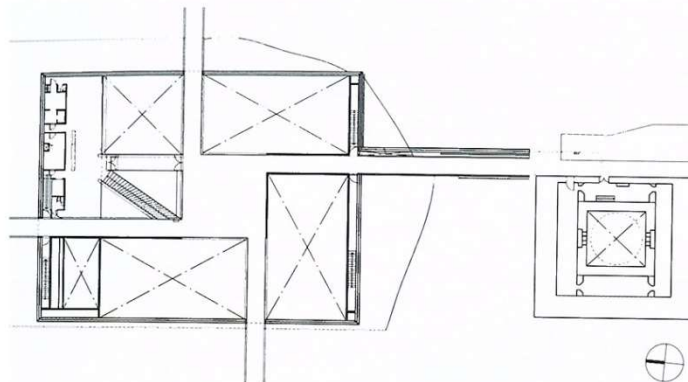


ground floor plan (scale: 1/1,200) / 地上階平面図 (縮尺: 1/1,200)

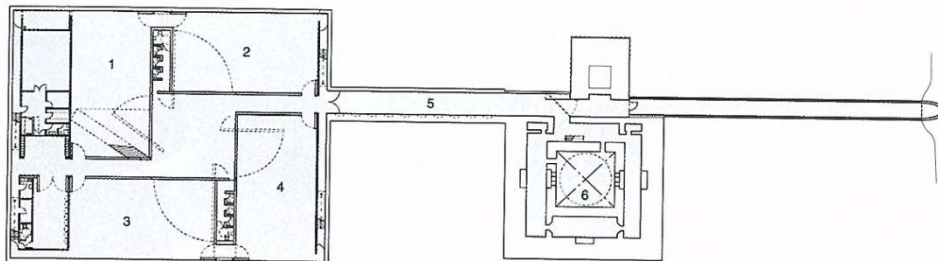


basement floor plan / 地下階平面図

1. Histological
2. Amber museum
3. Special exhibition
4. Bunker museum
5. Tunnel
6. Tripitz bunker

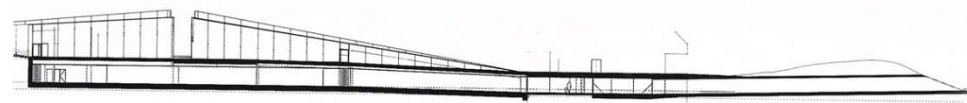


cross-section (scale: 1/800) / 断面図 (縮尺: 1/800)

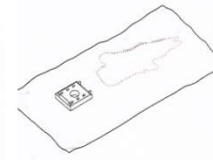


ig site
river and crane embankment to its north constitute the site for a museum.

河川とクレーンの埋立が新しい博物館のための敷地を構成する。

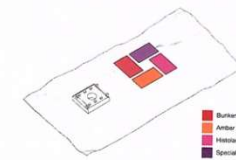


Program
The four museum galleries are placed on site.

プログラム
4つの博物館の展示室が敷地に配置される。

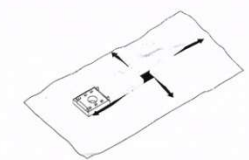


Integration into the landscape
Four simple cuts are made into the topography, creating a central courtyard for the museum. The four paths connect back into the existing network of trails in the dune landscape.

景観との融合
4つのシンプルな切り込みが地形に作られ、それによって博物館の中央に中庭が作られる。4つの経路は元の地形のネットワークに再び接続する。

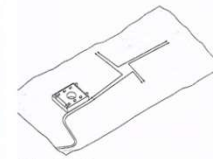


Rationalization of the roof
It is rationalized to have a precise geometric form, easing stability and at the same time being reminiscent of the dune dunes.

屋根の合理化
屋根を正確な幾何学的な形にすることで安定性を高め、同時に砂丘の起伏を思い出させる。

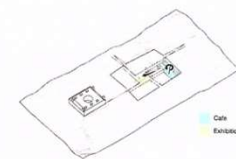


Upper level / arrival and cafe
Entrance to the museum is through a steel bridge and into the cafe.

上層 / 入口とカフェ
博物館の入口はスチール製の橋を渡って、カフェに達する。

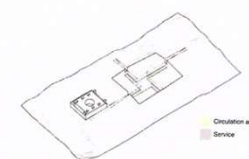


Lower level / exhibition and support functions
A common foyer is located in the center of the galleries on the lower level. Operational support functions such as toilets, cloakroom, and exhibition storage are placed between each gallery space.

下層 / 展示室と支援
中央のホールは下層のギャラリーの中心にある。トイレ、ロッカー、展示物の保管などの支援機能は、それぞれの展示空間の間に配置される。

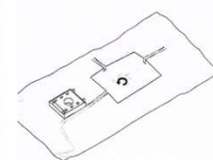

Rotation of the foyer
Rotation creates an opportunity to independently access the four museum galleries.

回りの回転
展示室の間の回りを回転させることで、フレキシブルな博物館を形成する。

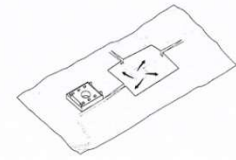

Connection to the Tripitz Bunker
An underground tunnel connects back to the old Tripitz Bunker.

旧ティピッツ砲台への接続
地下のトンネルによって、現在のビルと旧砲台を接続する。




Connection to the Tripitz Bunker
An underground tunnel connects back to the old Tripitz Bunker.

旧ティピッツ砲台への接続
地下のトンネルによって、現在のビルと旧砲台を接続する。




Soulages Museum. Rodez, France 2008-2014.
Музей изобразительных искусств

Architects: RCR Arquitectes

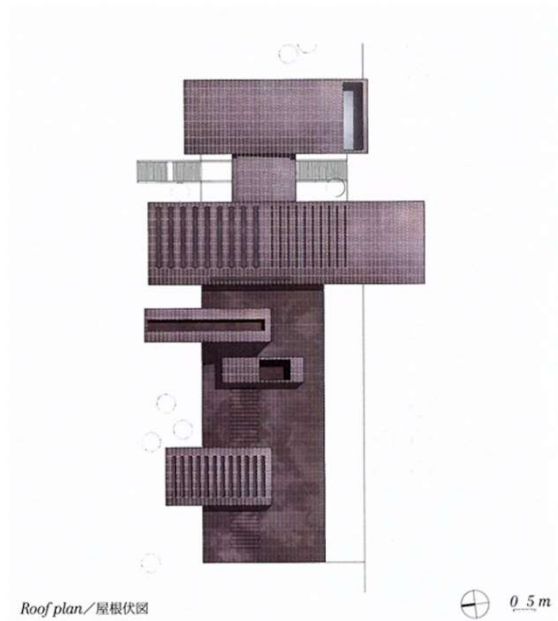



Soulages Museum. Rodez, France 2008-2014.
Музей изобразительных искусств

Architects: RCR Arquitectes

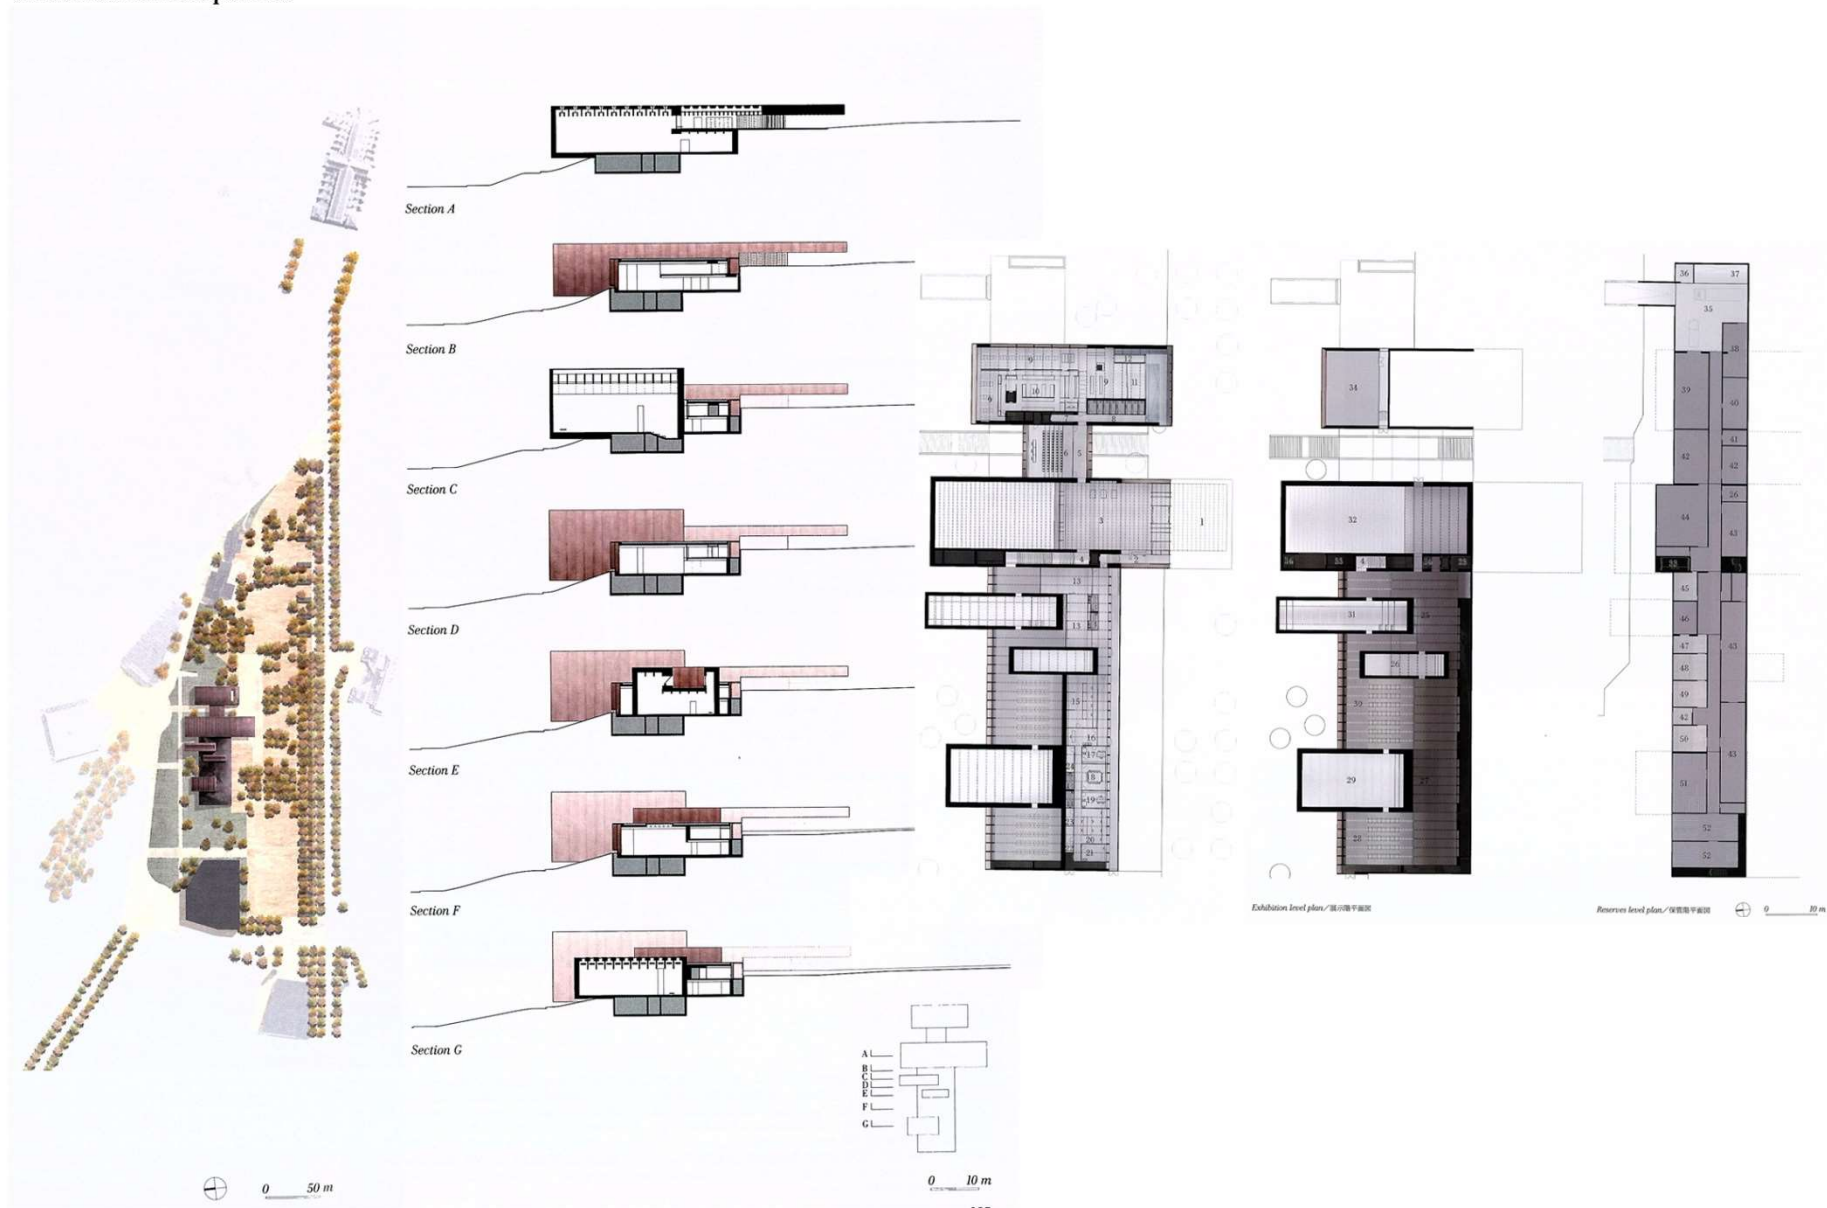



Soulages Museum. Rodez, France 2008-2014.
Музей изобразительных искусств

Architects: RCR Arquitectes

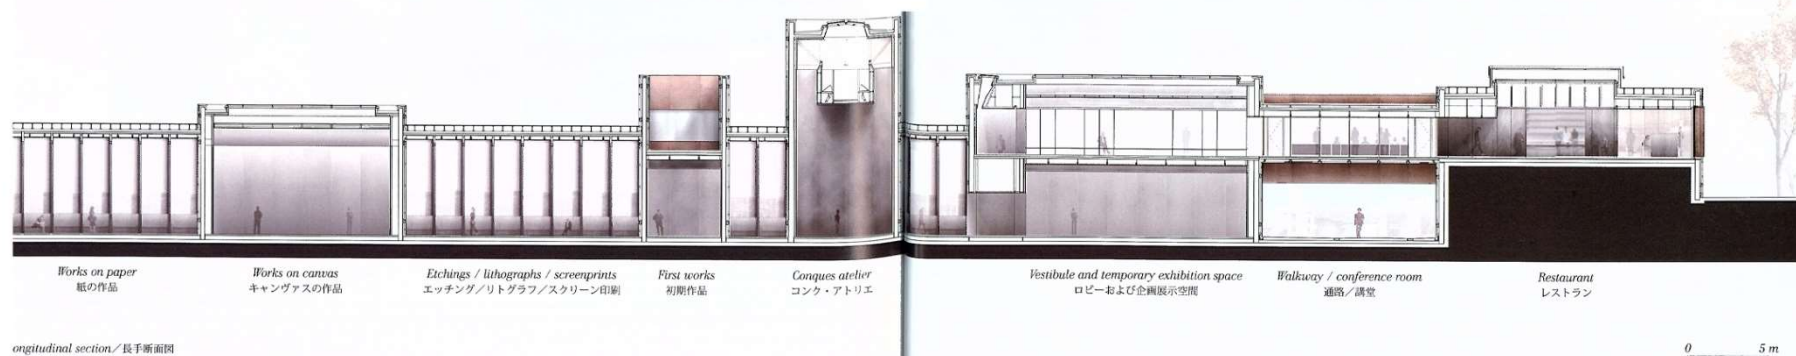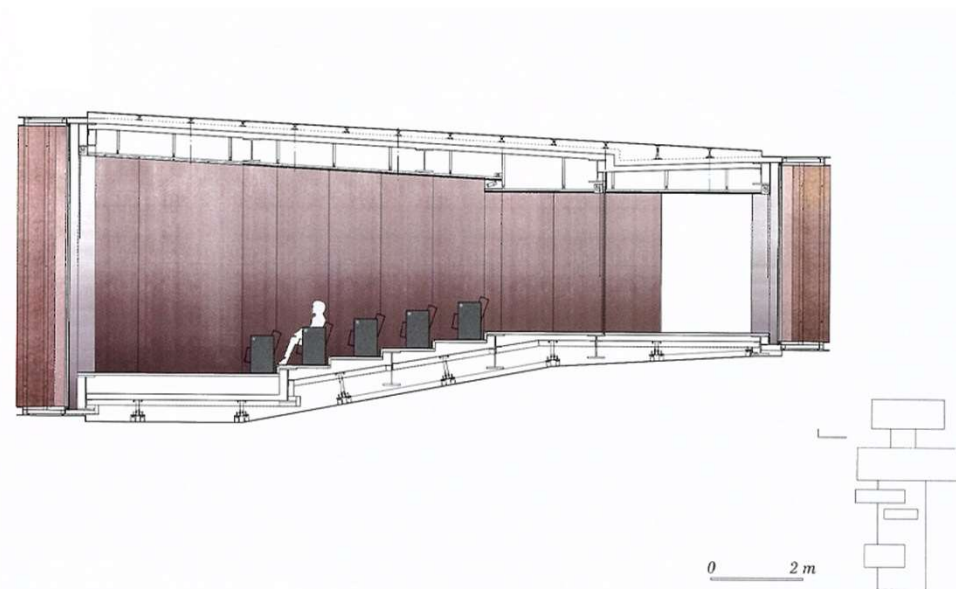


**Soulages Museum. Rodez, France 2008-2014.
Музей изобразительных искусств**

Architects: RCR Arquitectes


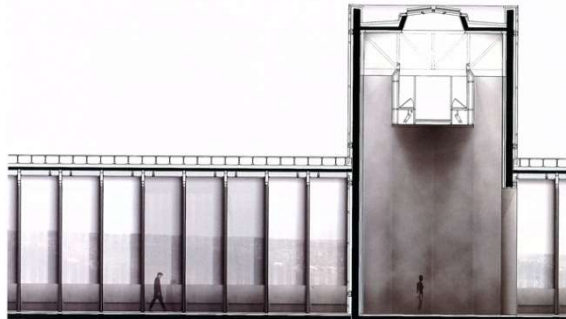
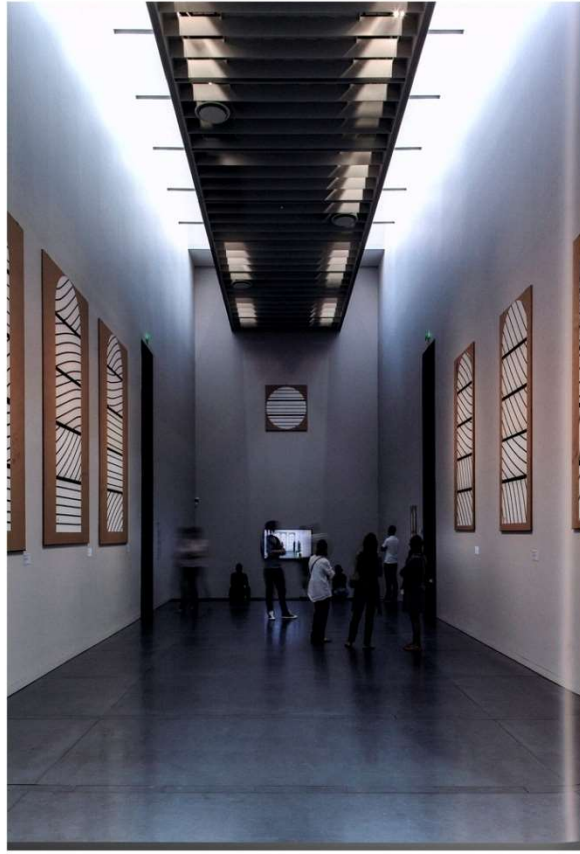


The Hepworth Art Museum. Wakefield, Northern England.
Художественный музей

Architects: BIG+SMALL

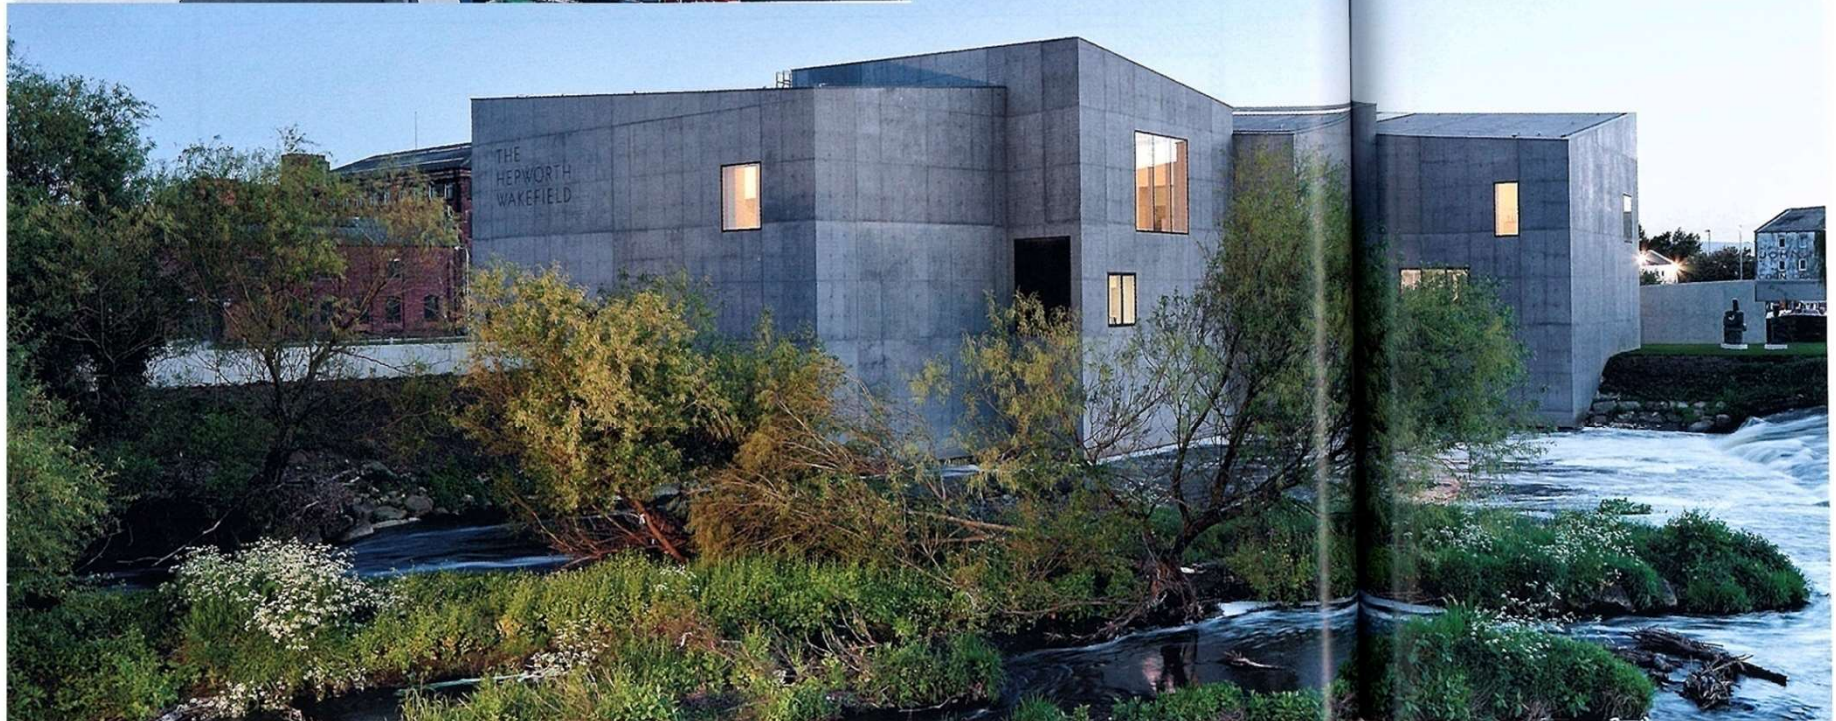


Architects: BIG+SMALL

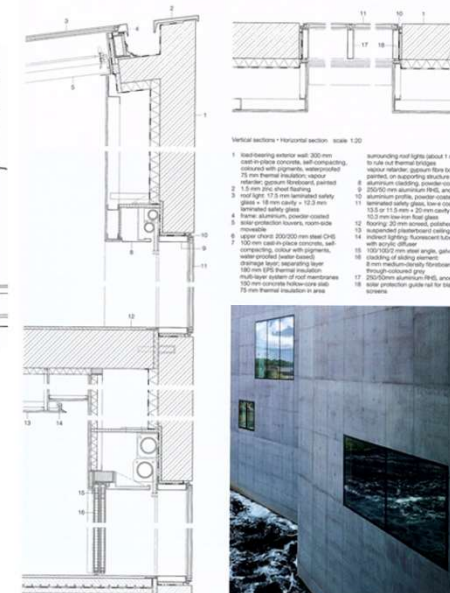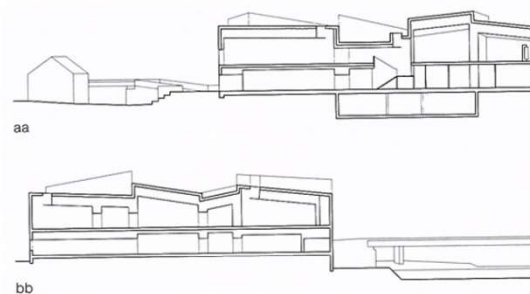
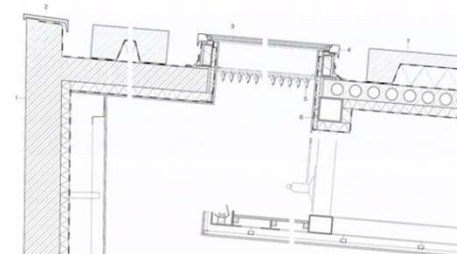


Art Museum in Ahrenshoop. Художественный музей в пригороде

Architects: Staab Architekten

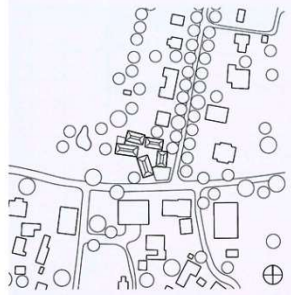

- 1 Entrance
- 2 Foyer
- 3 Ticket sales
- 4 Exhibition
- 5 "Kabinett"
- 6 Terrace
- 7 Office
- 8 Building services
- 9 Storage
- 10 Toilet

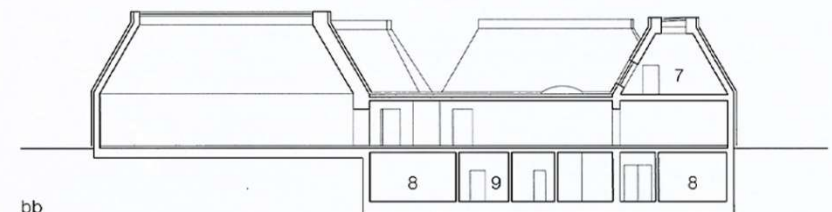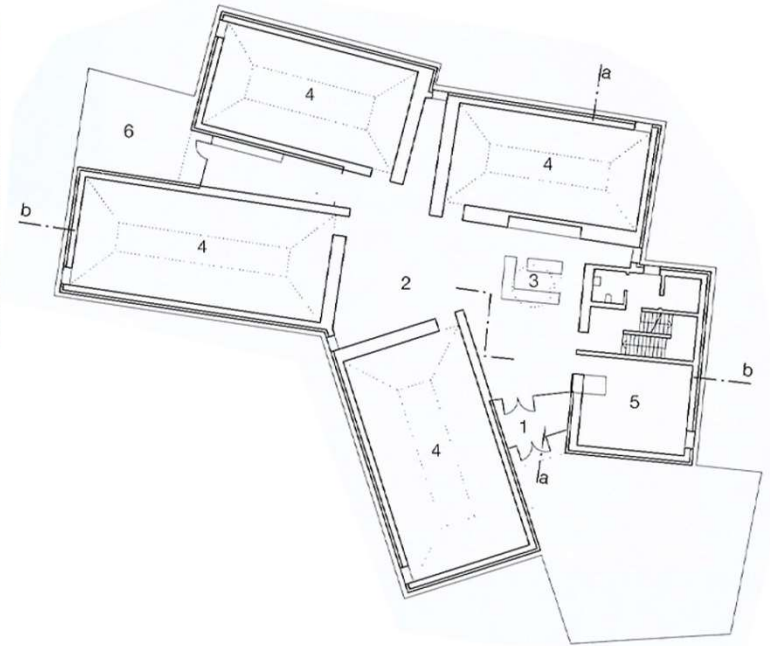



Art Museum in Ahrenshoop. Художественный музей в пригороде

Architects: Staab Architekten





Vertical section
scale 1:20

- | | |
|--|--|
| 1 maintenance catwalk, steel, galvanized | supporting structure, bent to shape |
| 2 triple glazing:
8 mm toughened glass +
20 mm cavity with prisms +
6 mm toughened glass +
16 mm cavity + 20 mm laminated
safety glass, satin-finish on lowermost
pane | 140 mm mineral wool thermal insulation
250 mm reinforced concrete wall
15 mm undercoat plaster |
| 3 steel T-profile of 60/15 mm and
85/15 mm welded steel flats, lacquered | 3 mm fine filler |
| 4 glass protection, cable guided | wood frame door, oiled oak,
with triple glazing:
6 mm toughened glass +
12 mm cavity +
6 mm toughened glass +
12 mm cavity +
18 mm laminated safety glass |
| 5 5 mm sheet steel, bent to shape,
lacquered | 11 wood frame door, oiled oak,
with triple glazing:
6 mm toughened glass +
12 mm cavity +
6 mm toughened glass +
12 mm cavity +
18 mm laminated safety glass |
| 6 parapet:
0.7 mm brass sheet, untreated,
bent to shape | 12 paving:
in situ concrete with white cement
aggregate |
| 7 fluorescent lamp | 13 50 mm cast stone
20 mm drainage mat
120 EPS mm thermal insulation
two-layer bituminous seal
250 mm reinforced concrete |
| 8 electric channel for object beam | 14 wood frame door, covered in voile |
| 9 roof construction:
0.7 mm brass sheet, untreated,
bent to shape
85 mm ventilated cavity/aluminium
sheet
supporting structure, bent to shape
sarking membrane
200 mm mineral wool thermal insulation
200 mm reinforced concrete with
thermally active building components
15 mm undercoat plaster | 15 floor construction:
20 mm screed flooring of white cement
with stone aggregate
68 mm underfloor heating screed
32 mm + 50 mm insulation
250 mm reinforced concrete slab |
| 10 facade construction:
0.7 mm brass sheet, untreated,
bent to shape
85 mm ventilated cavity/
aluminium sheet | 16 roof construction:
40 mm gravel
two-layer bituminous seal
80 mm minimum thermal insulation
to falls
vapour barrier
250 mm reinforced concrete deck
15 mm undercoat plaster
3 mm fine filler |

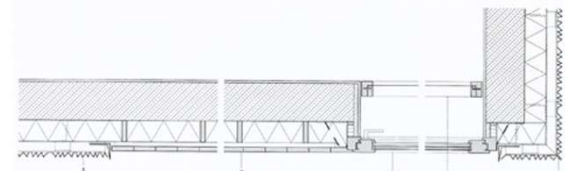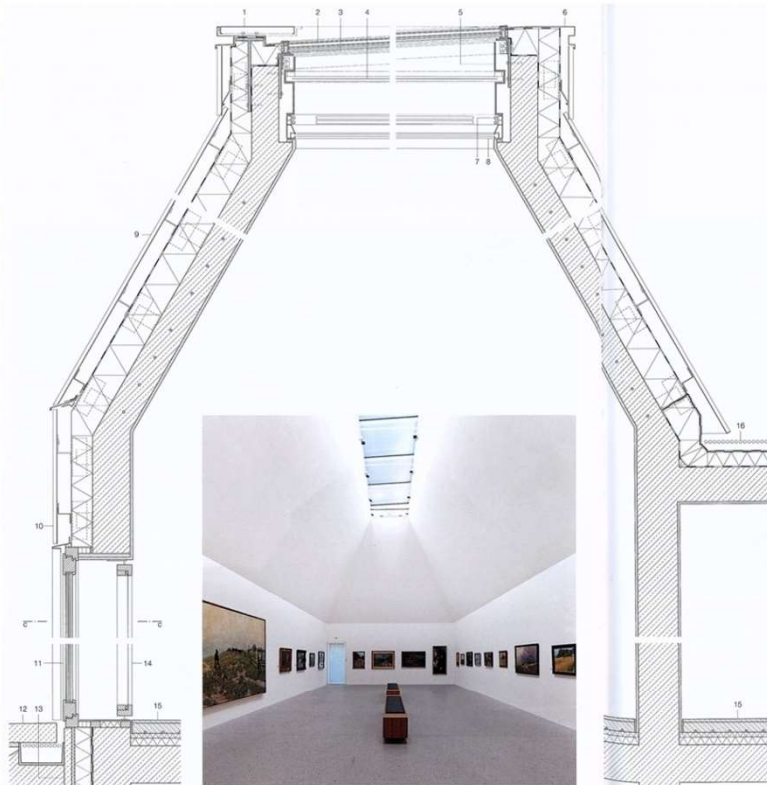




Fondation Louis Vuitton. Paris, France.

Architects: Gehry Partners

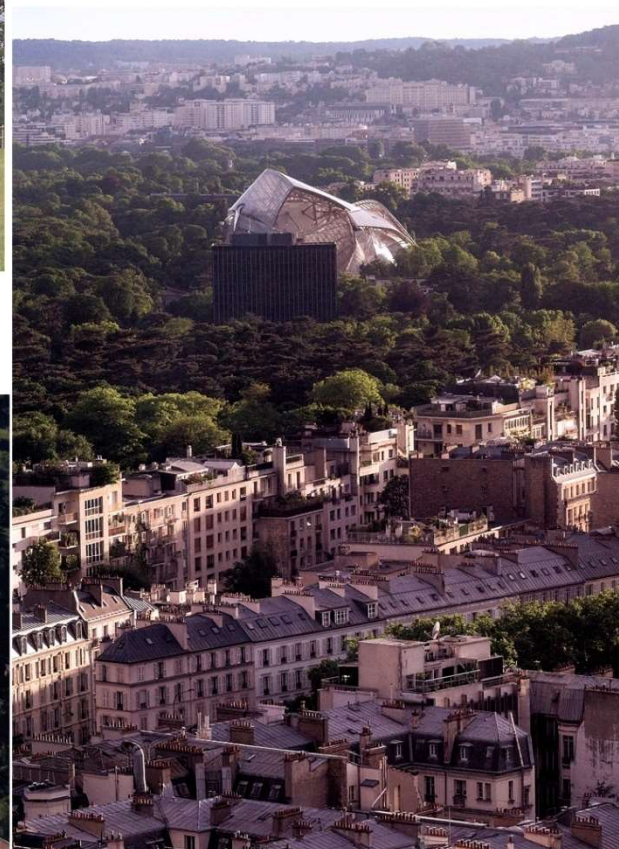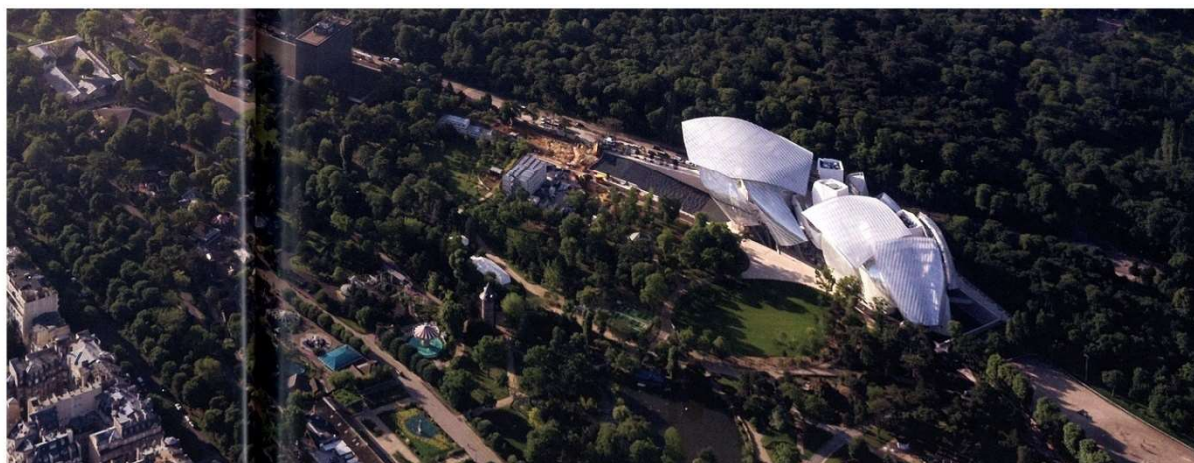


**Fondation Louis Vuitton in Paris. Museum contemporary art next to the Jardin d'Acclimatation in the Bois de Boulogne.
Музей современного искусства – культурный центр**

Architects: Frank O. Gehry

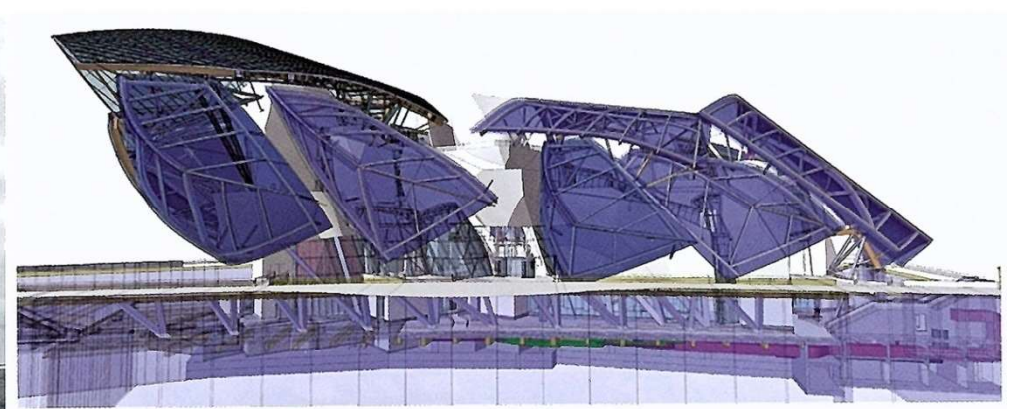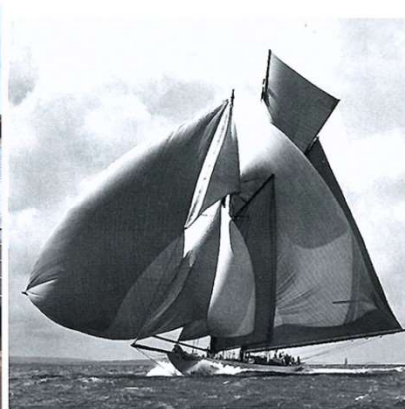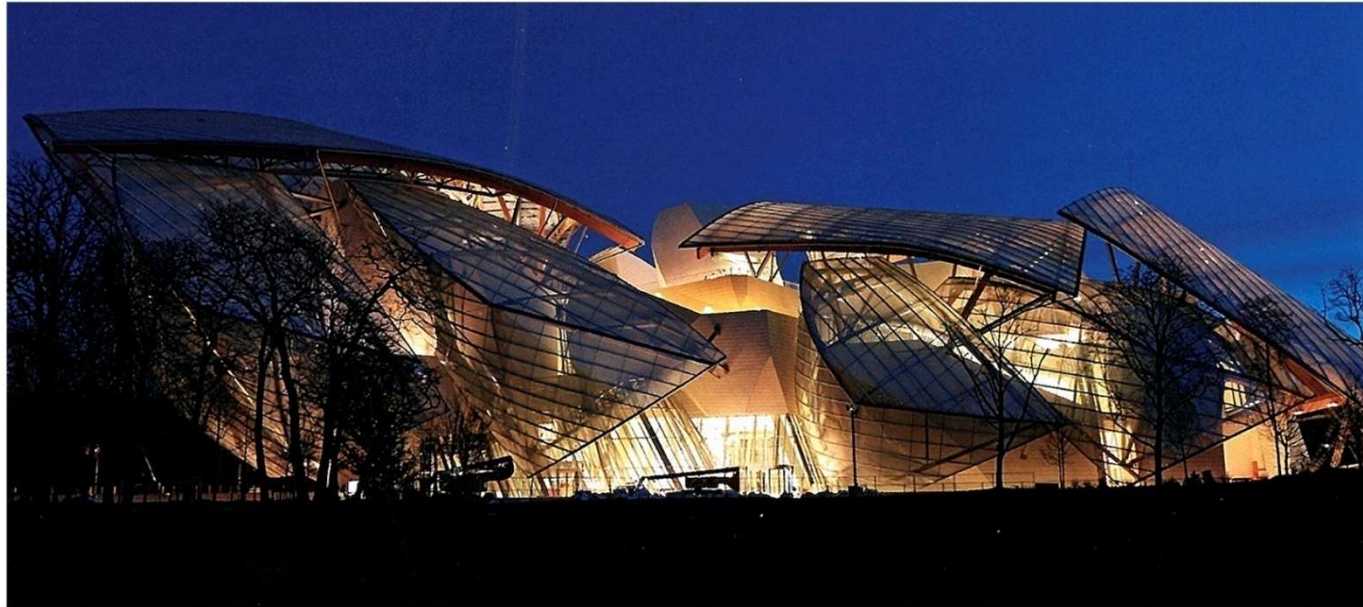


Fondation Louis Vuitton in Paris. Museum contemporary art next to the Jardin d'Acclimatation in the Bois de Boulogne.
Музей современного искусства – культурный центр

Architects: Frank O. Gehry

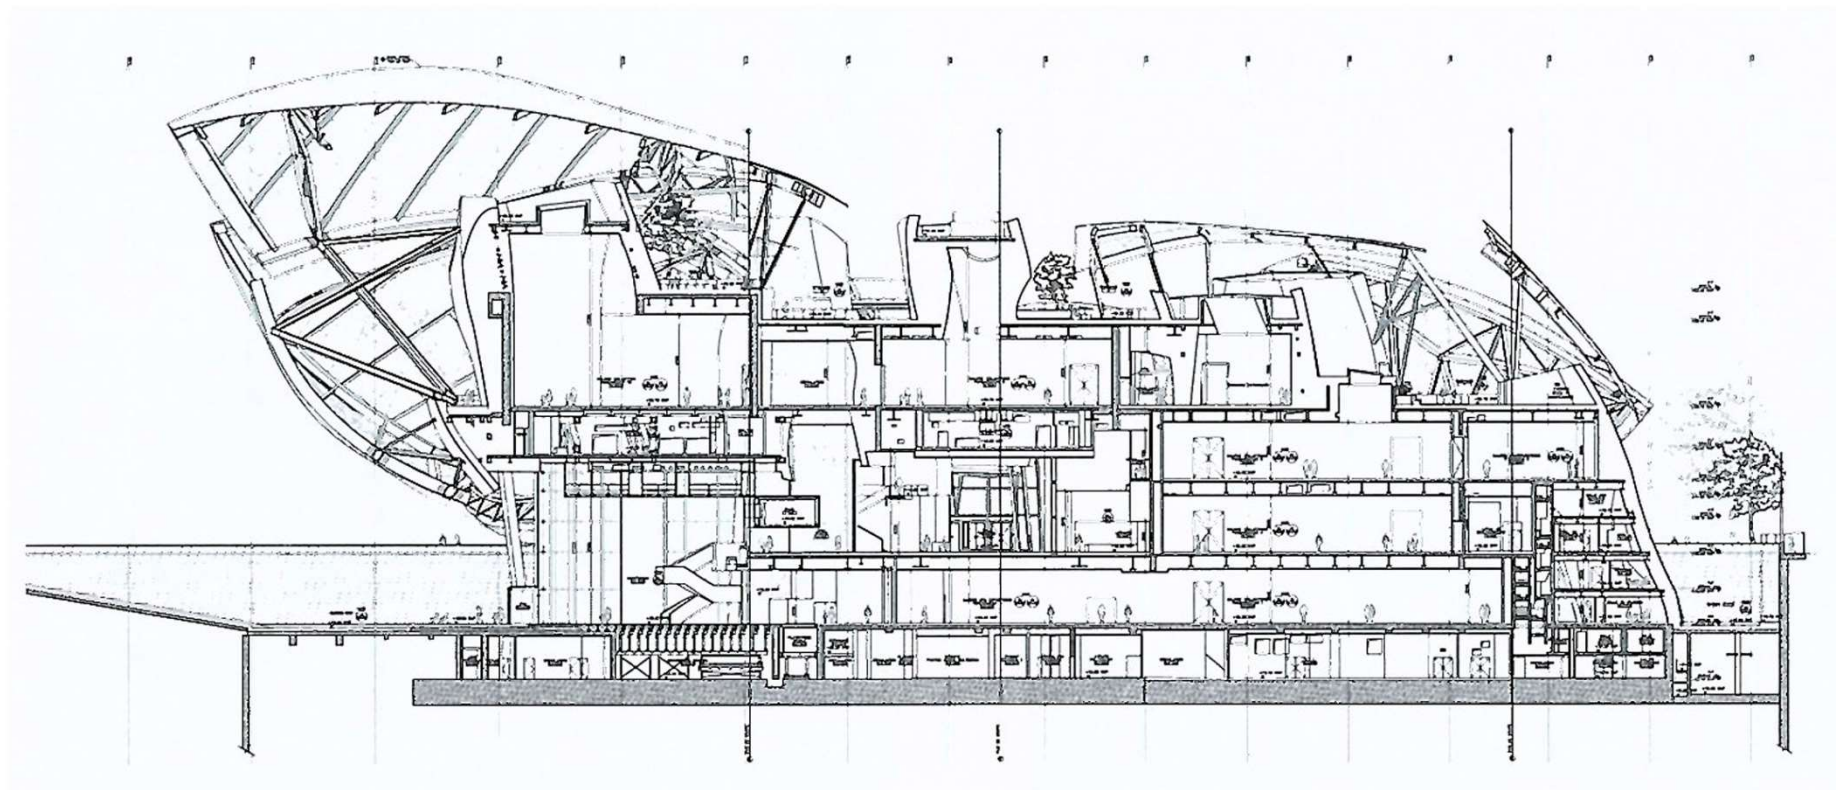


Fondation Louis Vuitton. Paris, France.

Architects: Gehry Partners

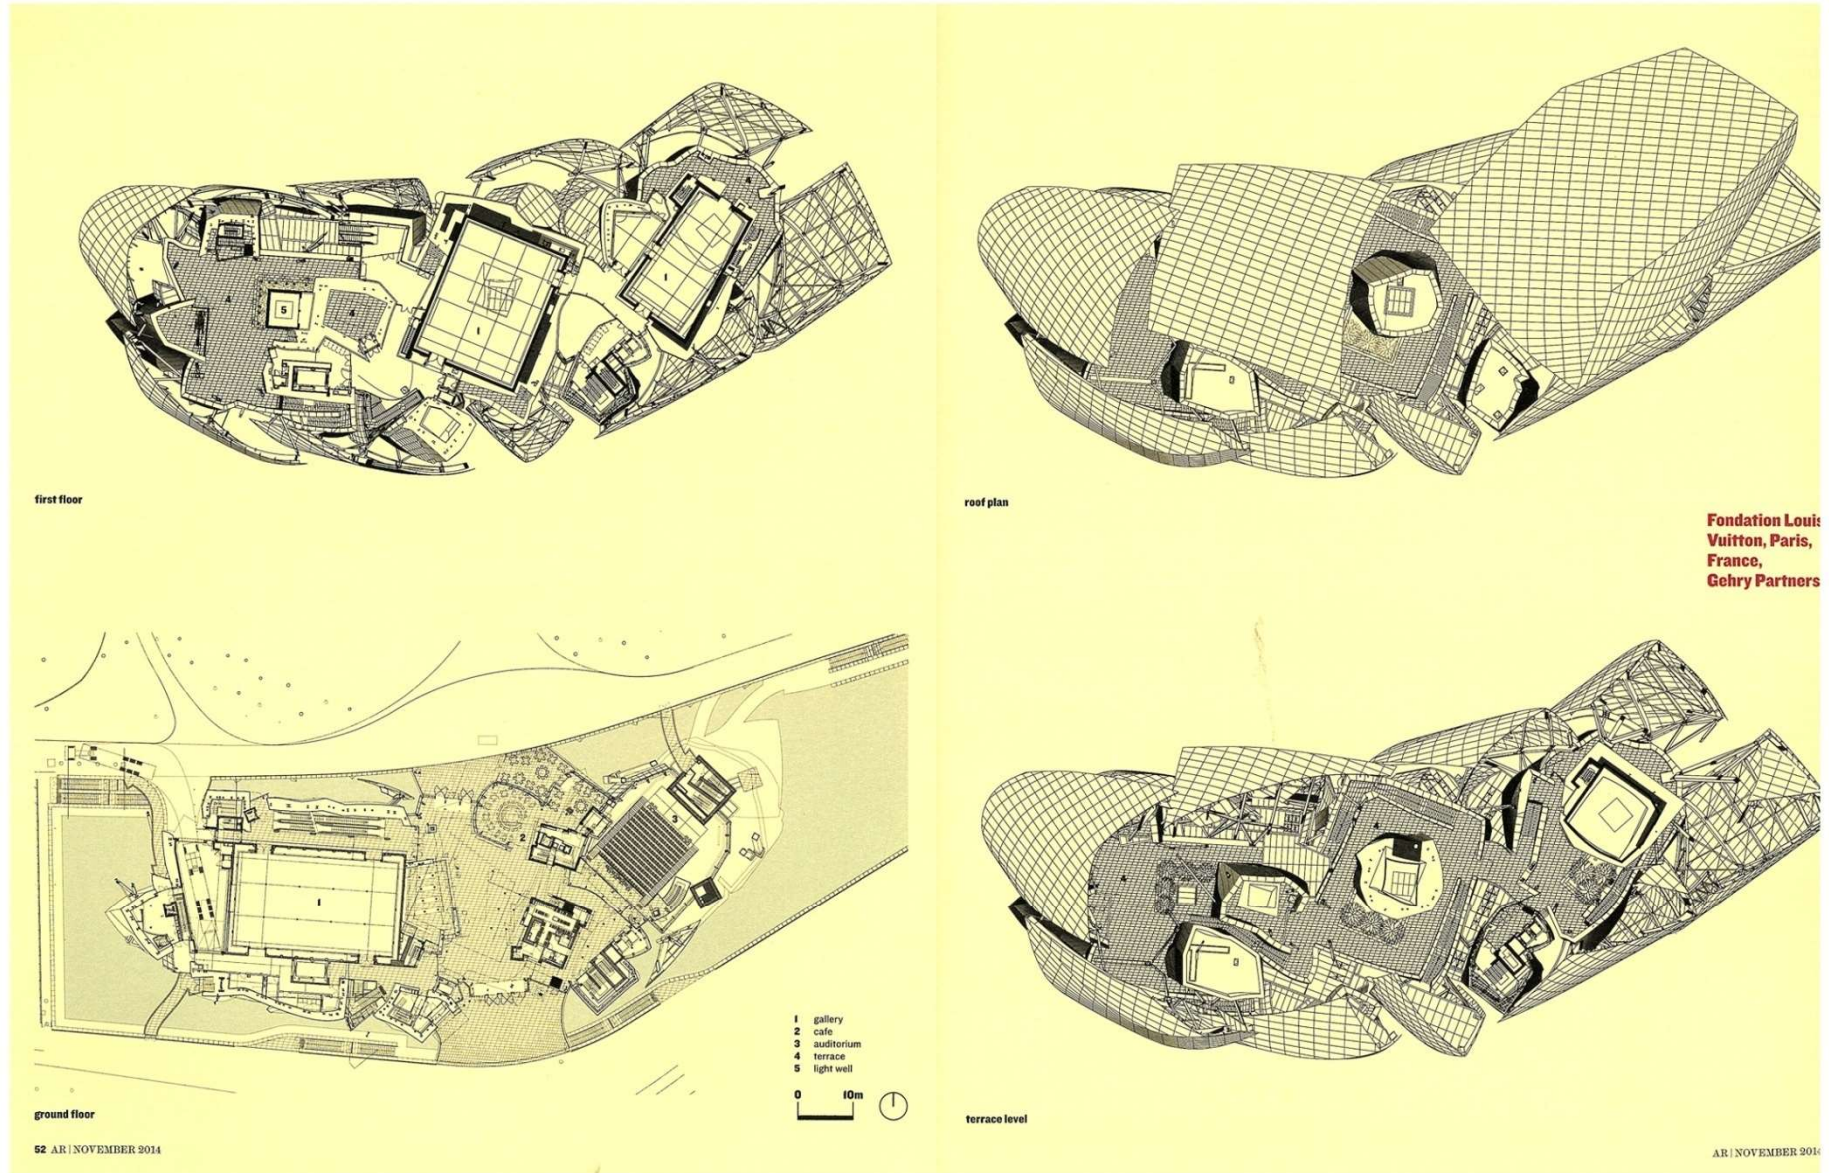

Fondation Louis Vuitton. Paris, France.

Architects: Gehry Partners

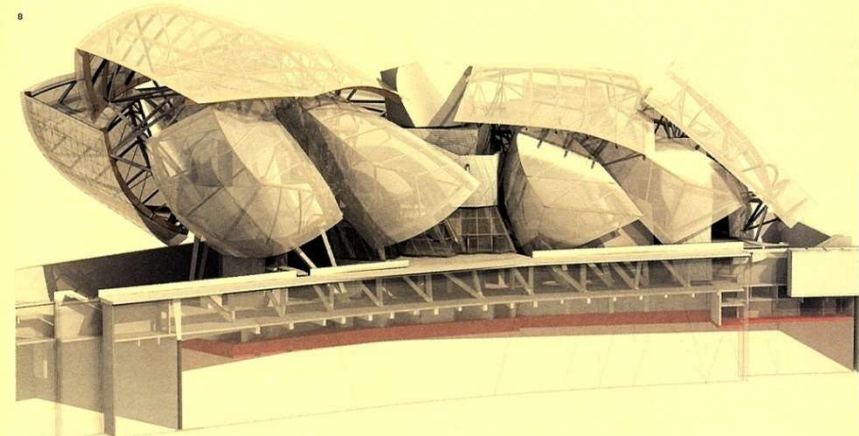



**Fondation Louis
Vuitton, Paris,
France,
Gehry Partners**

5-8. In the absence of section drawings, this sequence of rendered models gives some sense of the spatial arrangement and the complex structural armature required to attach the glazed sails to the gallery volumes.




Fondation Louis Vuitton. Paris, France.

Architects: Gehry Partners

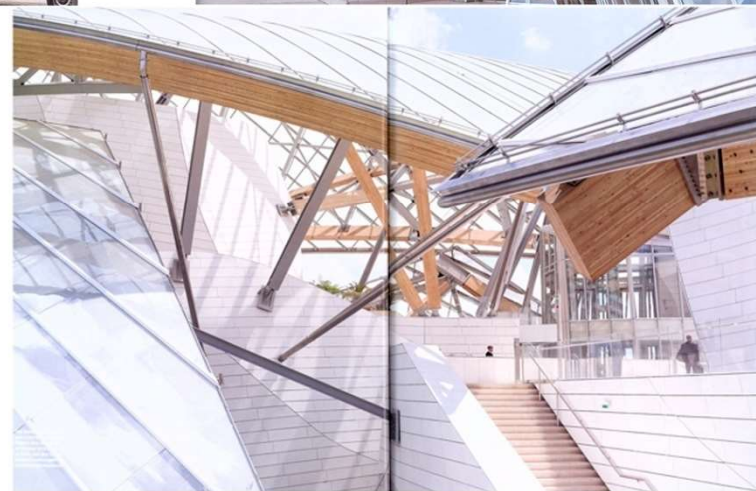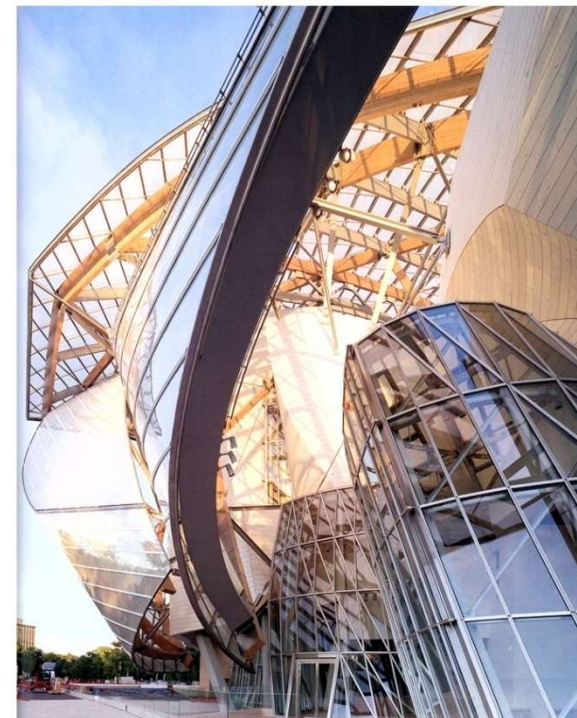



Teshima Art Museum: Teshima Island, Japan.
Художественный музей

Architects: Rebirth Through Art and Architecture. Office of Ryue Nishizawa, Rei Naito

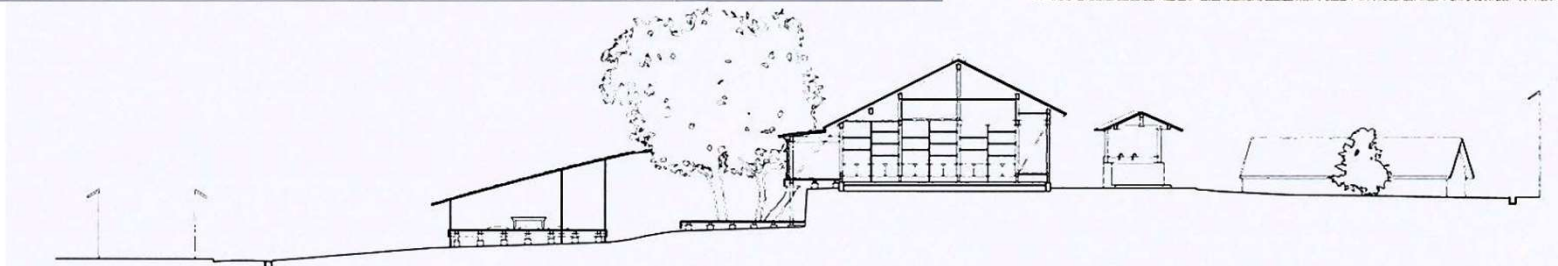

**Glazed Roof at the Victoria and Albert Museum in London.
Музей искусств в Лондоне. Реконструкция**

Architects: MUMA (McInnes Usher McKnight Architects)


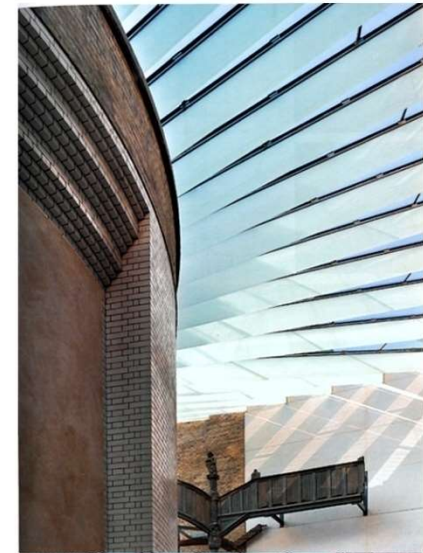
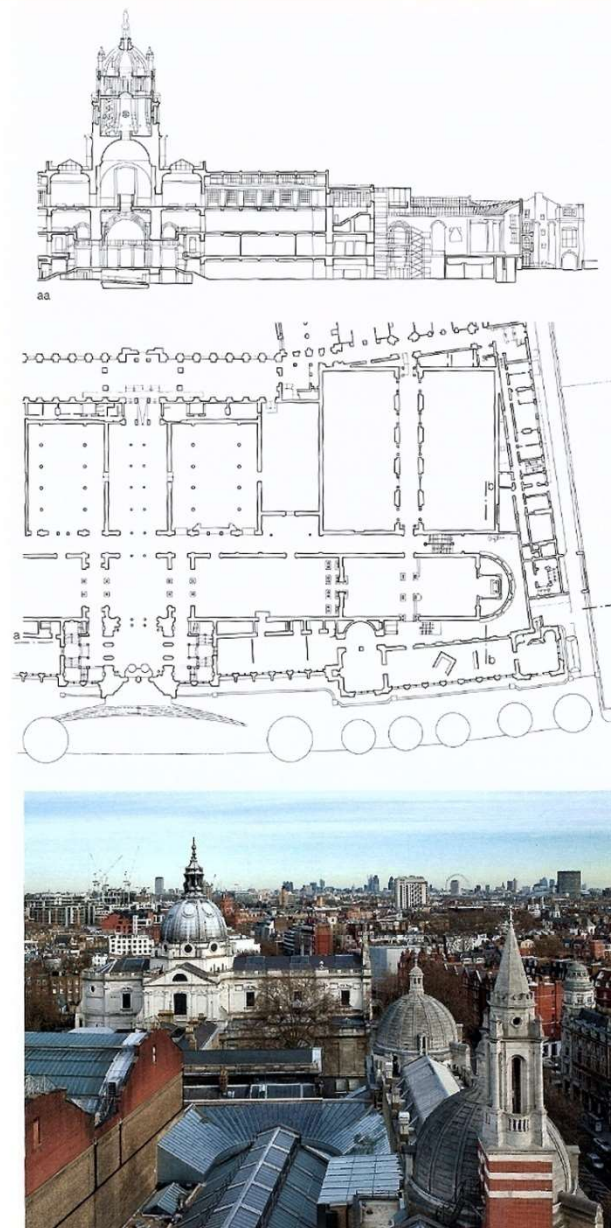


Glazed Roof at the Victoria and Albert Museum in London. Музей искусств в Лондоне. Реконструкция

Architects: MUMA (McInnes Usher McKnight Architects)






- 1 120/60 mm cast stainless-steel clamping plate holding cold-bent insulating glass elements in place
- 2 roof enclosure: insulated glazing element, transparent, cold-bent: 6 mm toughened glass + 12 mm cavity + laminated safety glass of 2x 5 mm toughened glass
- 3 distancer: 100/35 mm stainless-steel, satin-polished
- 4 steel channel adhered with silicone to top edge of glass beam
- 5 455-545/39 mm laminated-safety-glass beams, translucent, of 3x 12 mm toughened white glass with white PVB interlayer
- 6 cover plate: 2 mm stainless steel, black
- 7 aluminium panel, perforated (black felt backing, metal angle substructure)
- 8 parapet construction (new): 18 mm water-resistant plywood, black 12/50 mm battens, 400 mm centre-to-centre mineral fibre thermal insulation between 100/50 mm timber frame (fixed to steel shoe/glass beam support) 25 mm water-resistant plywood vapour retarder 40 mm rigid foam thermal insulation between 40/50 mm battens 400 mm centre-to-centre 12 mm water-resistant plywood weather-proofing membrane, moisture diffusing 10/50 mm battens, 400 mm centre-to-centre 12 mm water-resistant plywood zinc-coated cladding, fleece backing
- 9 steel shoe to receive glass beam
- 10 brick masonry (existing), cleansed
- 11 brick (existing) removed to mount the glass beams and later filled in 2 mm stainless-steel cladding, matt, removable
- 13 niche in masonry (existing) 235 mm deep/900 mm high, surface rendered

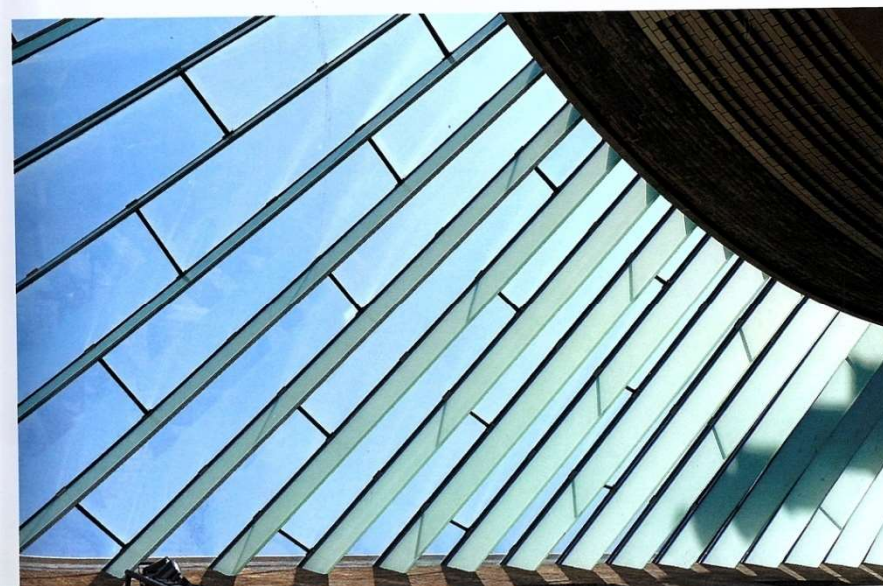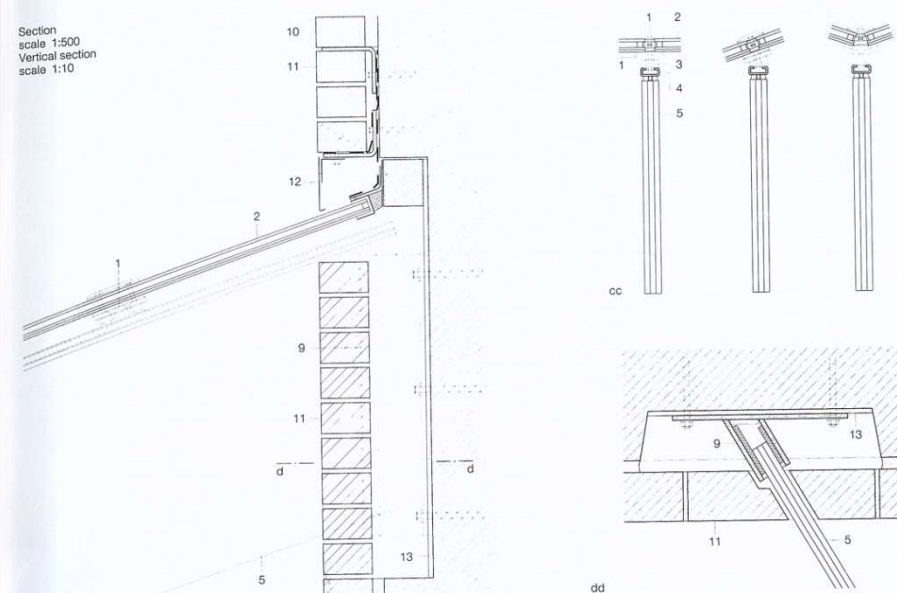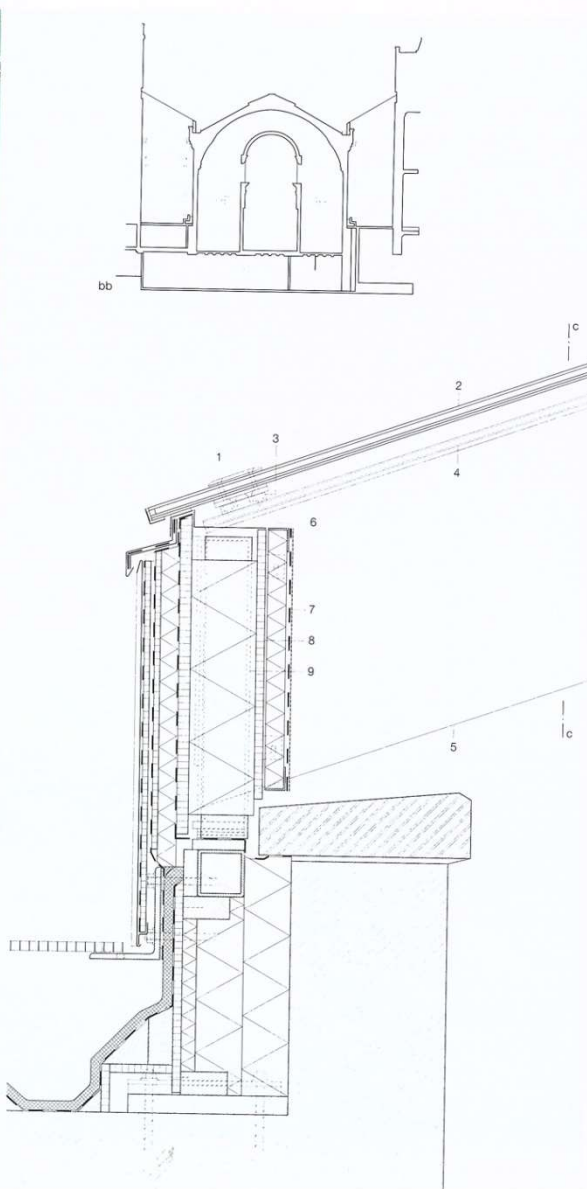



**Museum Extension in Fort Worth. New pavillion at the Kimbell Art Museum.
Музей искусств**

Architects: Renzo Piano

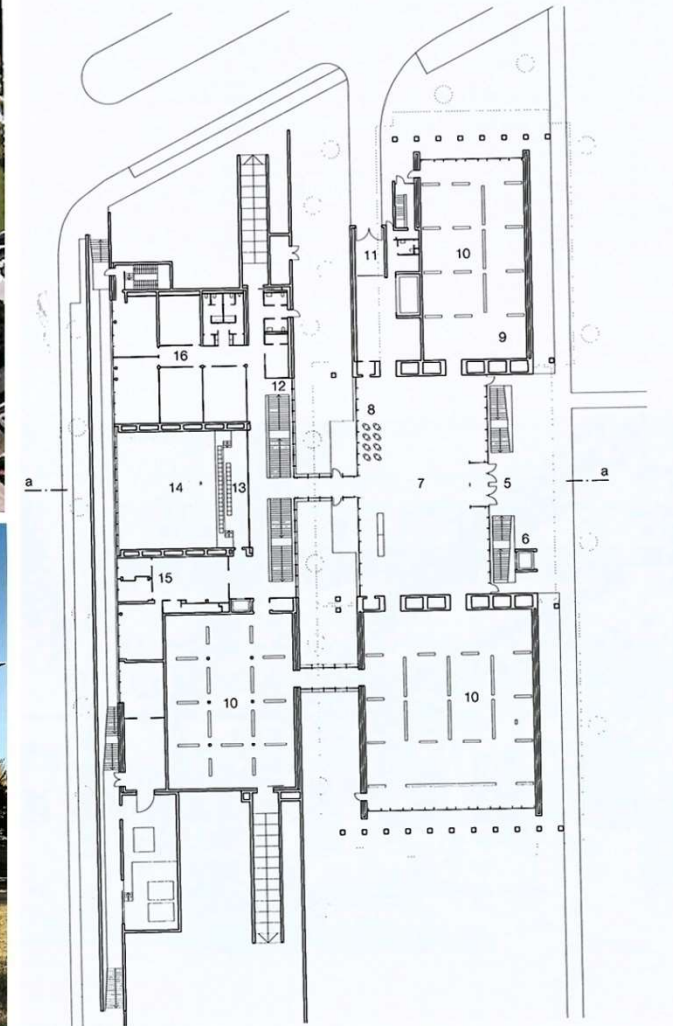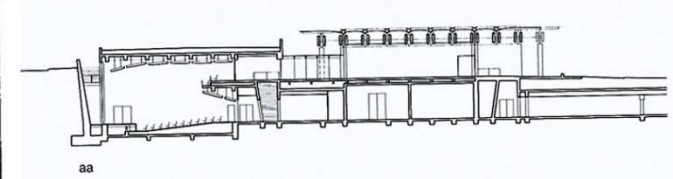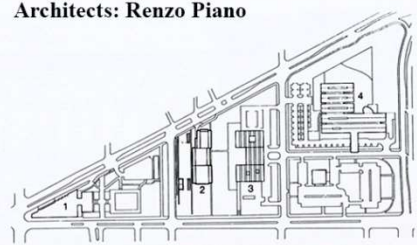



Museum Extension in Fort Worth. New pavillion at the Kimbell Art Museum. Музей искусств

Architects: Renzo Piano

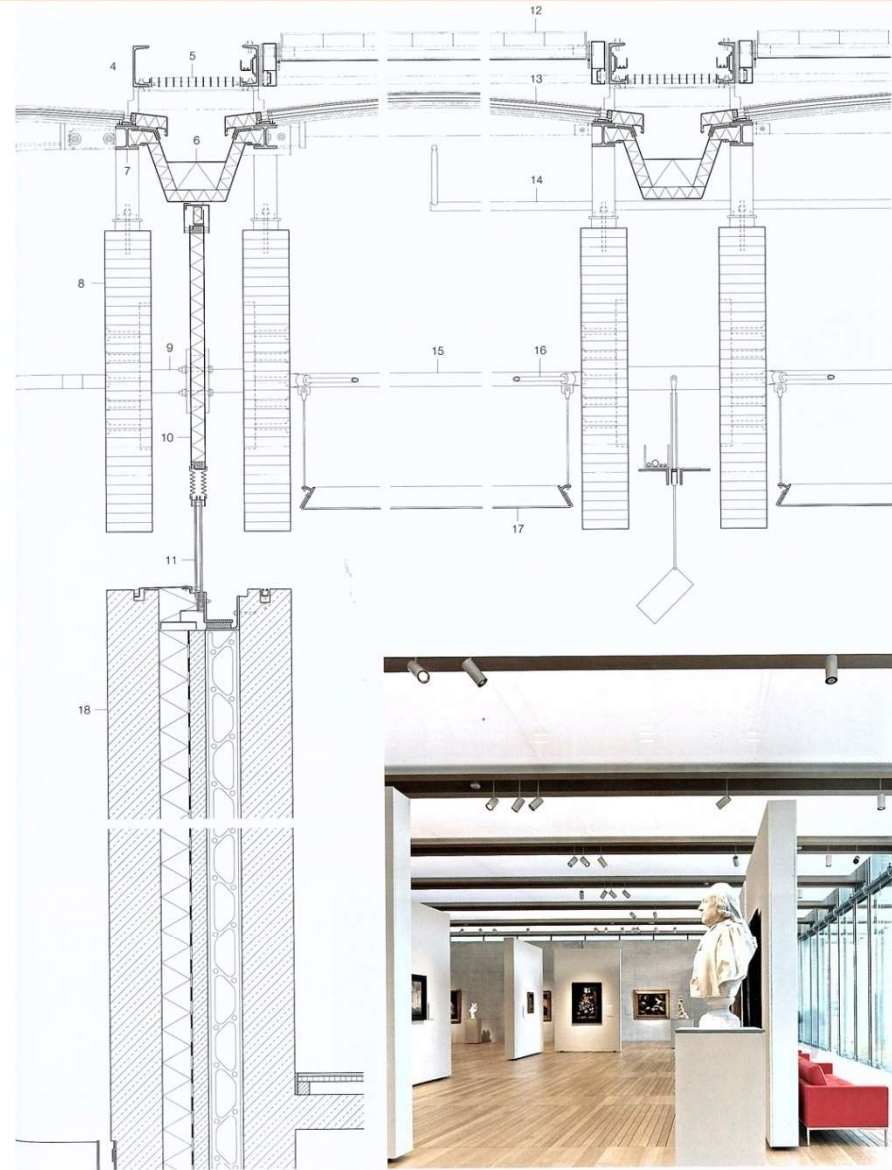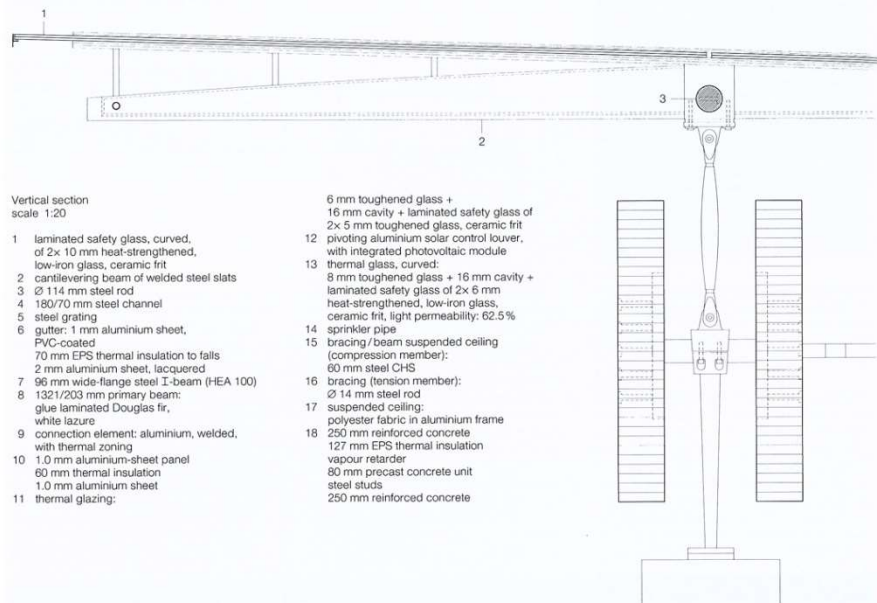


Museum Extension in Fort Worth. New pavillion at the Kimbell Art Museum. Музей искусств

Architects: Renzo Piano

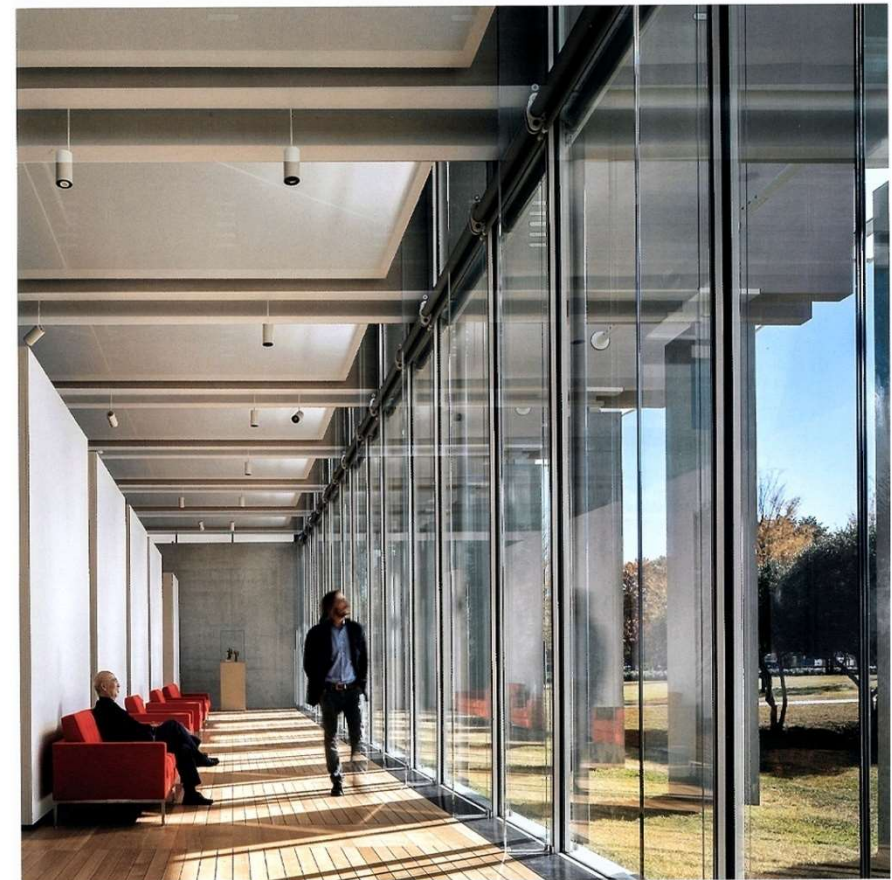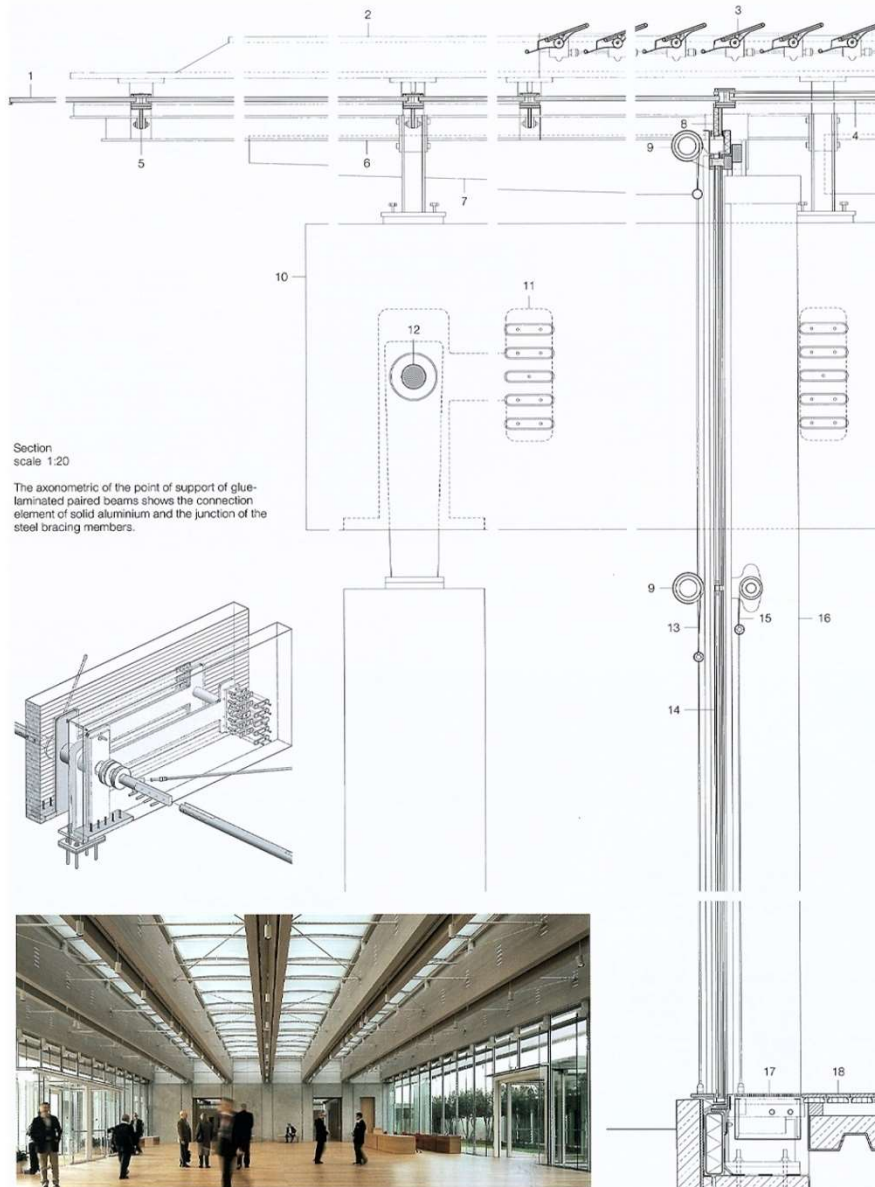

- 1 laminated safety glass, curved, of 2x 10 mm heat-strengthened, low-iron glass, ceramic frit
- 2 180/70 mm steel channel
- 3 pivoting aluminium solar control louvre with integrated photovoltaic module
- 4 thermal glazing, curved 8 mm toughened glass + 16 mm cavity + laminated safety glass of 2x 6 mm heat-strengthened, low-iron glass, ceramic frit, light permeability: 62.5 %
- 5 steel T-section with curved flange of welded steel flats
- 6 96 mm wide-fl. I-beam (HEA 100) gutter:
- 7
- 8 1.5 mm steel sheet, bent to shape, with EPS 30 mm thermal insulation
- 9 solar control encasement: aluminium
- 10 1321/203 mm primary beam: glue laminated Douglas fir, white lacure
- 11 connection element aluminium welded to bearing surface for primary beam on reinforced concrete column
- 12 bracing (compression member): 60 mm steel CHS
- 13 solar control: textile
- 14 thermal glazing: 8 mm toughened glass + 12.7 mm cavity + laminated safety glass of 2x 8 mm heat-strengthened, low-iron glass, in post-and-rail facade aluminium
- 15 glare control: textile
- 16 glass fin: laminated safety glass of 3x 12 mm heat-strengthened glass, low-iron glass
- 17 aluminium grating over underfloor convactor
- 18 floor covering: 38 mm parquet with oak finish 67 mm plywood supporting structure precast concrete unit


Museum in Katowice. , Florian Rigler.
Музей современного искусства на заброшенной промышленной территории
Architects: Reigler Riewe Architekten

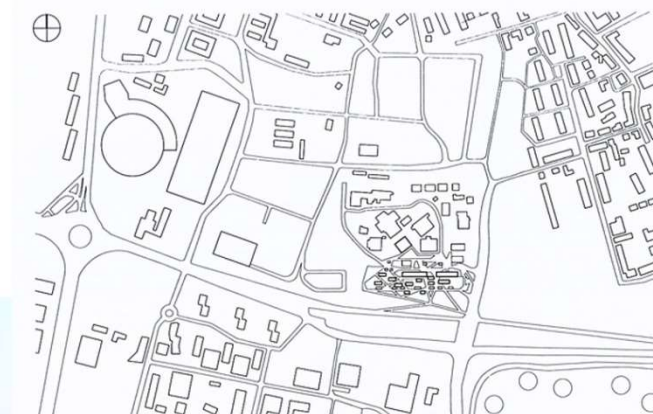

Museum in Katowice. , Florian Rigler. Музей современного искусства на заброшенной промышленной территории




Architects: Reigler Riewe Architekten

Sections • Layout plans
scale 1:1500

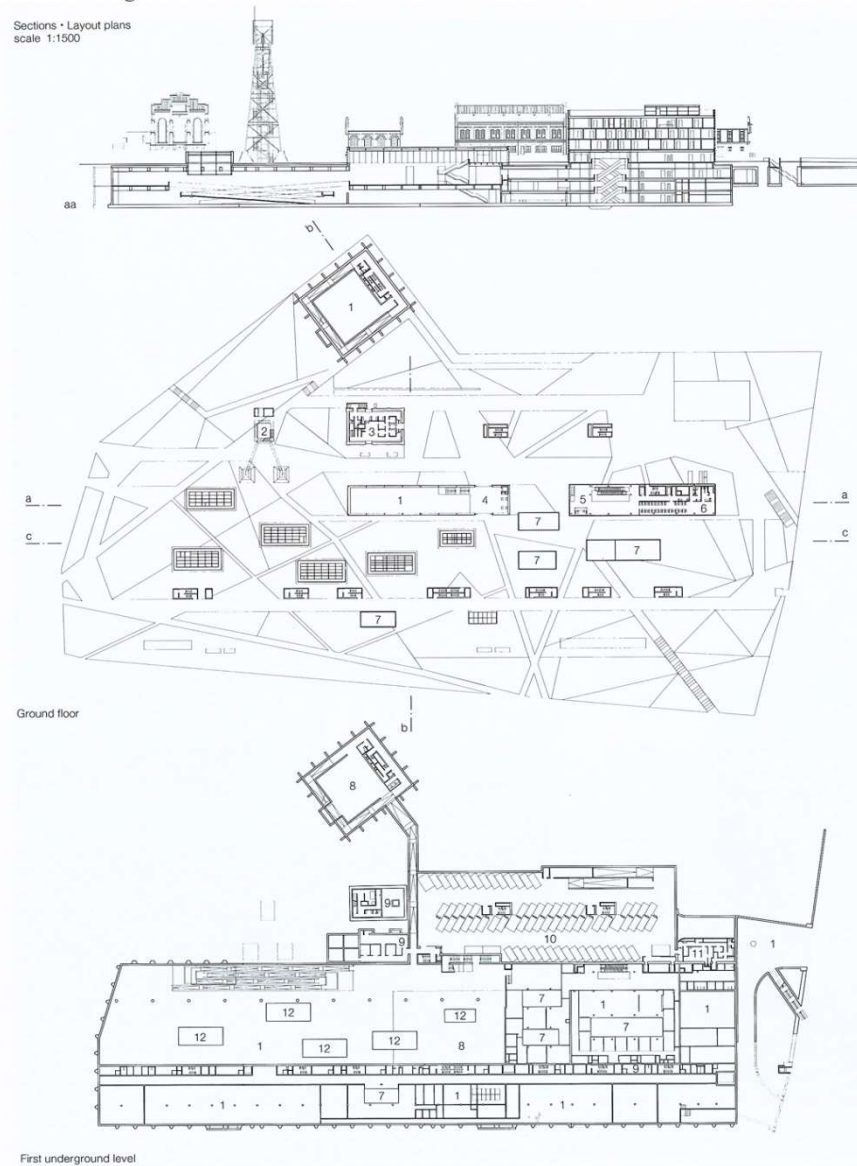

www.detail.de


- | | |
|--|-------------------------|
| 1 Void | 7 Patio |
| 2 Viewing tower (former shaft tower) | 8 Temporary exhibition |
| 3 Restaurant (former machine hall) | 9 Building services |
| 4 Museum entrance | 10 Underground garage |
| 5 Conference and administration entrance | 11 Kitchen |
| 6 Canteen for administration | 12 Glass box |
| | 13 Permanent exhibition |
| | 14 Seminar/Conference |
| | 15 Foyer (Conference) |
| | 16 Auditorium |
| | 17 Storage |

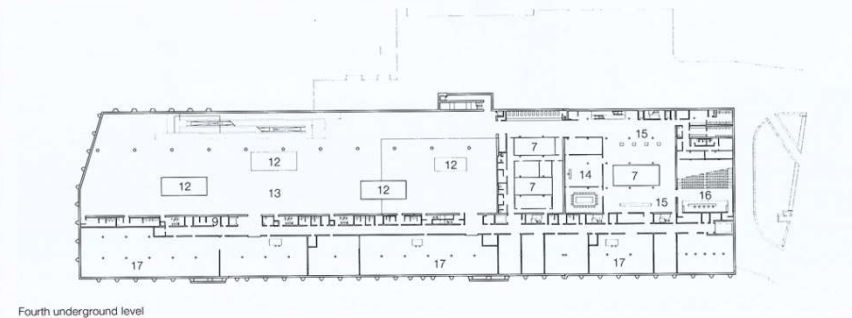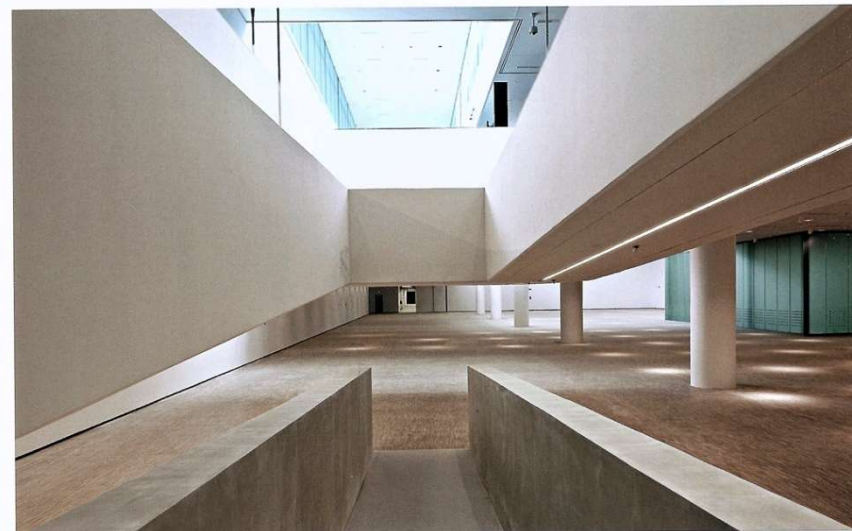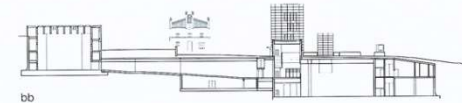


Museum in Katowice. , Florian Rigler. Музей современного искусства на заброшенной промышленной территории

Architects: Reigler Riewe Architekten

Section
scale 1:1500

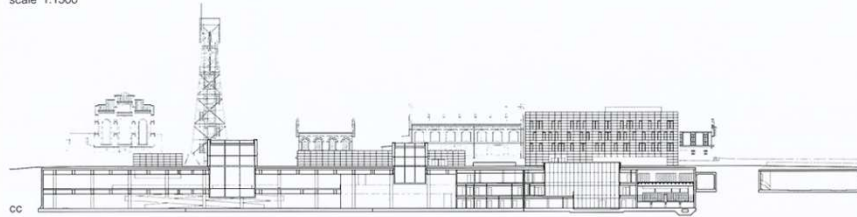

Vertical section
scale 1:50


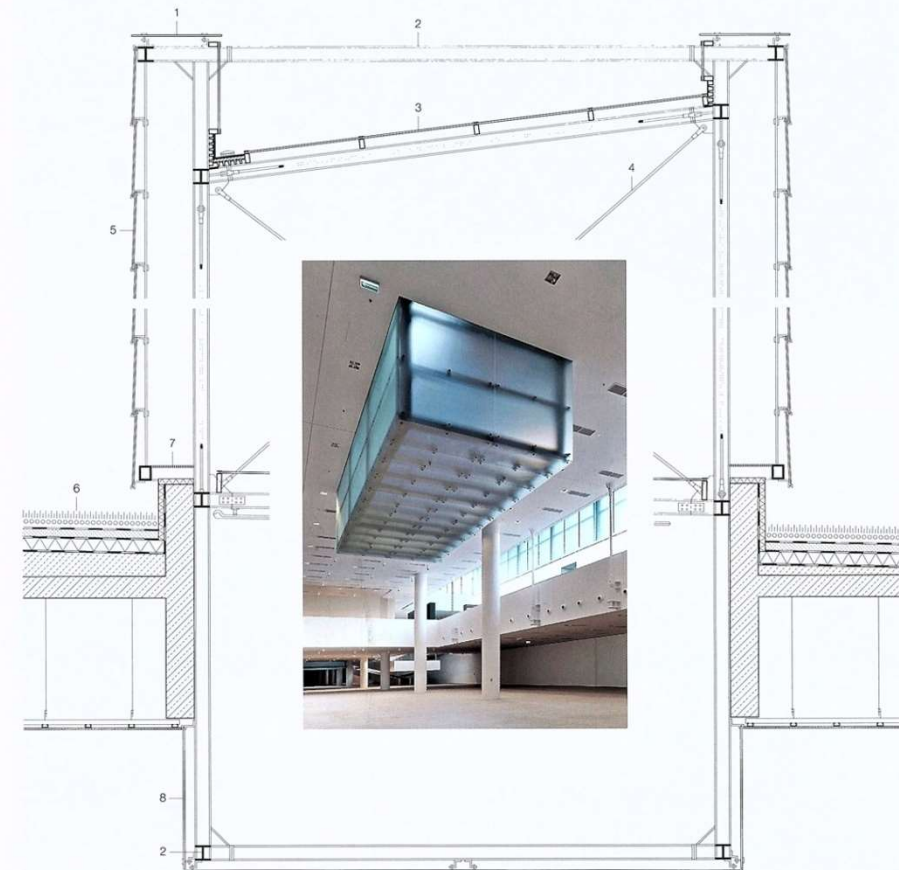


- 1 coping:
6 mm toughened glass
- 2 160 mm steel wide-flange I-beam (HEB 160)
- 3 glazing:
laminated safety glass of
2x 8 mm toughened glass,
on aluminium profiles
- 4 bracing:
Ø 24 mm steel rod
- 5 glazing:
10 mm toughened glass of
decorative glass with textured surface
- 6 planting
32 mm substrate

- filter mat
≤ 65 mm expanded clay aggregate fill
vapour-permeable membrane
130 mm XPS thermal insulation
PVC sealant
PP separating layer
levelling course:
30–500 mm lightweight concrete to falls
230 mm reinforced concrete deck
space for building services equipment
suspended ceiling:
12.5 mm plasterboard
- 7
grating
- 8 8 mm toughened glass, etched, point-fixed




Museum in Katowice. , Florian Rigler.
Музей современного искусства на заброшенной промышленной территории

Architects: Reigler Riewe Architekten

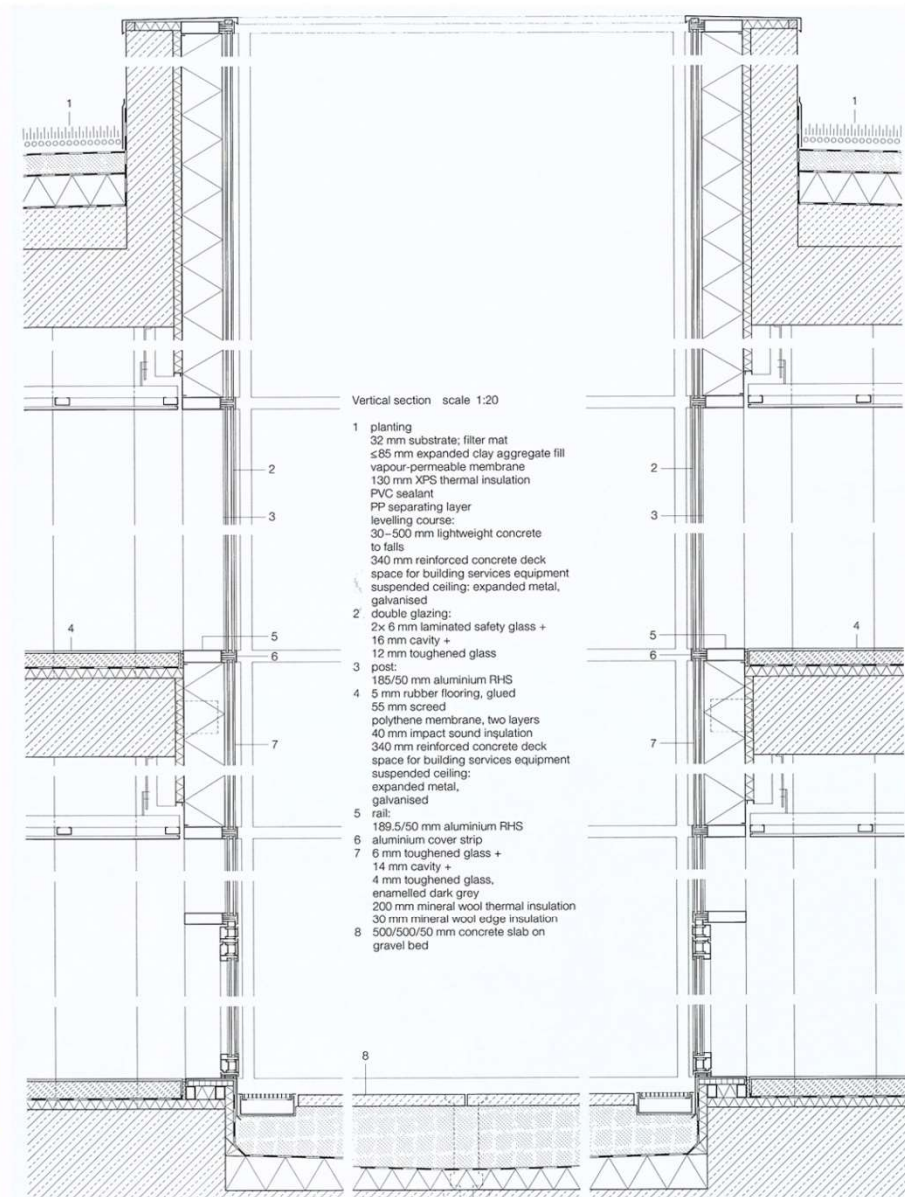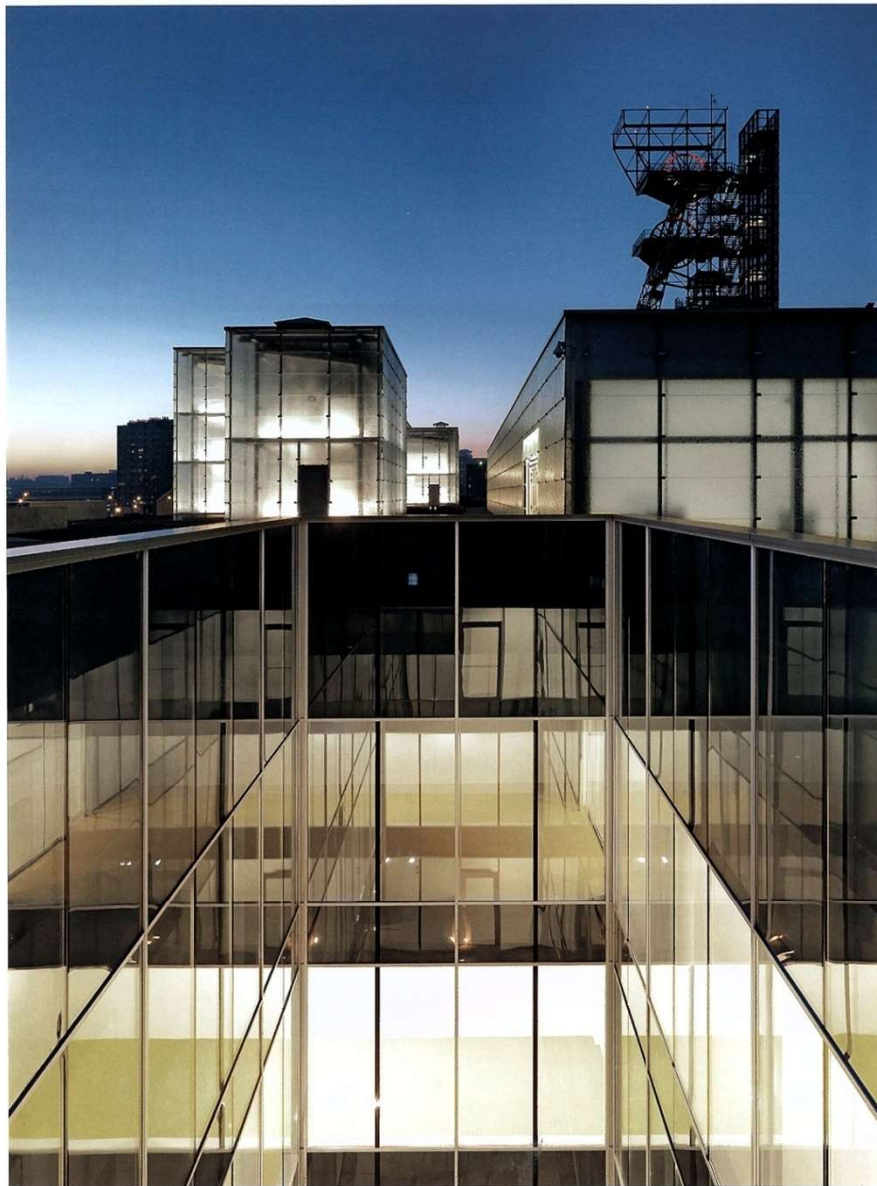

A Well-Lit Spatial Continuum for Modern Art – the Extension on the Stadel Museum in Frankfurt am Main. Музей современного искусства, реконструкция

Architects: Schnider + Schumacher

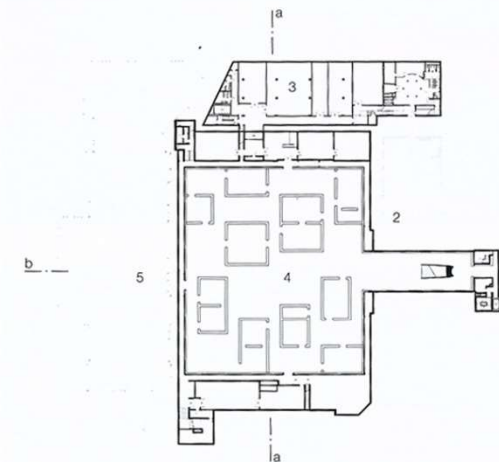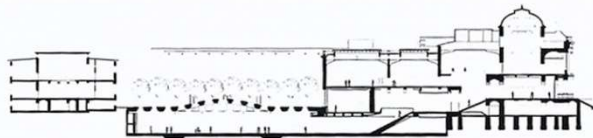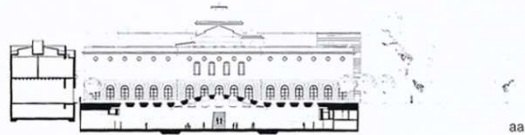


Sections • Lower-floor plan
scale 1:1500

- 1 River Main embankment wing, Oskar Sommer, 1878
- 2 Garden wing
- 3 West wing, Gustav Peichl, 1990
- 4 Garden hall, Schnider + Schumacher, 2012
- 5 Stadel School



Section through skylight
scale 1:50

- 6 double glazing, upper pane cold-formed to curve
- 7 sunshading/blackout screen
- 8 LED basic lighting
- 9 stretched light-diffusing film
- 10 directional lighting

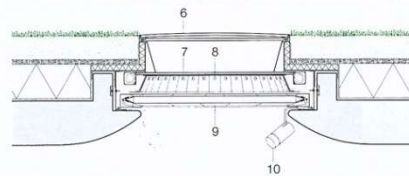



Museum Can Framis in Barcelona. Музей искусств в индустриальном квартале Барселоны, современный

Architects: BAAS, Jordi Badia

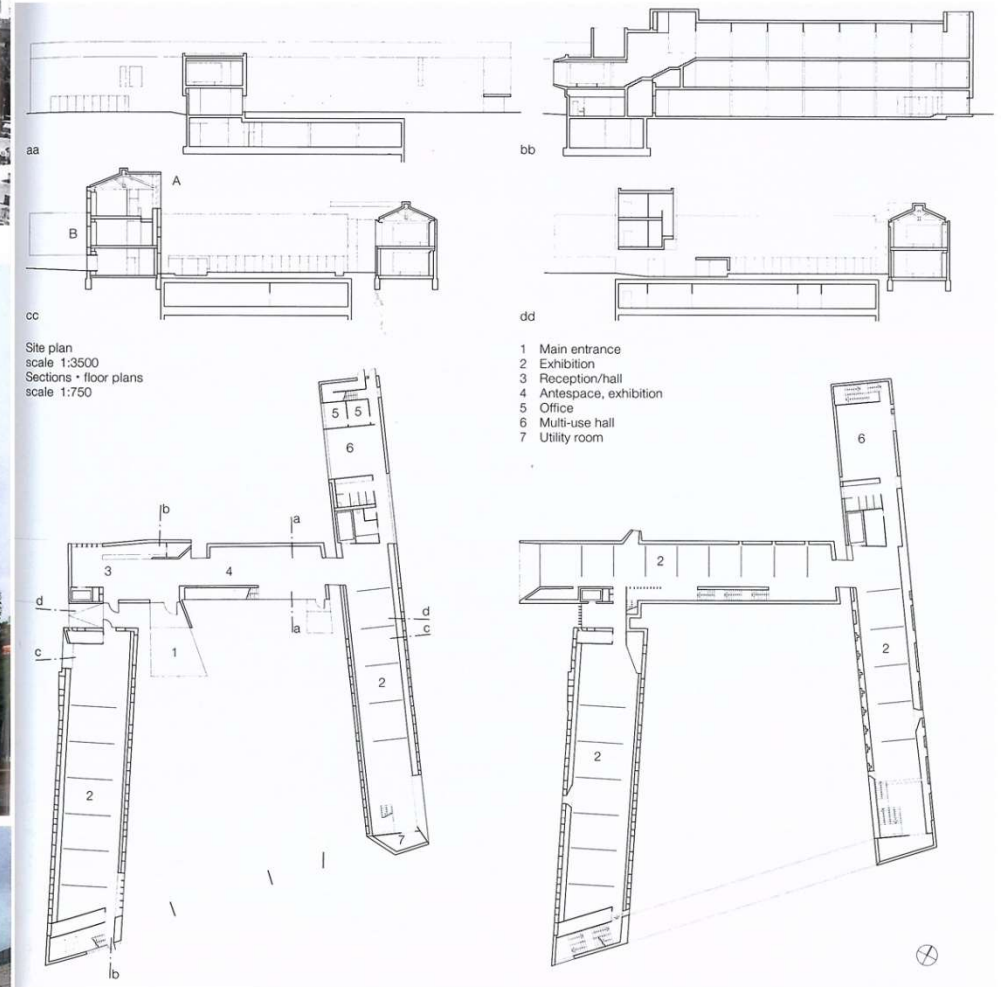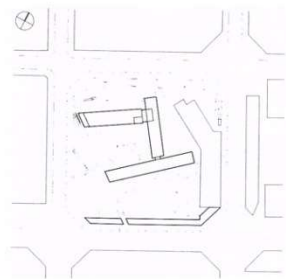


Museum Can Framis in Barcelona. Музей искусств в индустриальном квартале Барселоны, современный

Architects: BAAS, Jordi Badia

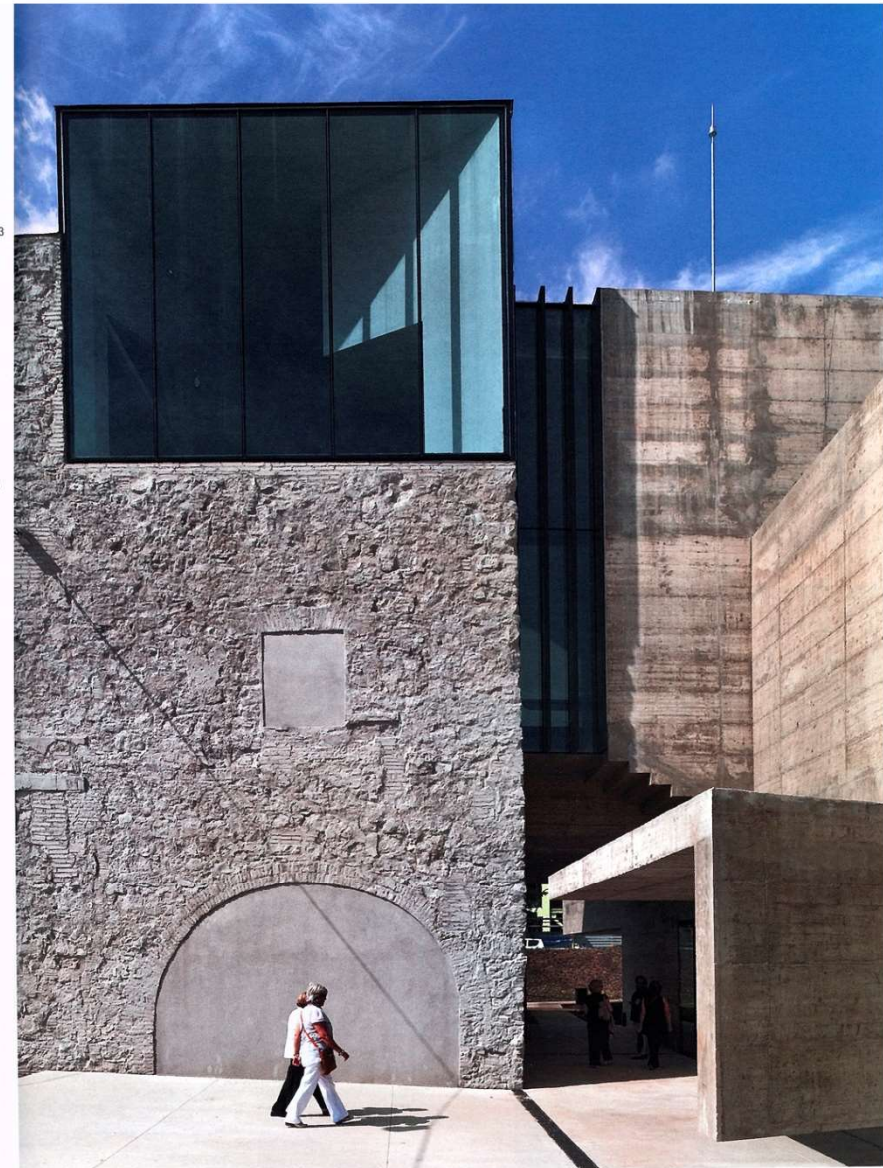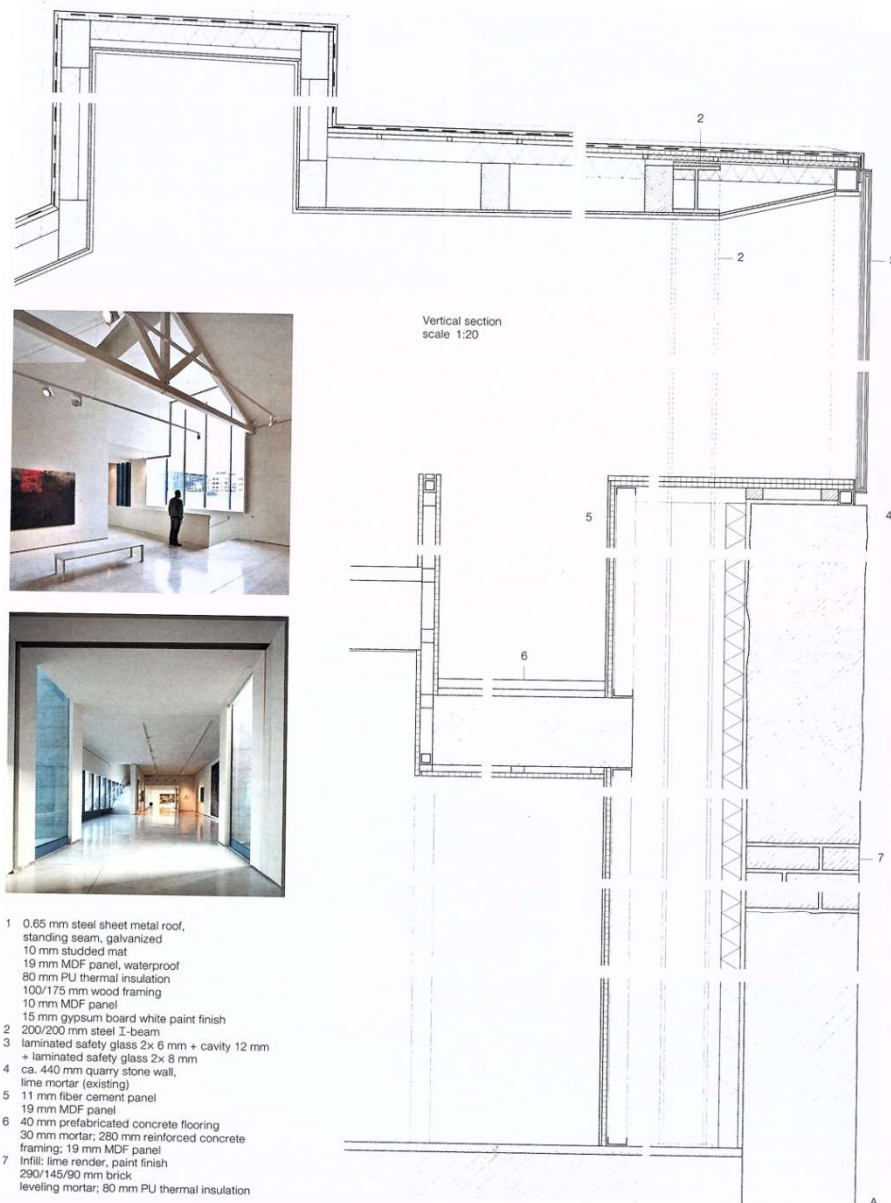


Luther's Death House Museum in Eisleben. Музей лютеранства

Architects: VON M

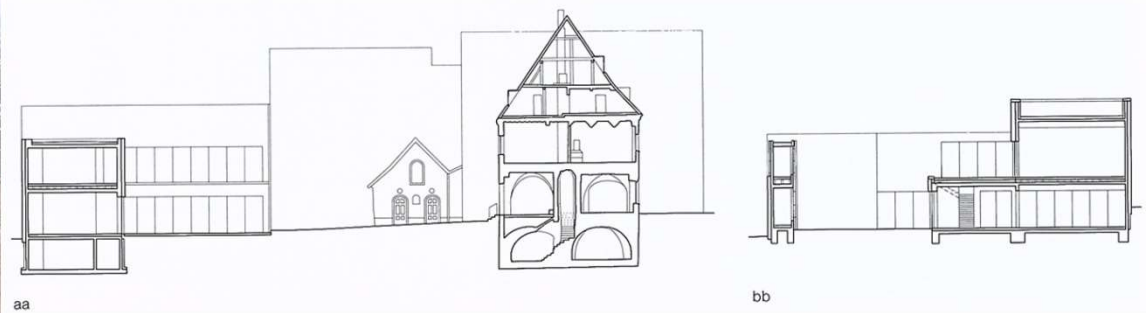

- Layout plans • Sections
scale 1:500
- 1 Entrance
 - 2 Foyer/Tickets/Shop
 - 3 Multi-purpose room
 - 4 Kitchenette
 - 5 Permanent exhibition
 - 6 Junction with existing building
 - 7 Permanent exhibition (existing building)
 - 8 Museum education (existing building)
 - 9 Entrance (existing building)
 - 10 Temporary exhibition
 - 11 Personnel/Office
 - 12 Storage
 - 13 Terrace/Open area of temporary exhibition
 - 14 Media room

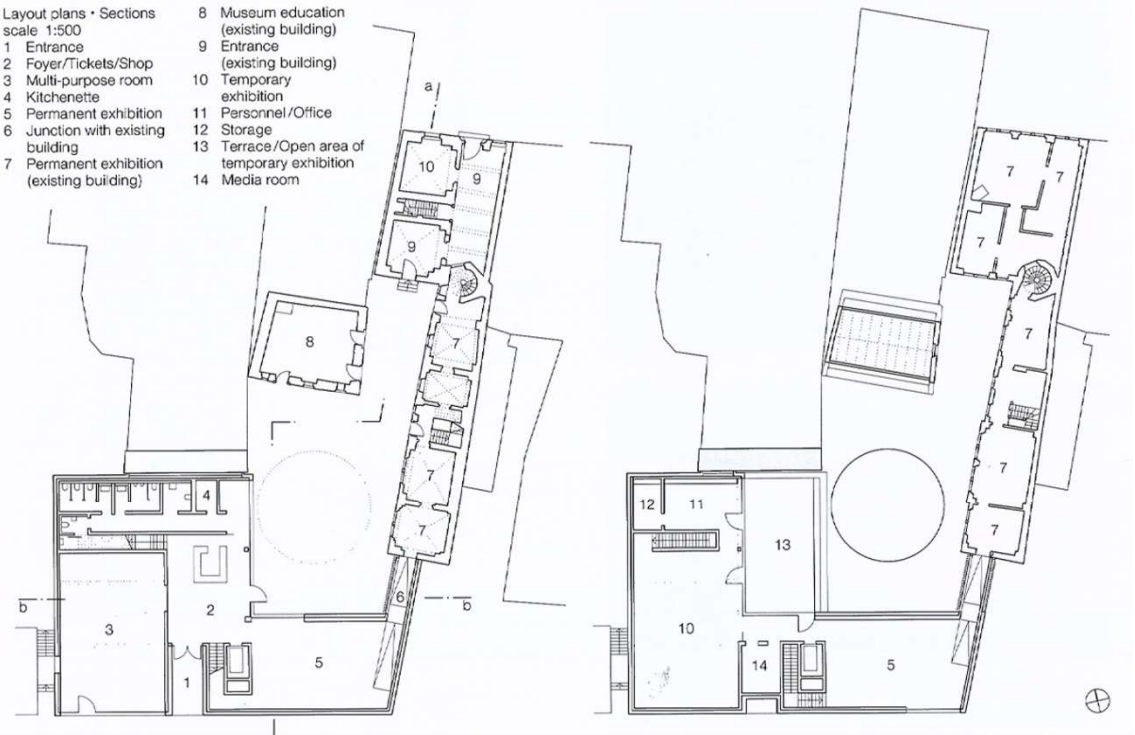




Luther's Death House Museum in Eisleben. Музей лютеранства

Architects: VON M





Vertical sections
scale 1:20

- 1 50 mm gravel fill
bituminous seal, two layers
200 mm extruded
polystyrene insulation to falls
vapour barrier
primer
300 mm reinforced concrete
- 2 3 mm aluminium coping
24 mm concrete-form plywood
- 4 lintel: precast concrete unit
double glazing in aluminium frame
- 5 80 mm cement underfloor
heating screed, sanded, oiled
polythene membrane
18 mm gypsum fibreboard
raised floor
300 mm reinforced concrete
- 7 240/115/52 mm water-struck
clinker brick,
irregular bond, in dry premix mortar
140 mm mineral wool
thermal insulation
200 mm reinforced concrete
80 mm cement underfloor
heating screed, sanded, oiled
polythene membrane
110 mm rigid foam board insulation
seal
300 mm reinforced concrete
polythene membrane
150 mm gravel fill
- 9 recessed luminaire
protection mat
bituminous seal, two layers
60 mm (minimum) insulation to falls
vapour barrier
24 mm laminated veneer lumber
70/40 mm steel RHS, painted
16 mm plywood, battens
12.5 mm gypsum board
- 11 ca. 500 mm masonry wall (existing)
- 12 2x 300/250 mm reinforced
concrete lintel
- 13 2x 15 mm medium-density
fibreboard, lacquered
anhydrite screed, sanded, oiled
- 15 45 mm sandstone

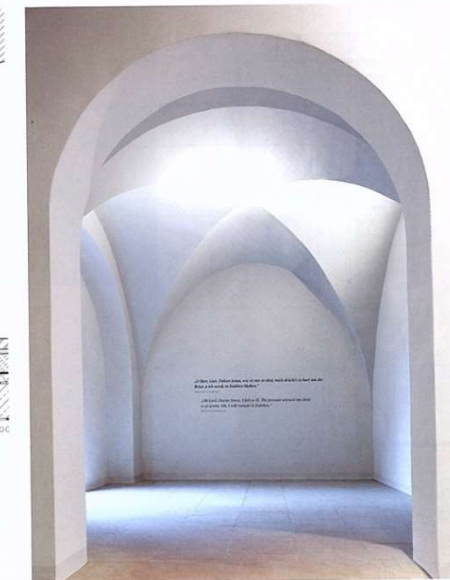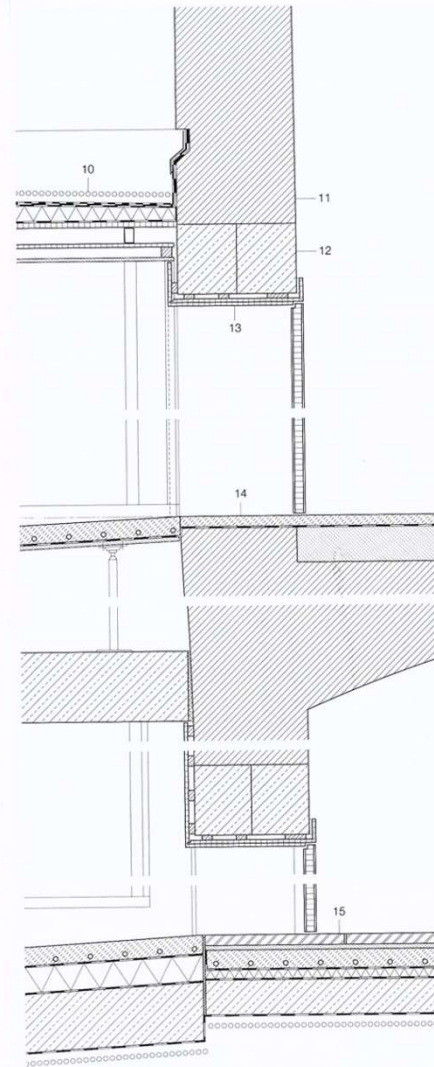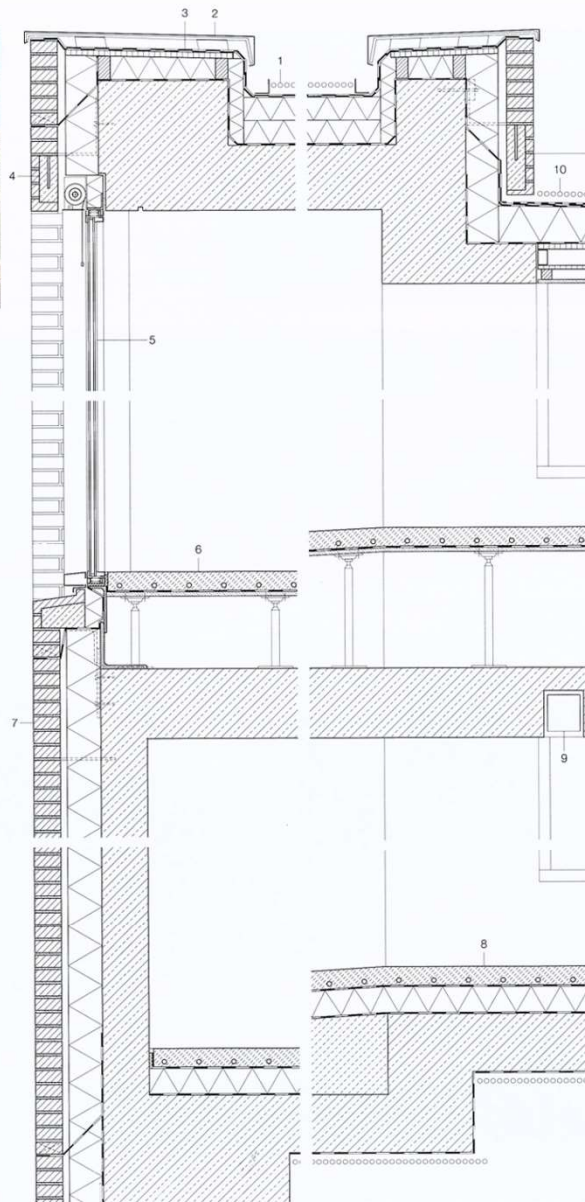

Luther's Death House Museum in Eisleben. Музей лютеранства


Architects: VON M

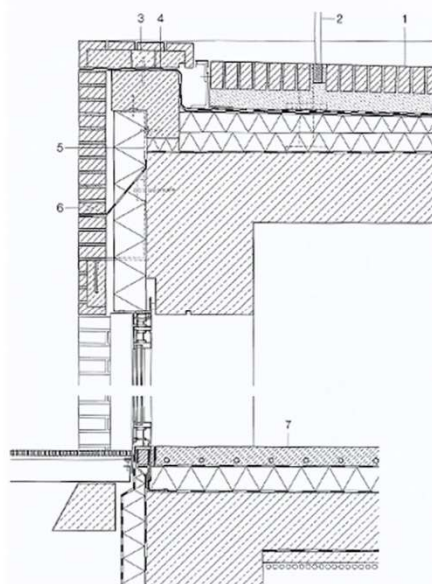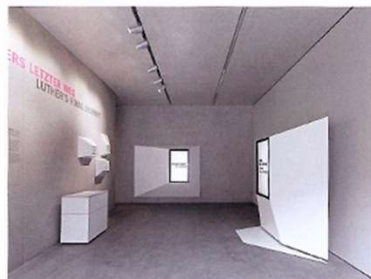

Vertical sections
scale 1:20


1 115/240/52 mm bricks
80 mm mortar base
protection mat
bituminous seal, two layers
60 mm insulation to falls
80 mm thermal insulation
bituminous vapour barrier
300 mm reinforced concrete

2 railing:
25/15 mm steel flat on
40/80 mm steel flat, welded
3 concrete pour
4 precast concrete unit
5 stainless-steel bracket
6 every third bed joint open
7 heating screed
polythene membrane
110 mm rigid foam board

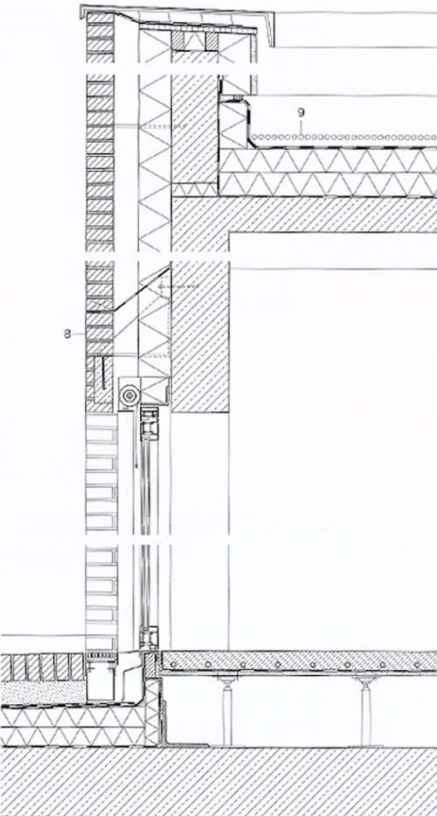


thermal insulation
sealing layer
250 mm reinforced concrete
polythene membrane
50 mm subbase
150 mm gravel fill
8 240/115/52 mm water-struck clinker brick,
irregular bond,
dry premix mortar
ventilated cavity
140 mm mineral wool thermal insulation

250 mm reinforced concrete
9 60 mm gravel fill
bituminous seal, two layers
200 mm (on average)
extruded polystyrene insulation to falls
vapour barrier; primer
150 mm reinforced concrete
250/550 mm reinforced
concrete ribs
10 25 mm insulated render
11 60 mm insulating strip

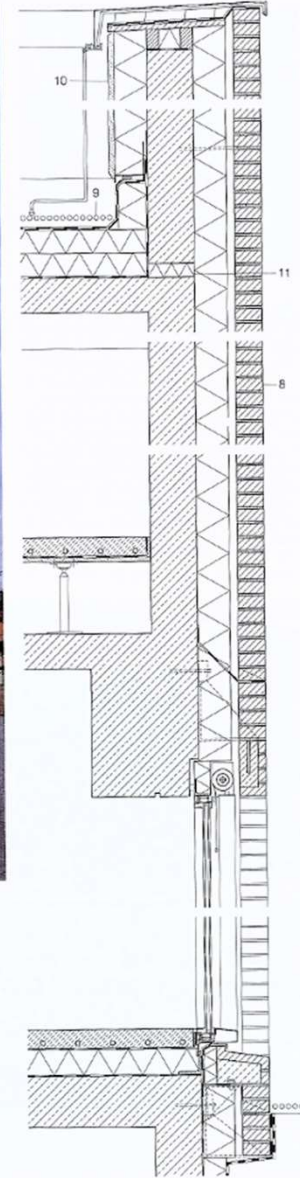

Transport Museum in Glasgow. Музей транспорта в Глазго

Architects: Zaha Hadid Architects


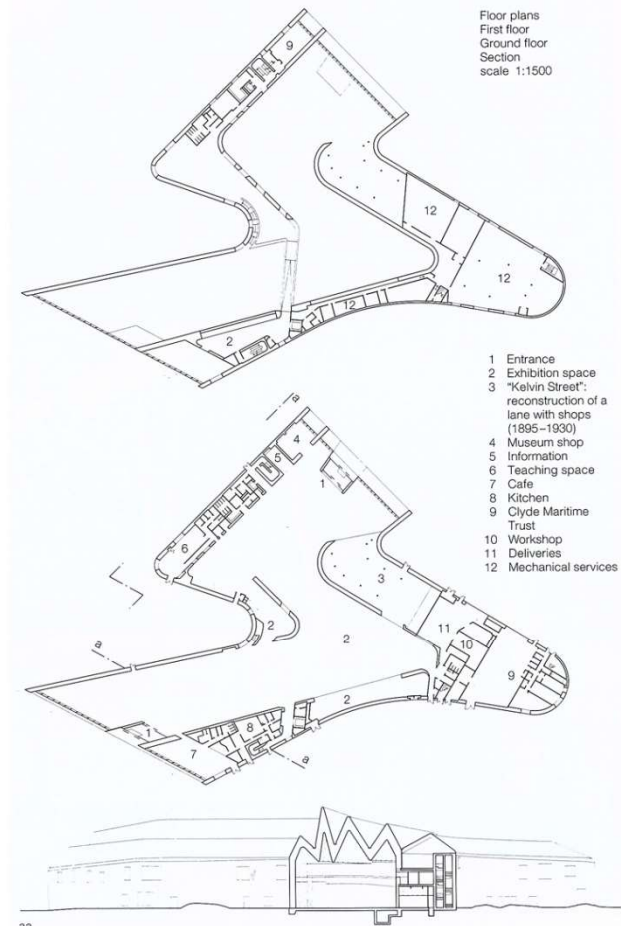


Transport Museum in Glasgow. Музей транспорта в Глазго

Architects: Zaha Hadid Architects


Section
scale 1:20

- 1 roof/wall construction:
0.8 mm sheet zinc with
25 mm standing seams
polythene separating layer
18 mm plywood
200 mm non-combustible
mineral wool
vapour barrier
trapezoidal-section metal sheeting
140 mm deep on
steel structure
- 2 18 mm galvanized sheet-steel
bent to shape at ridge
- 3 340 mm removable element
over eaves drainage:
0.8 mm sheet zinc
with 25 mm standing seams
20 mm galvanized sheet steel
- 4 20 mm aluminium section
bent to shape, fixed to
3 mm perforated aluminium angle
1.2 mm foil sheeting
100 mm mineral wool
6 mm galvanized sheet steel,
bent to shape
drainage gutter
(to bear foot traffic):
1.2 mm foil seal adhesive fixed to
1.2 mm galvanized sheet steel
60 mm thermal insulation,
compression resistant
20 mm welded steel section
drainage outlet with vortex filter
sheet-steel reinforcing rib
(according to struct. calculations)
- 5 10 mm glass-fibre-reinforced
plasterboard on channel sections
- 6 2x 12.5 mm perforated gypsum
plasterboard on channel sections

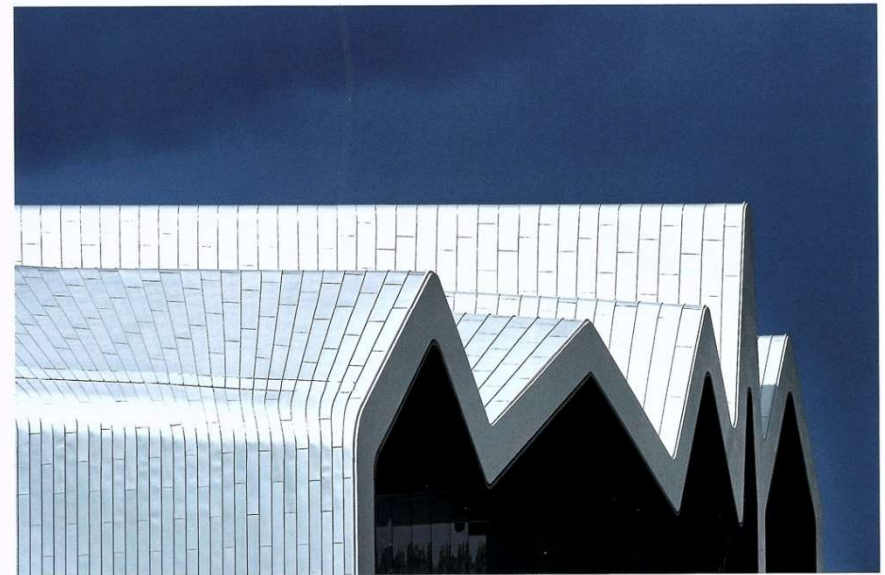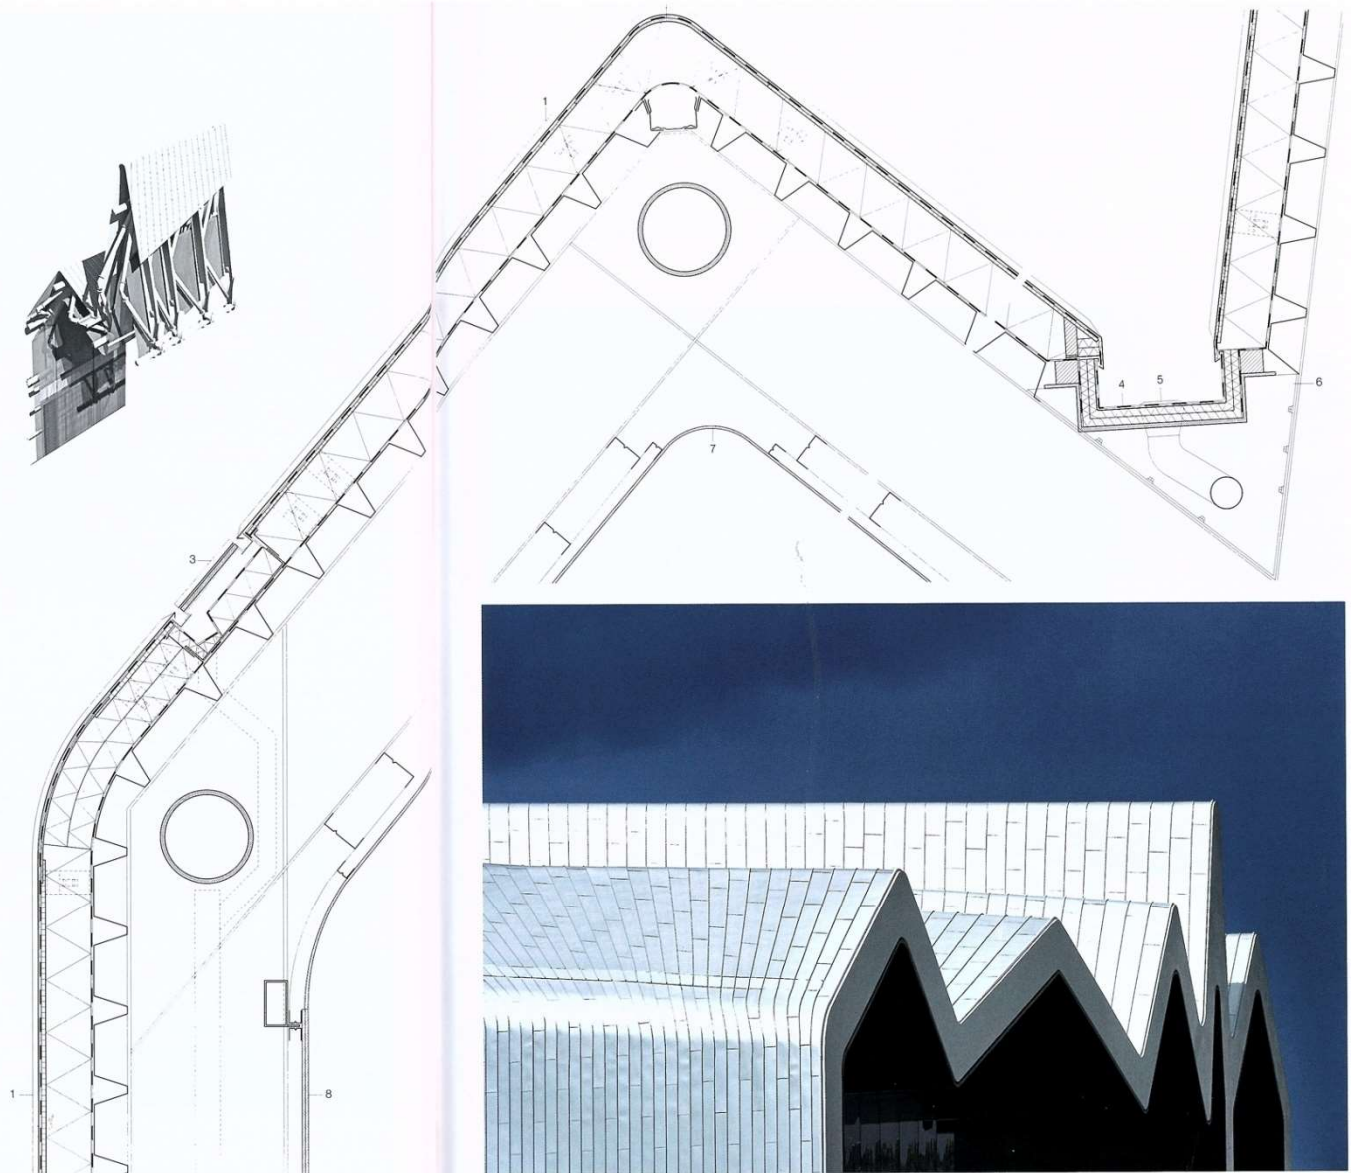

Transport Museum in Glasgow. Музей транспорта в Глазго

Architects: Zaha Hadid Architects

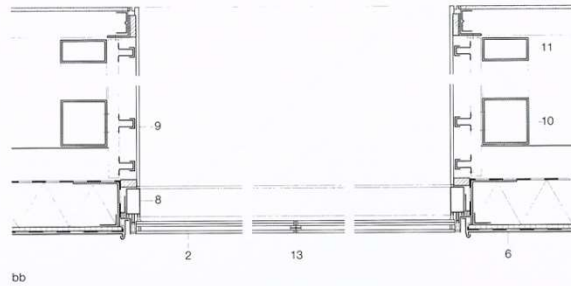



bb

Details of soffit lighting
scale 1:5



- 1 10 mm glass-fibre-reinforced gypsum plasterboard
- 2 Ø 20 mm cold-cathode tube, partly bent
- 3 transparent silicone seal
- 4 tubes painted next to electrodes
- 5 nylon cover strip, painted, fixed with clips

Sections through window
scale 1:20

- 6 0.8 mm sheet zinc with 25 mm standing seams polythene separating layer 18 mm plywood 200 mm non-combustible mineral wool vapour barrier trapezoidal-section metal sheeting 140 mm deep on steel structure (according to structural calculations)
- 7 fixed glazing: 8 mm + 11.5 mm cavity with argon filling + 2x 8 mm laminated safety glass
- 8 aluminium post-and-rail construction
- 9 lining to bench, lintel and reveals: 12 mm glass-fibre-reinforced plastic on steel supporting construction
- 10 100/100 mm steel SHS
- 11 50/100 mm steel RHS
- 12 12.5 mm perforated gypsum plasterboard 92 mm channel-section posts and rails with mineral acoustic insulation between
- 13 adhesive fixed butt joint between panes of glass
- 14 hinged plinth: 15 mm glass-fibre-reinforced gypsum plasterboard with polyurethane layer
- 15 175 mm monolithic concrete flooring, polished ventilation grating: 30/3 mm powder-coated aluminium sections, set vertically
- 16 ventilation duct shadow joint: 38/50 mm softwood strip, pre-bent and painted

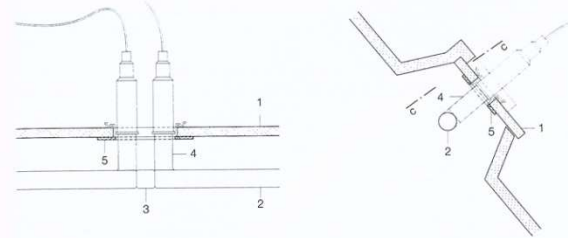
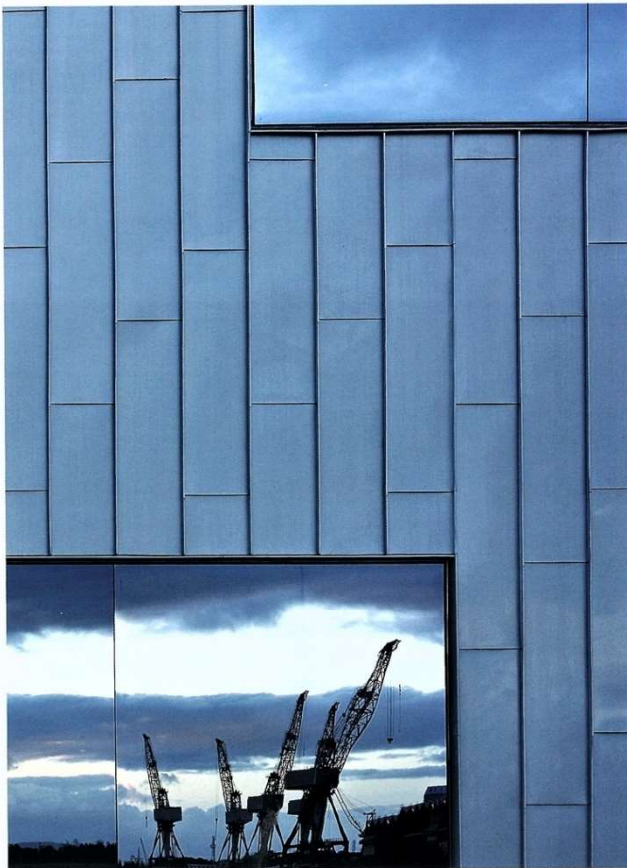


cc

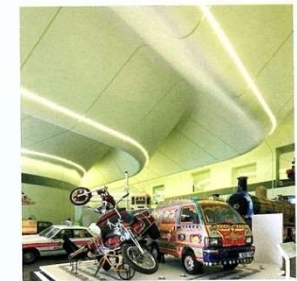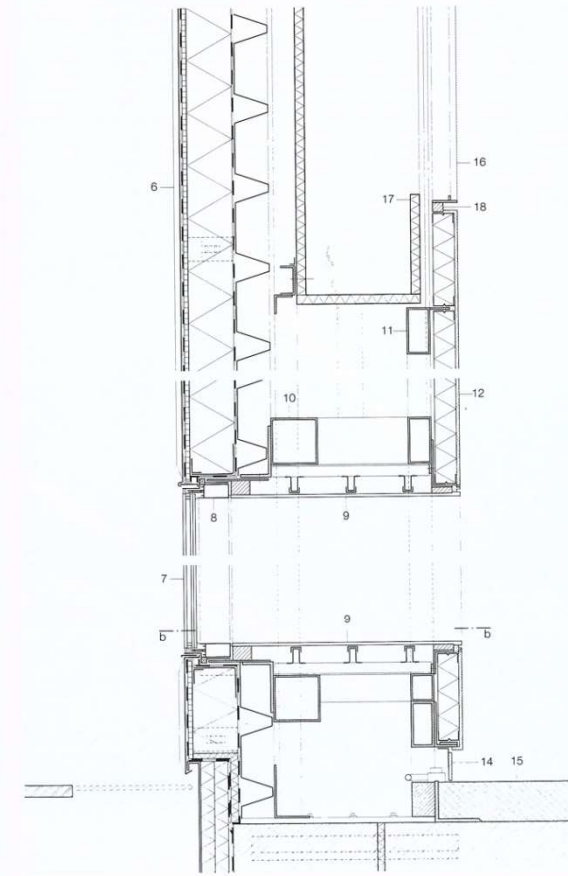



Transport Museum in Glasgow. Музей транспорта в Глазго

Architects: Zaha Hadid Architects


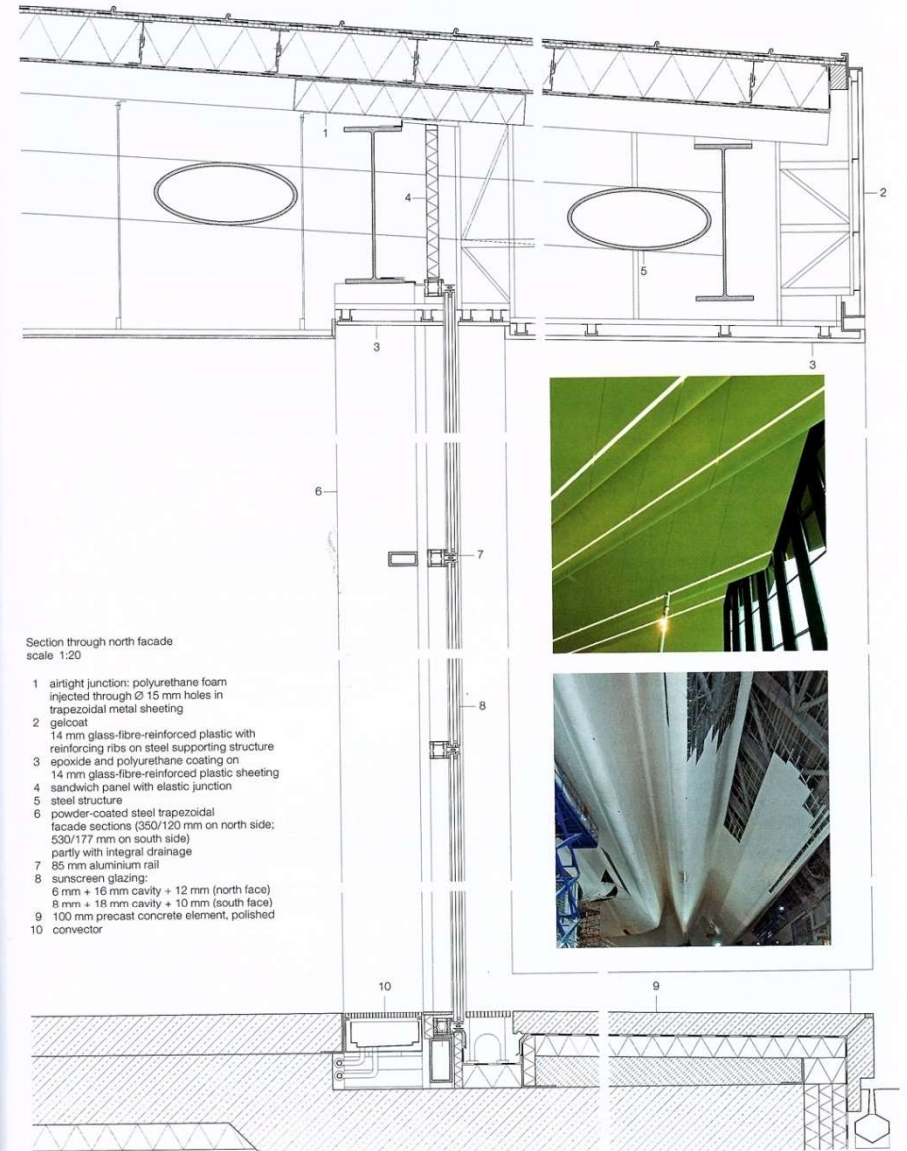
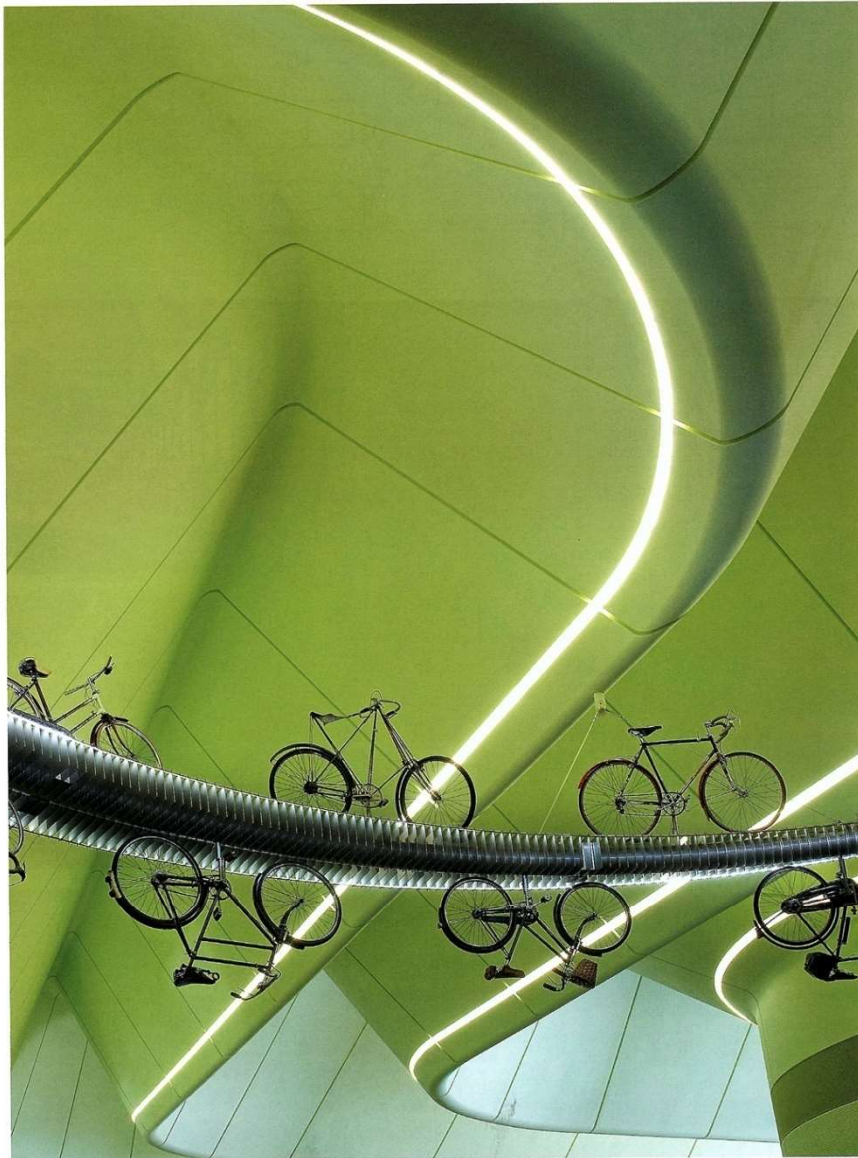


Museum of Bavarian Kings in Hohenschwangau, Germany. Музей, реконструкция

Architects: Staab Architects

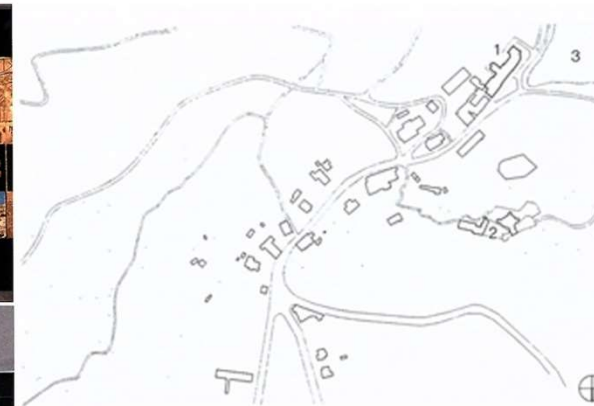
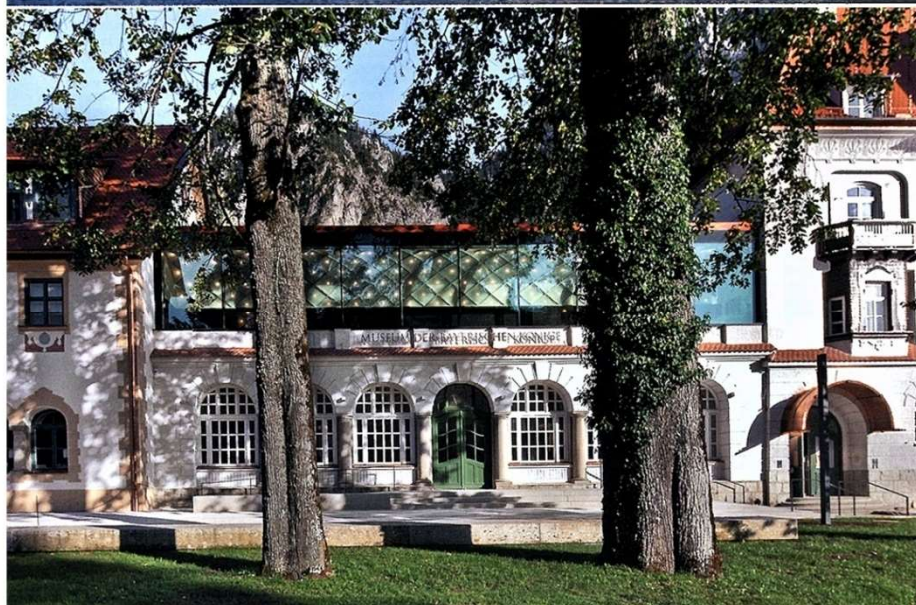


- Site plan
scale 1:10,000
Section
scale 1:500
Floor plans
scale 1:750
- 1 Museum of the Bavarian Kings
 - 2 Hohenschwangau Palace
 - 3 Alpsee
 - 4 Foyer
 - 5 Museum shop
 - 6 Exhibition spaces
 - 7 Space for special events
 - 8 Cloakroom
 - 9 Reception area
 - 10 Gastronomy
 - 11 Kitchen

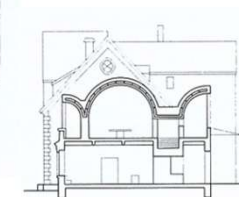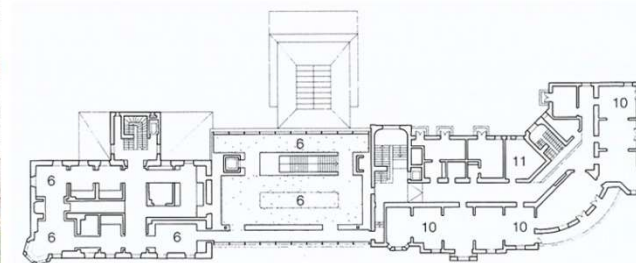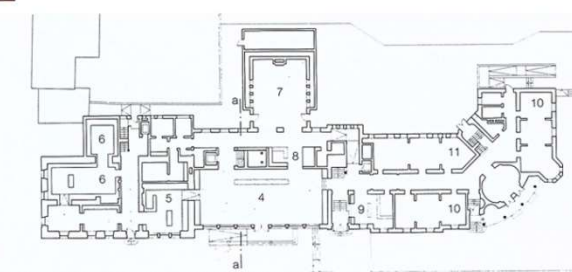


Museum of Bavarian Kings in Hohenschwangau, Germany. Музей, реконструкция

Architects: Staab Architects

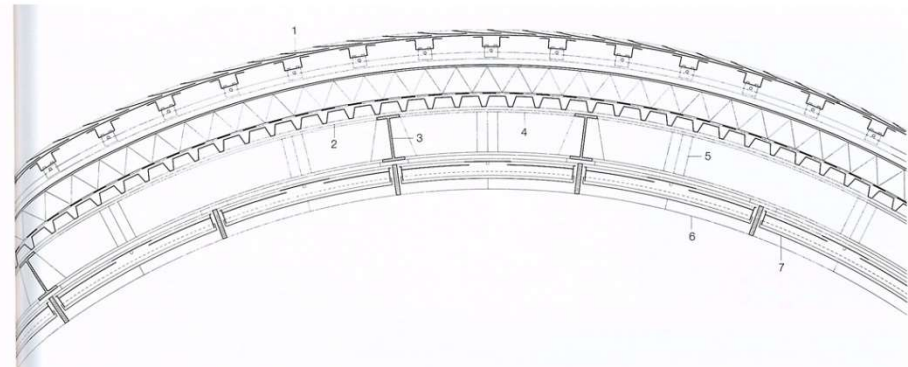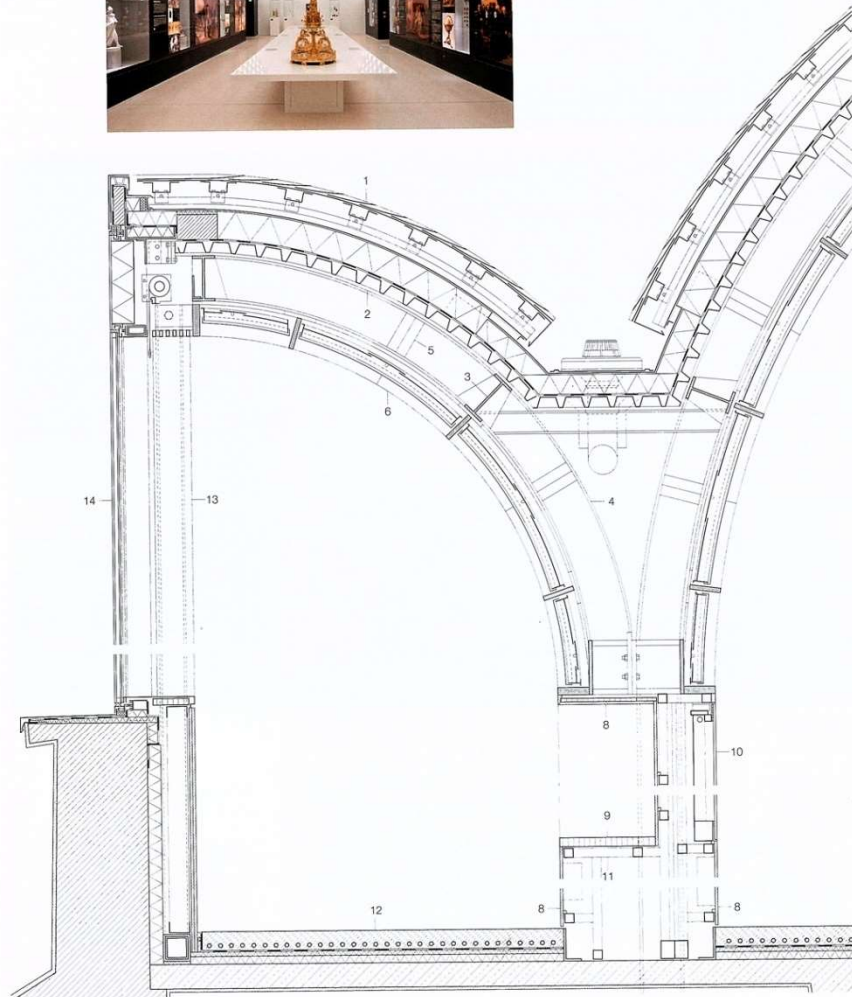

Vertical section
scale 1:20

- | | | | |
|--|--|---|--|
| 1 aluminium tiles anodized in red tones with concealed riveting | 2 120/16 mm steel-flat bearer | LED fitting | separating layer |
| 3 200 mm steel I-section purlins fixed longitudinally | 3 200 mm steel I-section purlins fixed longitudinally | 1 mm sheet aluminium | 20 mm impact-sound insulation |
| 4 200 mm steel I-sections fixed laterally (only at edge of vaulting) | 4 200 mm steel I-sections fixed laterally (only at edge of vaulting) | 8 12 mm acrylic-based mineral material | 35 mm levelling layer |
| 5 10 mm sheet-metal gussets as distance pieces | 5 10 mm sheet-metal gussets as distance pieces | 9 40 mm medium-density-fibreboard seat veneered with smoked oak | existing reinforced concrete |
| 6 140/15 mm flat-steel bearers forming grid according to Zollinger principle | 6 140/15 mm flat-steel bearers forming grid according to Zollinger principle | 10 11 mm laminated safety glass showcase, rear-lighted | 13 100/50 mm steel RHS facade column with 2 mm polished stainless-steel cladding |
| 7 lighting recess: 1.5 mm satin-finished PETG | 7 lighting recess: 1.5 mm satin-finished PETG | 11 40/40 mm aluminium SHS tube | 14 2x 4 mm laminated safety glass + 16 mm cavity + 6 mm toughened safety glass ($U_g = 1.1 \text{ W/m}^2\text{K}$) |
| | | 12 85 mm polished screed with heating/cooling runs | |

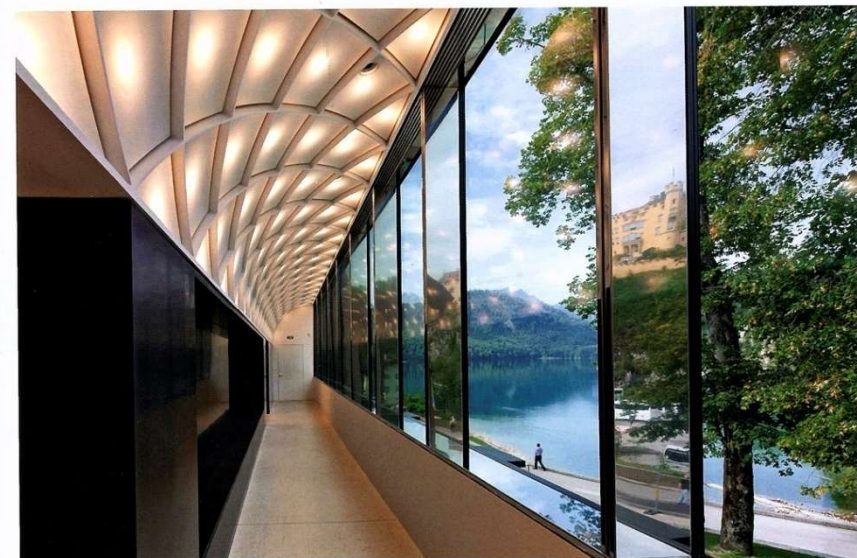




Museum of Bavarian Kings in Hohenschwangau, Germany. Музей, реконструкция

Architects: Staab Architects





- 1 140/15 mm steel-flat bearers
former grid according to
Zollinger principle
- 2 5 mm metal mounting plate
for fixing soffit
- 3 200 mm steel I-section purlins,
fixed longitudinally
- 4 200 mm steel I-sections fixed lat-
erally (only at edge of vaulting)
- 5 120/16 mm steel-flat bearers for
trapezoidal-section sheeting
- 6 10 mm sheet-metal gussets as
distance pieces
- 7 200 mm steel I-section
edge beam
- 8 140/80 mm steel RHS
(only at edge of vaulting)
- 9 Ø 80 mm steel SHS tube

Isometric of steel structure
Diagrammatic section
Top view

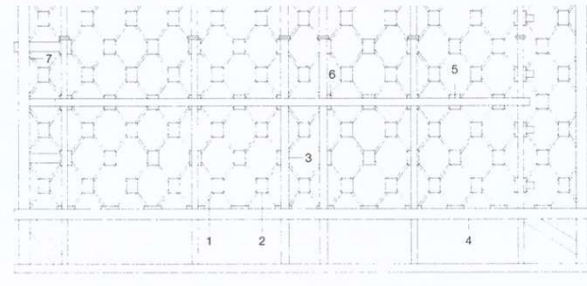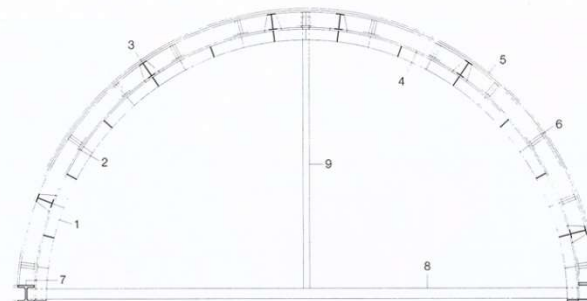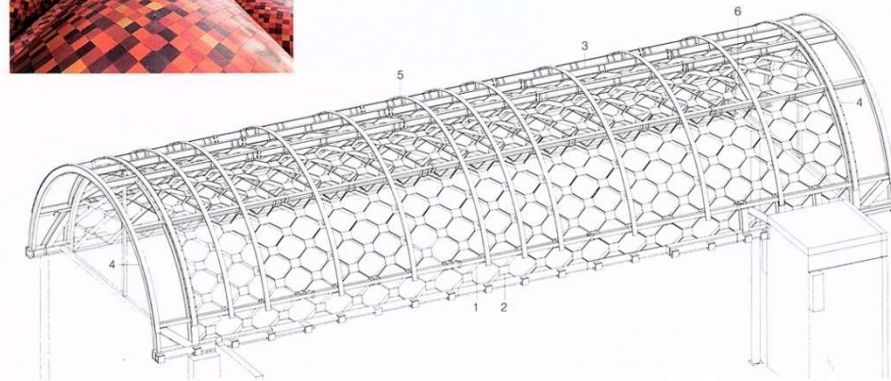


Long Museum in Schanghai. China. Atelier Deshaus.
Музей современного искусства

Architects: Atelier Deshaus

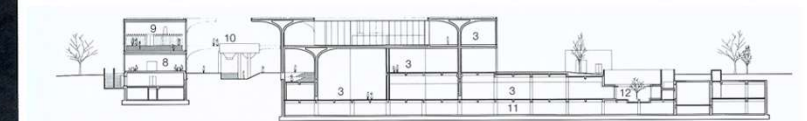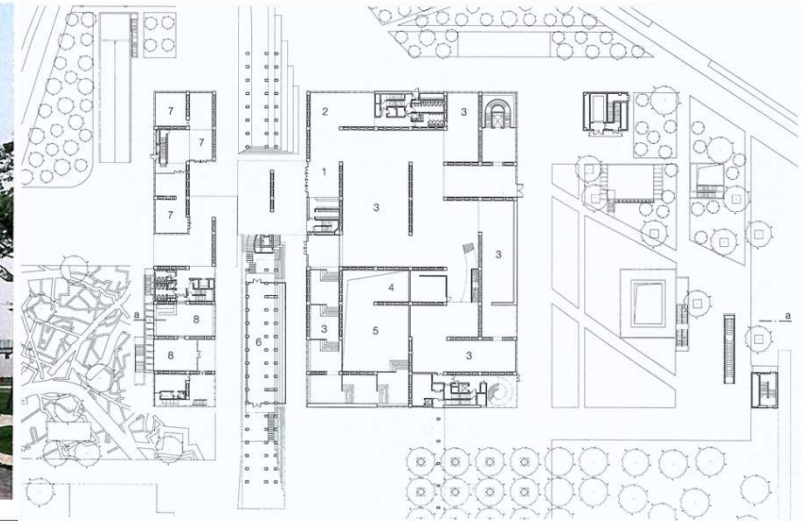


Floor plan • Section
scale 1:1000

- | | | |
|----------------------------|-----------------------|-------------------|
| 1 Entrance hall | 5 Void | 9 Auditorium |
| 2 Museum shop | 6 Temporary Gallery | 10 Bridge |
| 3 Contemporary art gallery | 7 Art and design shop | 11 Parking garage |
| 4 Video room | 8 Restaurant | 12 Courtyard |

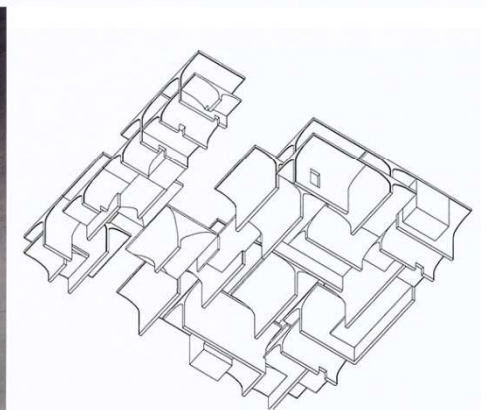


State Museum of Archaeology Chemnitz. Музей археологии

Architects: ARGE Auer Weber, Knerer and Lang

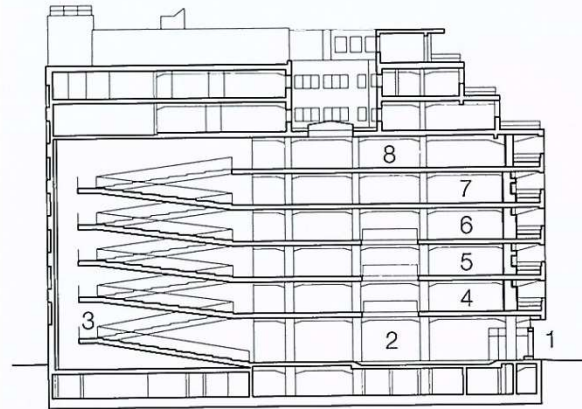


aa

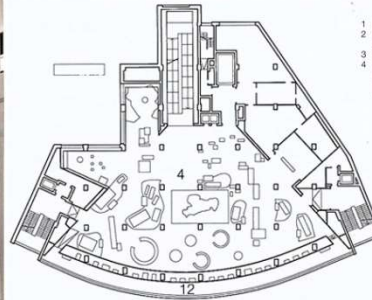


- 1 Entrance
- 2 Atrium/Model map of Saxony
- 3 Stepped ramp
- 4 Permanent exhibition "Cold and Warm Ages"
- 5 Permanent exhibition "7,000 Years of Human Settlement"
- 6 Permanent exhibition "700 Years of Cultural Landscape"
- 7 Special exhibition
- 8 Events space
- 9 Box office
- 10 Museum shop
- 11 Cafe
- 12 Study bay exhibition
- 13 "Wall of everyday things"

First floor

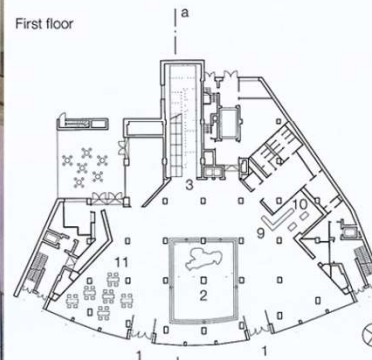

Ground floor

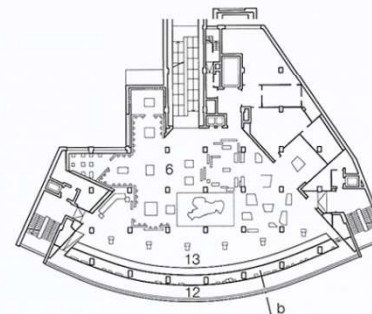


Third floor



State Museum of Archaeology Chemnitz. Музей археологии


Architects: ARGE Auer Weber, Knerer and Lang

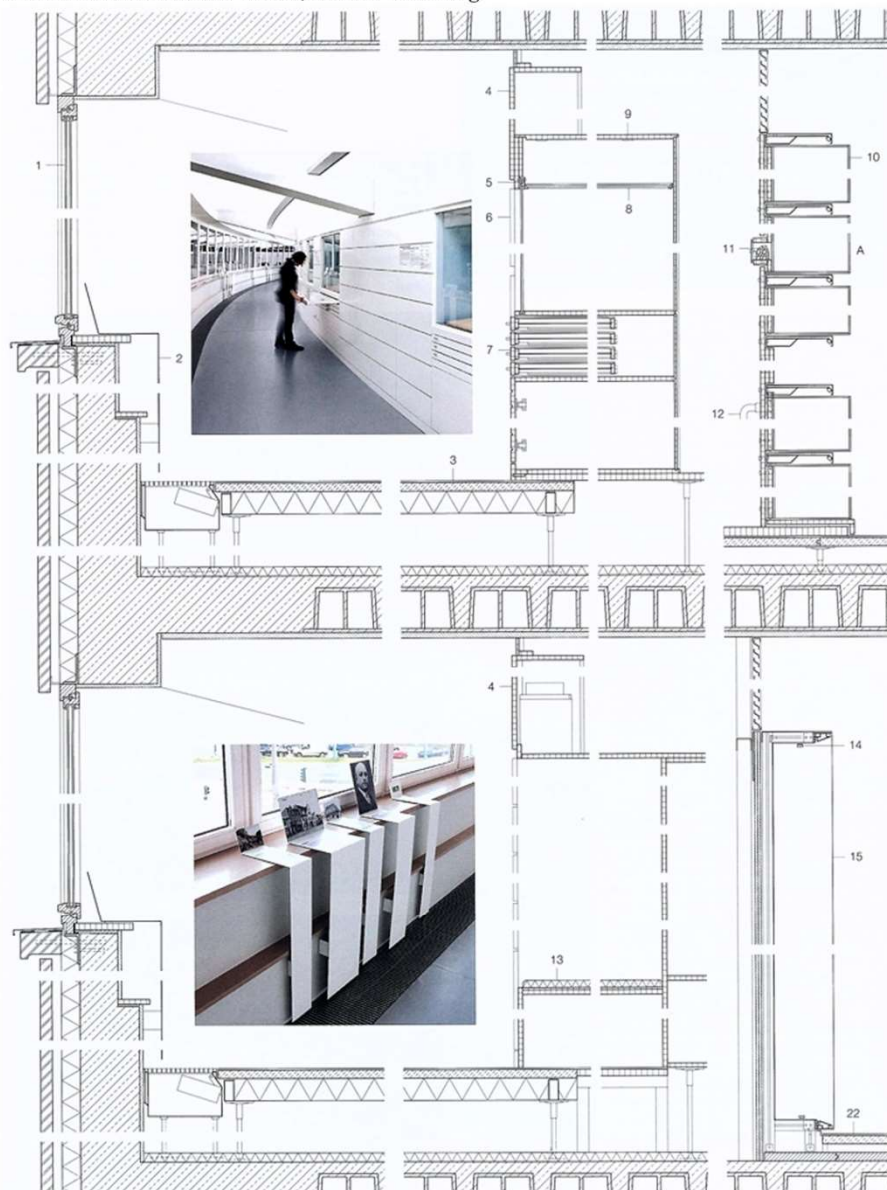

Section scale 1:20


Sectional details:
"wall of everyday things" on third floor
scale 1:5

- 1 double glazing:
6 mm + 12 mm cavity + 8 mm in wooden frame
- 2 3 mm sheet steel bent to shape
- 3 7 mm rubber flooring
- 35 mm calcium-sulphate baseboard
- 95 mm impact-sound insulation
- 40 mm thermal/impact-sound insulation
- 240 mm existing reinforced concrete ribbed floor
- 4 19 mm MDF, painted
- 5 30/15 mm anodized-aluminium angle
- 6 mm toughened glass with UV protective film
- 7 drawer with self-closing spring return and damper
- 8 6 mm low-iron toughened glass with adhesive-fixed translucent foil
- 9 generally diffusing LED R, 90
- 6 mm perspex
- 8 mm opaque perspex
- 19 mm blockboard back of showcase
- 12 mm MDF distance piece
- 19 mm blockboard rear wall
- 11 hygroscopic granules silica
- 12 air intake/exhaust
- 2 mm felt cover to seat cushion
- 58 mm plastic foam (hardness 4072) treated with fire-resisting spray
- 10 mm chipboard; 19 mm MDF
- 14 LED-strip
- 15 textile covering, printed aluminium supporting construction
- 2x 12.5 mm plasterboard
- sheet-steel reinforcement
- 16 1 mm sheet-metal cover, magnetically fixed
- 17 1.5 mm sheet-aluminium reflector
- 18 LED light fitting in 20/10 mm aluminium section with satinized perspex diffuser

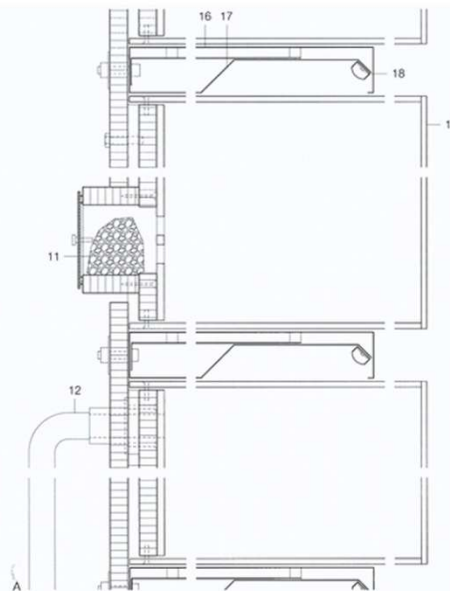



State Museum of Archaeology Chemnitz. Музей археологии

Architects: ARGE Auer Weber, Knerer and Lang

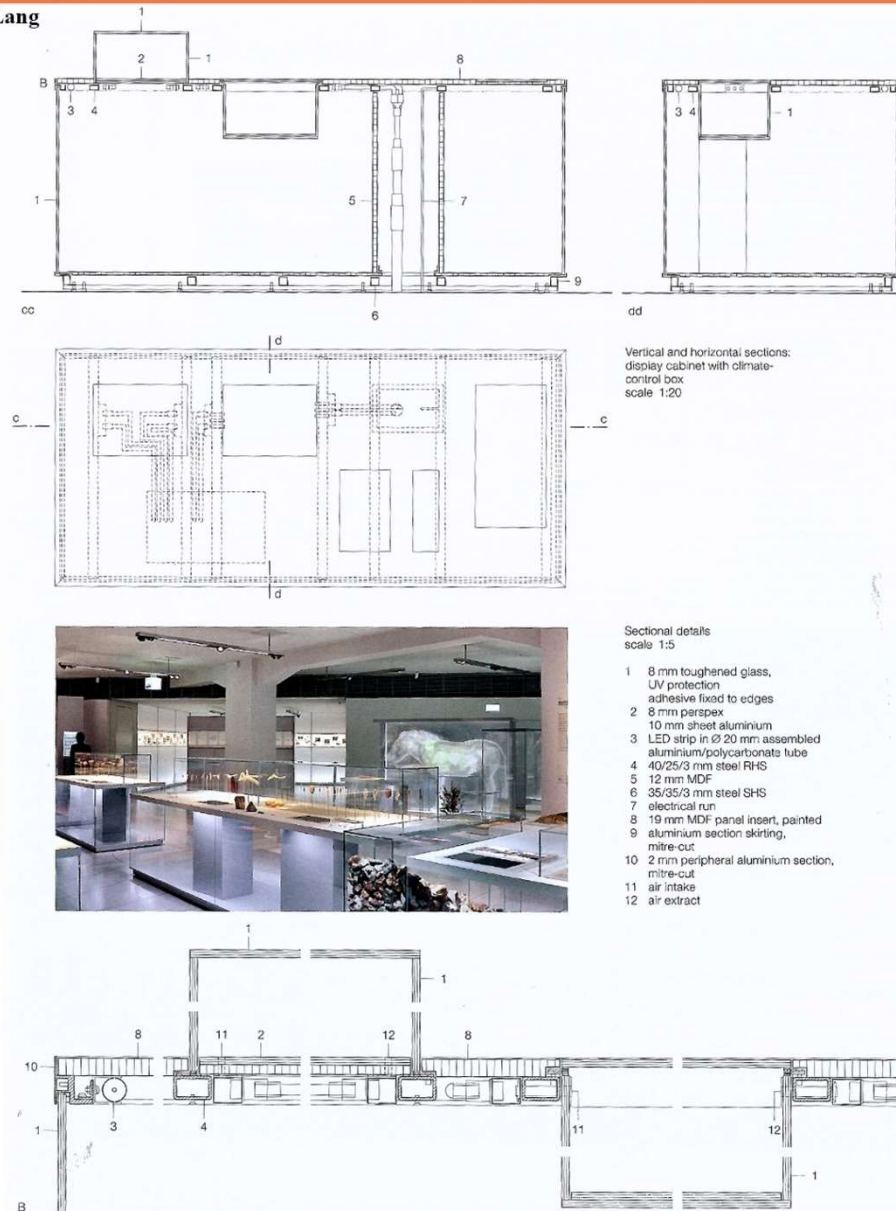



**Memorial Museum in Mons. Belgian.
Мемориальный музей в Монсе**

Architects: Atelier d'architecture Pierre Heddelinck

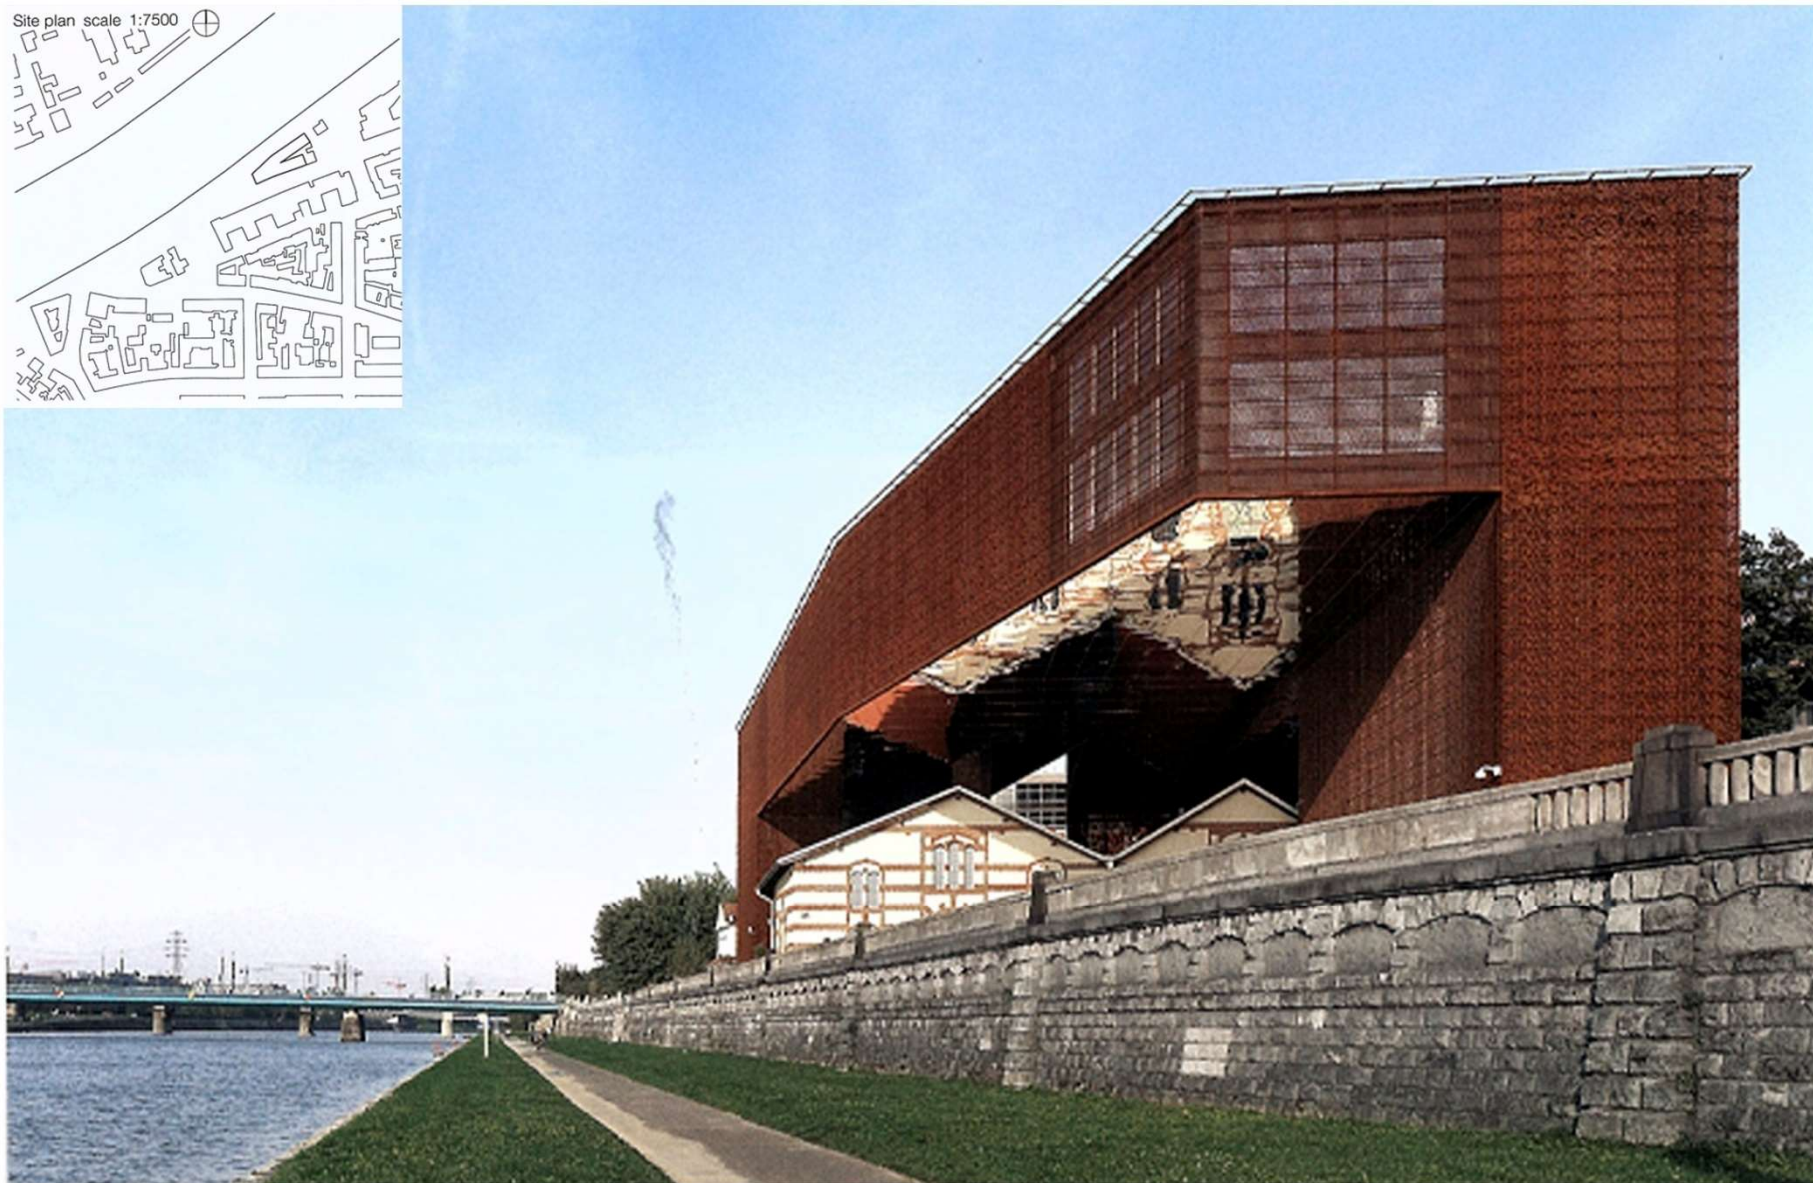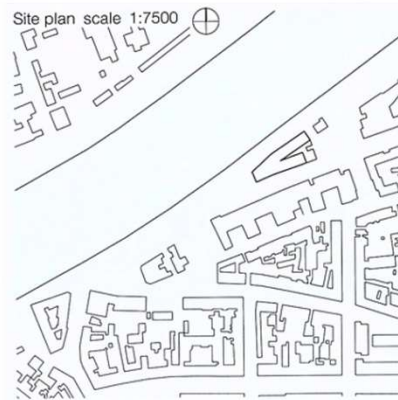

Memorial Museum in Mons. Belgian. Мемориальный музей в Монсе


Architects: Atelier d'architecture Pierre Heddelinck

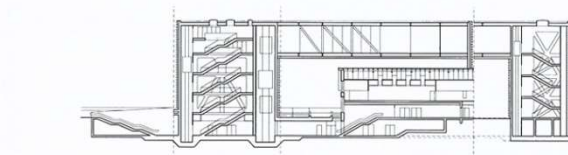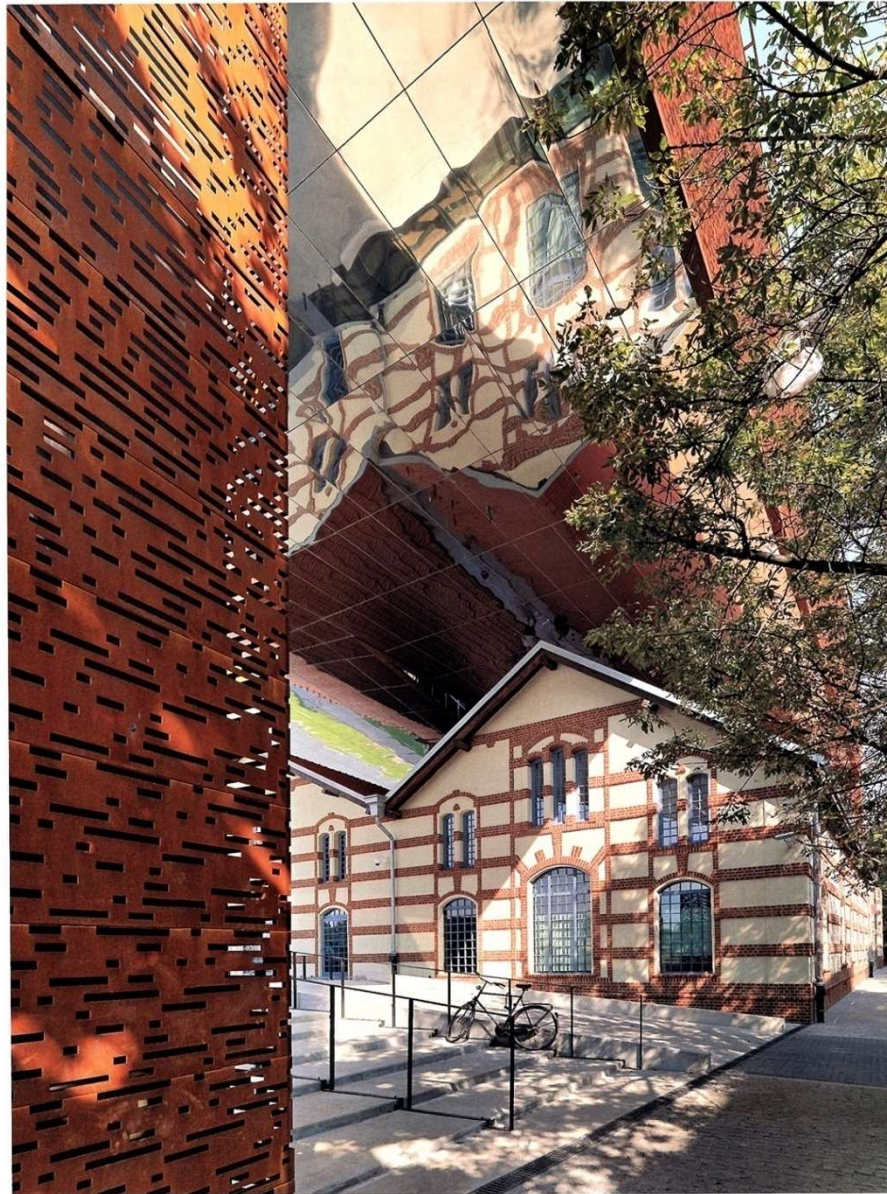


Section - Floor plans
scale 1:1000

- | | |
|------------------------------|--------------------------------|
| 1 Foyer | 6 Reading room |
| 2 Bookshop | 7 Office |
| 3 Access to exhibition areas | 8 Store |
| 4 Main entrance | 9 Multipurpose hall |
| 5 Open-air stage | 10 Permanent Kantor exhibition |
| | 11 Temporary exhibitions |
| | 12 Existing building |


aa

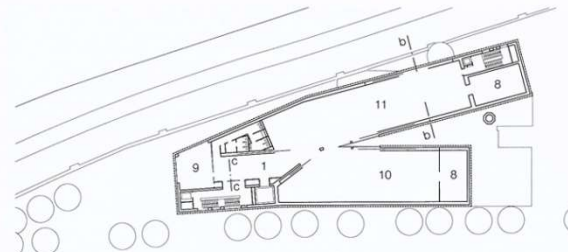



Third floor

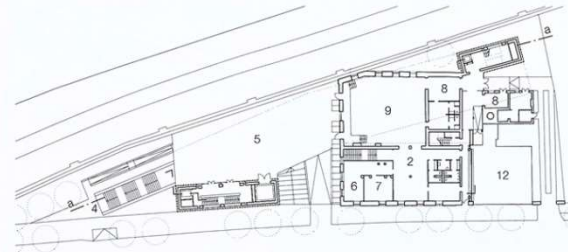

Ground floor

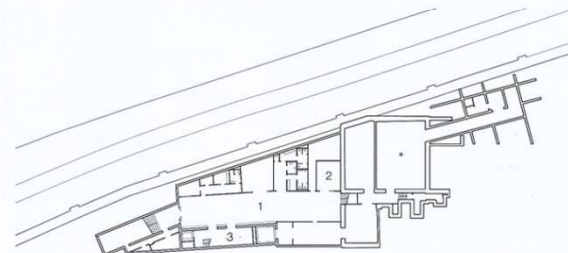

Lower ground floor

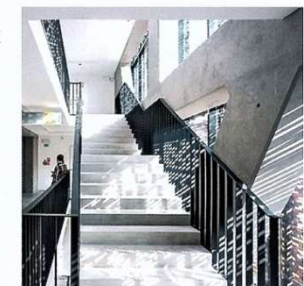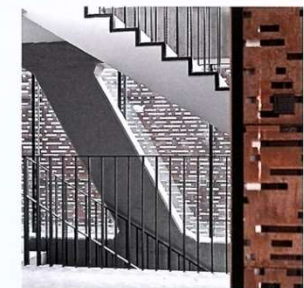

Memorial Museum in Mons. Belgian. Мемориальный музей в Монсе

Architects: Atelier d'architecture Pierre Heddelinck






In the competition "Living in Architecture 2015" organized by the journal "Architektura-Murator", the main prize in the category "The Best Public Building" was won by the Tadeusz Kantor Museum in Cracow.

Section
scale 1:20


- 1 EPDM roof sealing layer
- 40-100 mm rock-wool thermal insulation
- 2x 120 mm rock-wool thermal insulation
- vapour barrier
- 50 mm trapezoidal-section metal sheeting
- 20 mm fibre-cement sheeting between
- steel I-section cross-beams 500 mm deep
- 2 Ø 60 mm tubular steel mountings for
- facade maintenance
- 3 light fitting
- 4 facade element, pivotable 180°
- 5 steel I-section chords 400 mm deep
- 6 1.5 mm CORTEN sheeting.

- perforated 22-75%, 570 mm high,
- up to 2,700 mm long bent to shape
- 80/100 mm T-bearers; 180 mm cavity
- 100 mm insulated sandwich panel
- 300 mm steel structure with
- 150 mm mineral wool between; vapour barrier
- 100 mm gypsum fibreboard with bearers
- 7 steel I-section diagonal beam 300 mm deep
- 8 steel I-beams 240 mm deep
- 9 steel I-sections 120 mm deep
- 10 60 mm fibrated concrete, polished
- 120 mm reinforced concrete composite floor
- steel I-section cross-beam 700 mm deep
- 20 mm gypsum fibreboard; vapour barrier
- 2x 100 mm mineral-wool insulation
- sealing layer
- 50 mm cavity; 40 mm aluminium bearers
- 1.5 mm sheet stainless steel with
- high-gloss finish
- 11 steel I-beam 360 mm deep
- 12 glazed facade in alum. frame ($U_g = 1.1 \text{ W/m}^2\text{K}$)

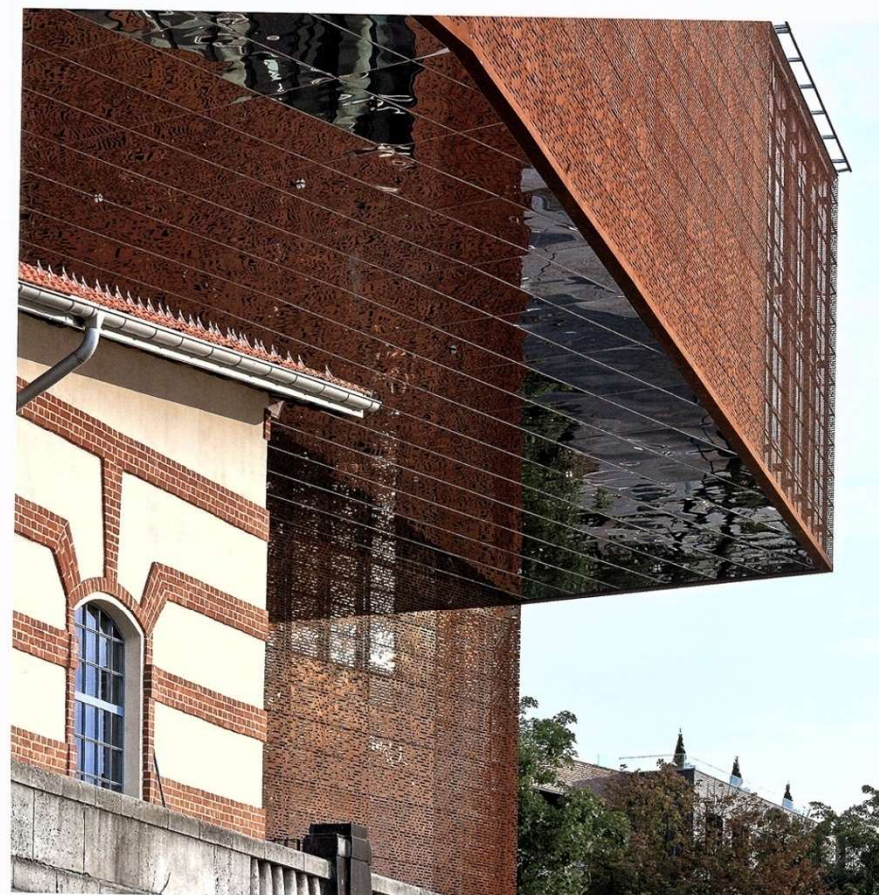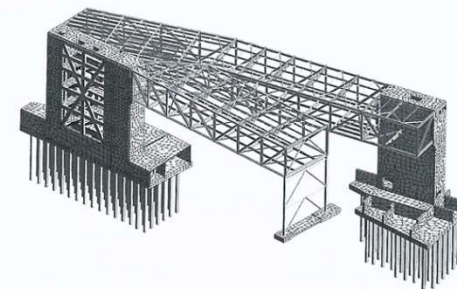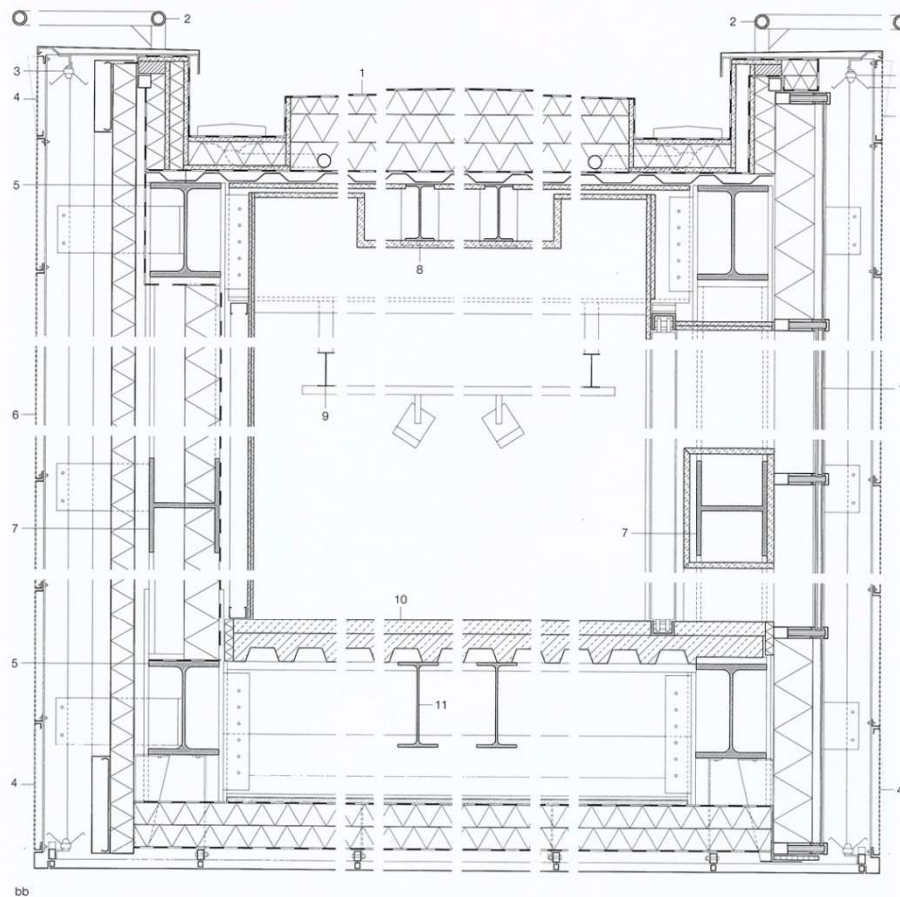


Museum of Contemporary Art. Zagreb, Croatia. c.34-35 (музей современного искусства)


Architects: SZA Studio Za Arhitekturu

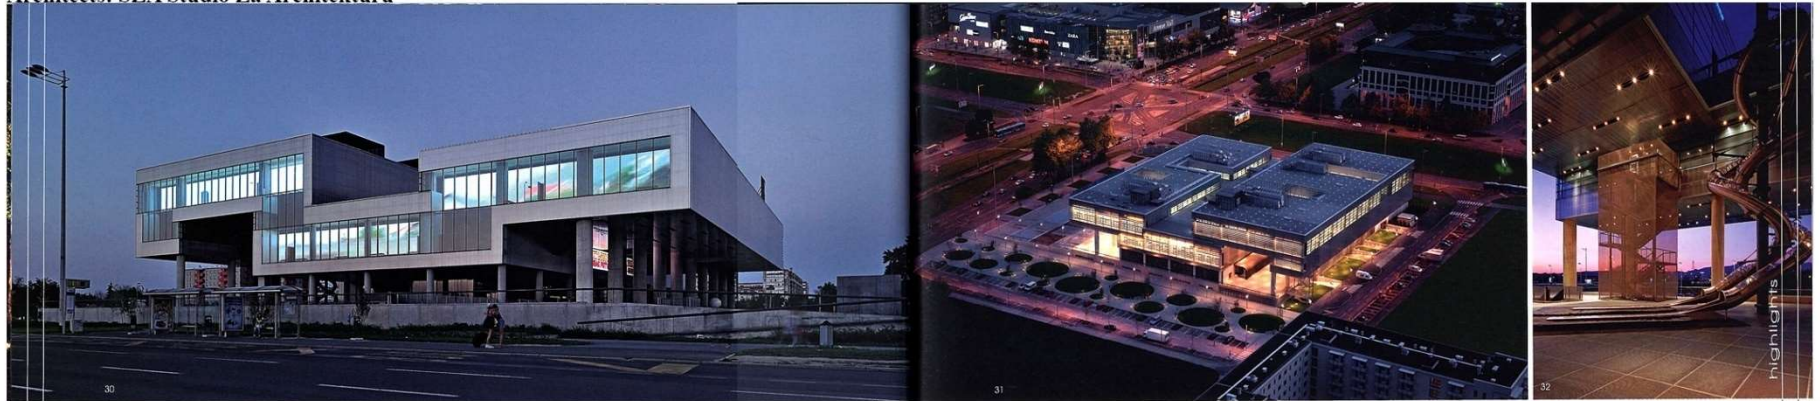

■ 30/39 MUSEUM OF CONTEMPORARY ART
ZAGREB, CROATIA
SZA STUDIO ZA ARHITEKTURU
30-39 © SANDRO LINDNER
31 © STUDIO HRO
32-37 © DAMIR FABUNJAC
33/36-38 © FILIP BEUSAN

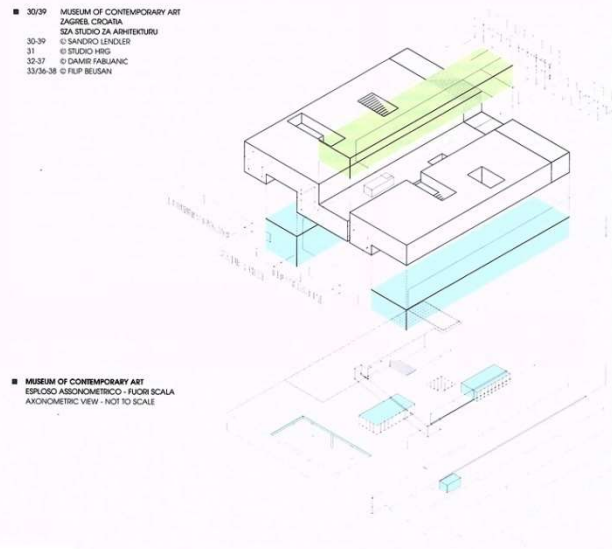

■ MUSEUM OF CONTEMPORARY ART
SEZIONE - SCALA 1:600
SECTION - SCALE 1:600

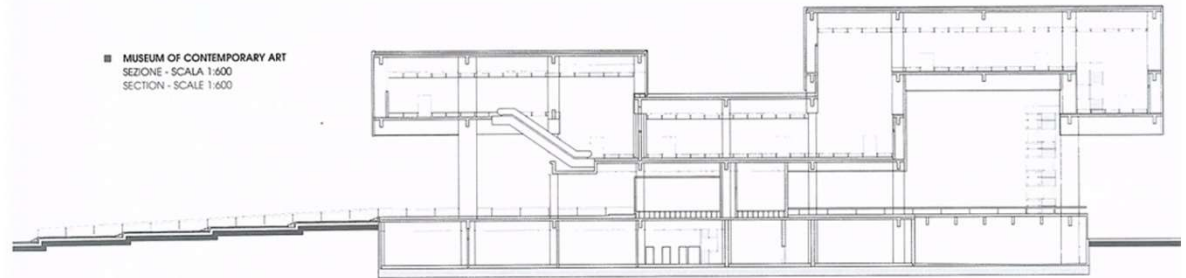




**Drents Museum. 2011. Assen, The Netherlands.
Музей выставочный**

Architects: Erick Van Egeraat




Drents Museum. 2011. Assen, The Netherlands.
Музей выставочный

Architects: Erick Van Egeraat

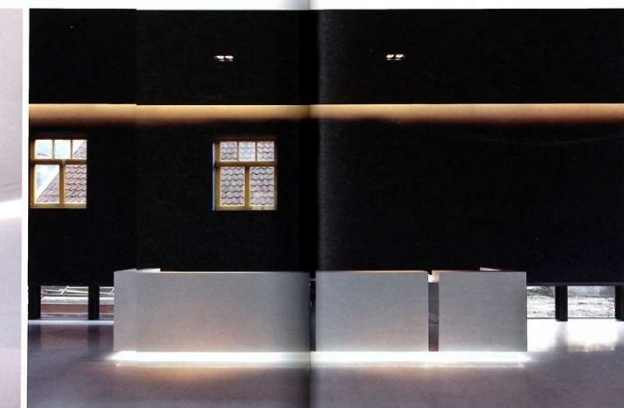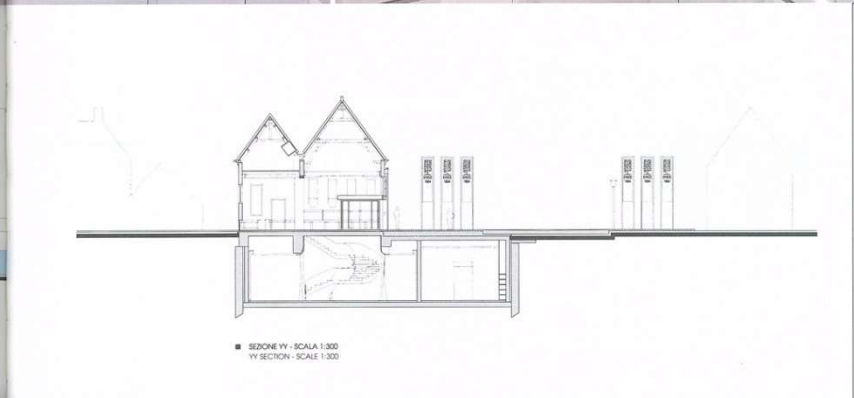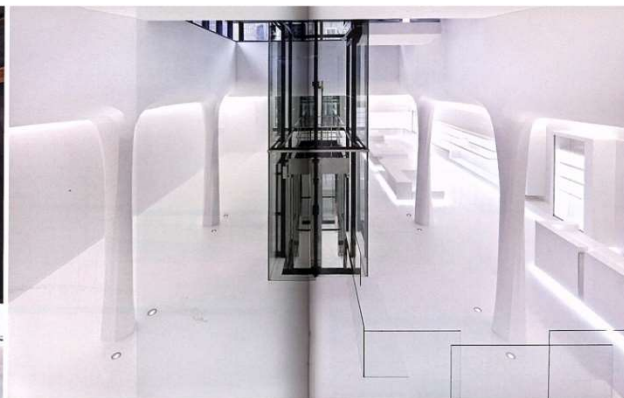

Drents Museum. 2011. Assen, The Netherlands.
Музей выставочный

Architects: Erick Van Egeraat

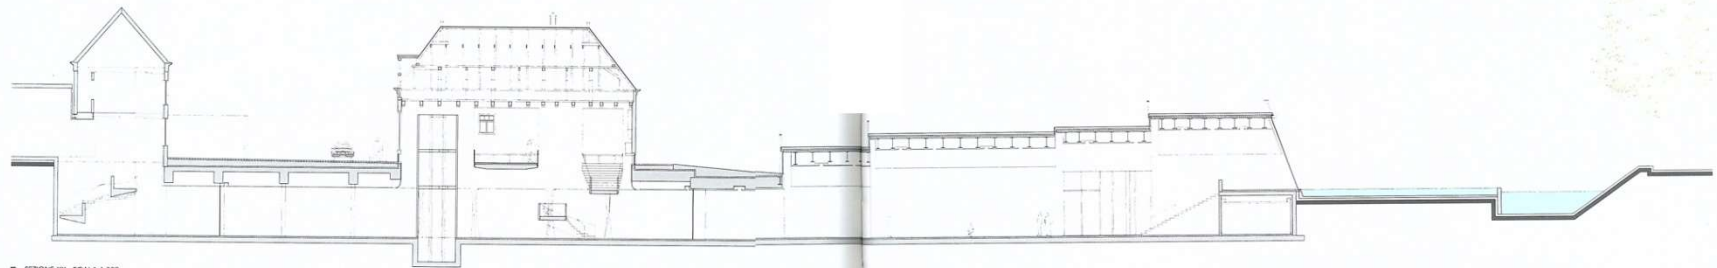


■ SEZIONE XX - SCALA 1:300
XX SECTION - SCALE 1:300




■ PIANI PIANO TERRA E INTERRATO - SCALA 1:700
GROUND AND UNDERGROUND FLOOR PLAN - SCALE 1:700

- 1. INGRESSO - BIGLIETTERIA
AL PIANO TERRA
- 2. FOYER
- 3. BOOKSHOP
- 4. DEPOSITO
- 5. GUARDAROBA
- 6. SERVIZI
- 7. SALA ESPOSITIVA
- 8. VANO TECNICO
- 9. PATIO

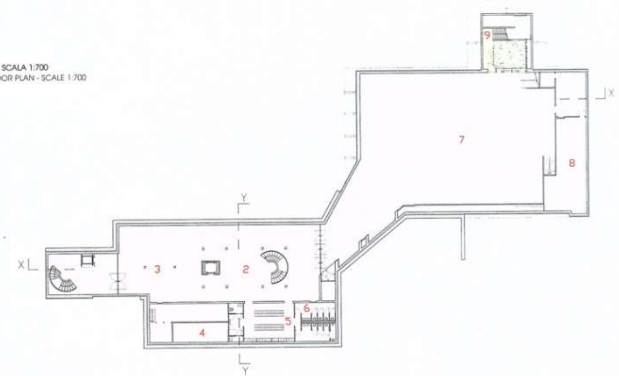


Architects: Erick Van Egeraat

Architects: Erick Van Egeraat

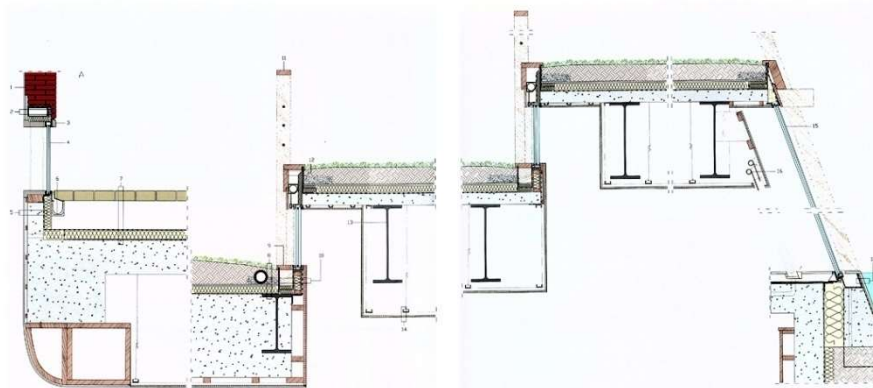

**Museum Der Kulturen. 2011. Basel, Switzerland.
Музей культуры**





Architects: Herzog & De Meuron

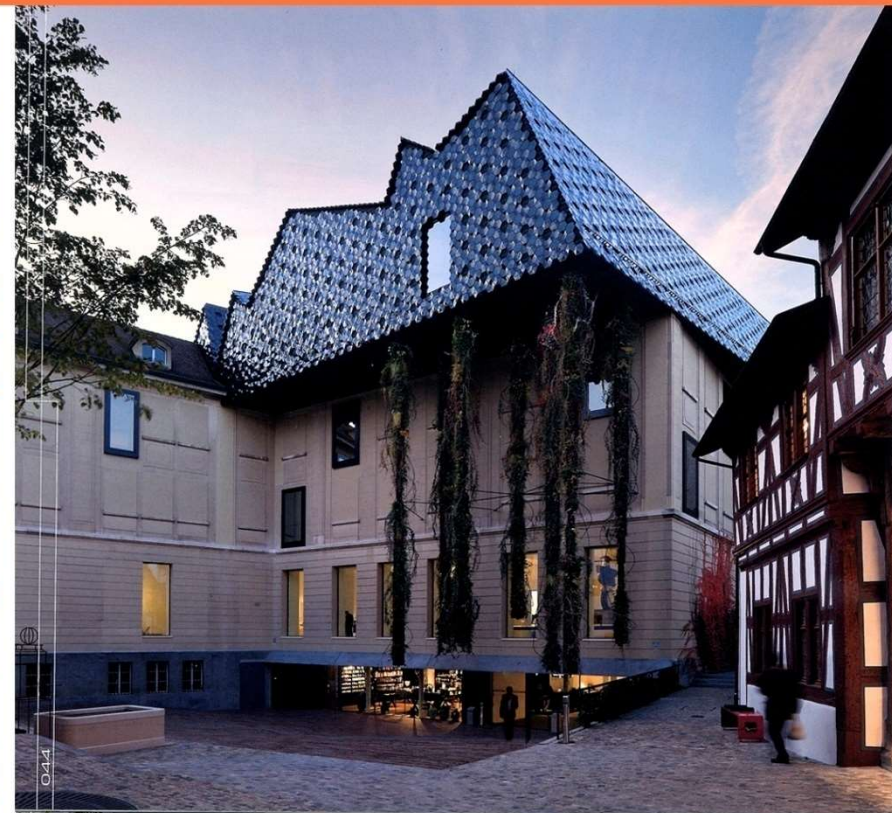

■ PROSPETTO SUD - SCALA 1:400
SOUTH ELEVATION - SCALE 1:400


Museum Der Kulturen. 2011. Basel, Switzerland.
Музей культуры

Architects: Herzog & De Meuron

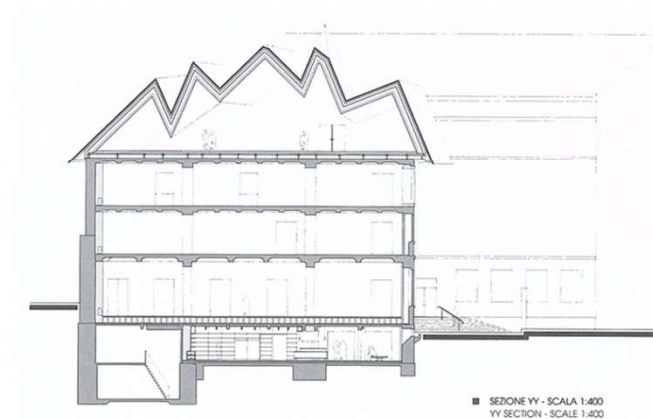
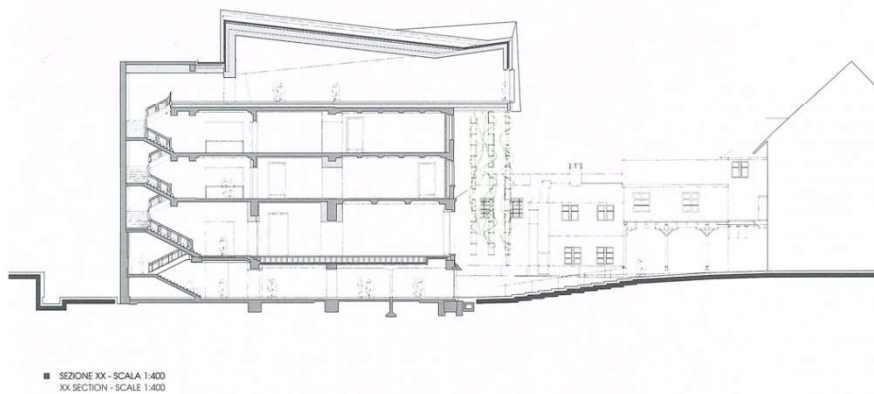
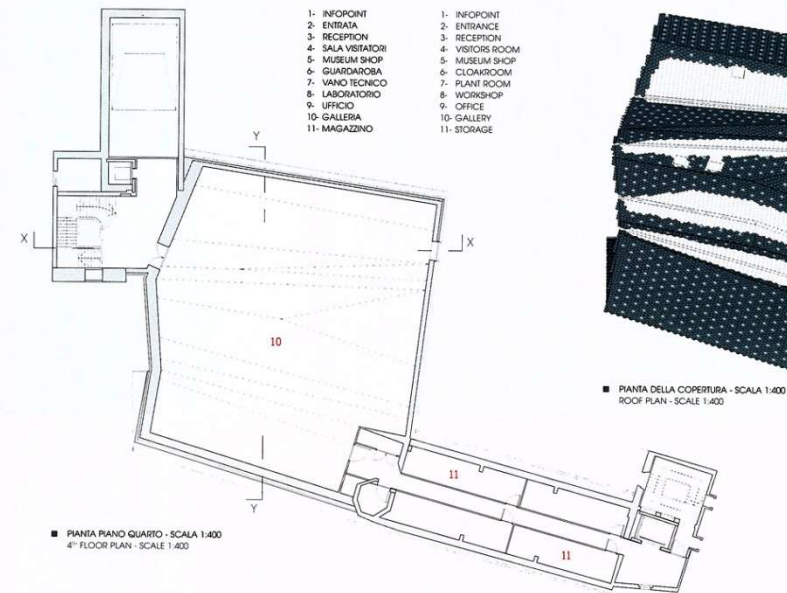
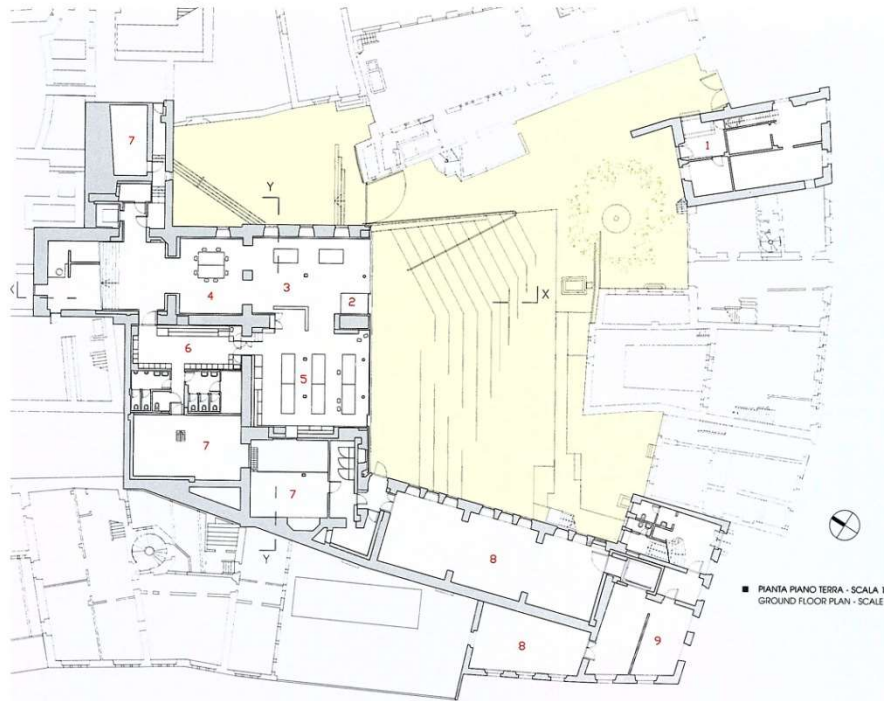


**Museum Der Kulturen. 2011. Basel, Switzerland.
Музей культуры**

Architects: Herzog & De Meuron

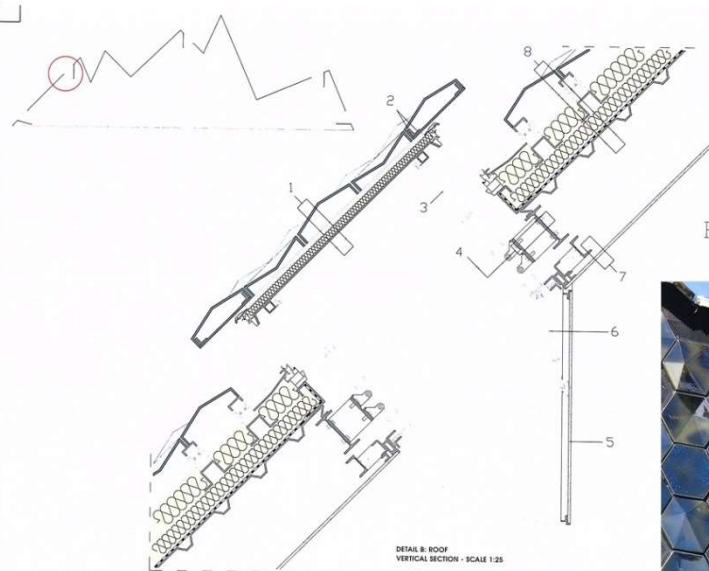


- DETAIL B: ROOF
VERTICAL SECTION - SCALE 1:25
- 1: OPENING ROOF VENTILATION SYSTEM FORMED BY FLAT AND CONTOURED HEXAGONAL AGROB BUCHHEIM REFLECTIVE TILES ON 1" (25 MM) STEEL C-PROFILES, 1.38" (35 MM) ICARD INSULATION, SHEET METAL ON FRAME OF 1 1/4" x 1 1/4" (30x30 MM) STEEL BOX PROFILES
 - 2: REINFORCING STEEL L-PROFILE AND PLATE
 - 3: HYDRAULIC LIFT/ OPENING VENTILATION OPENING
 - 4: STEEL L-PROFILE SECURING HYDRAULIC LIFT/ CONNECTING STEEL PLATE, IPE 200 PROFILE
 - 5: OPENING FRAME IN 1/2" (12.5 MM) GYPSUM BOARD ON FRAME OF STEEL L-PROFILES
 - 6: HYDRAULIC BUFFER
 - 7: 1/2" (12.5 MM) GYPSUM BOARD ON STEEL C-SHAPED BOX PROFILE SUPPORTS, UPN 100 PROFILE

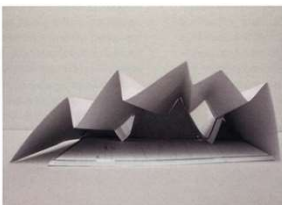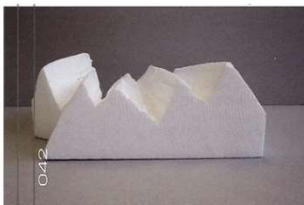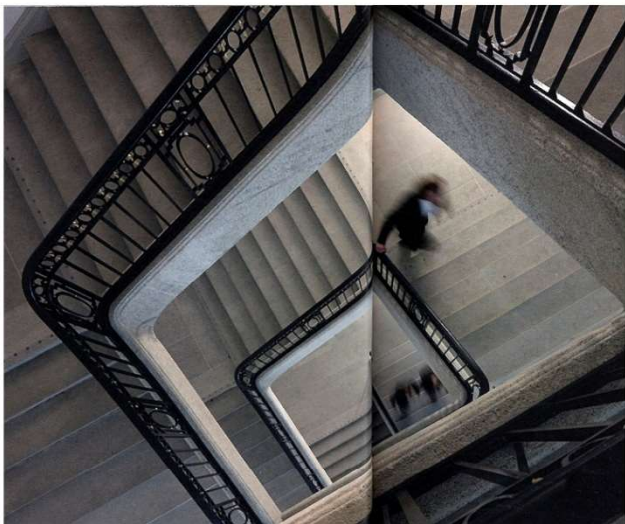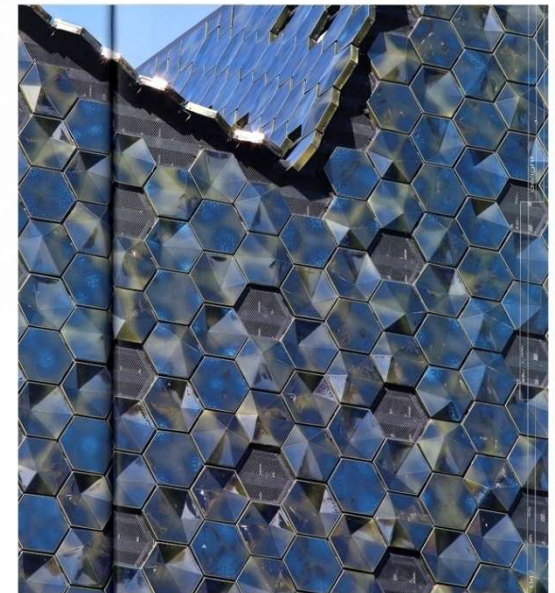


**Alesia Museum Park - Interpretation Centre. 2012. Alise-Sainte-Reine, France.
Музей парк - центр интерпритаций**

Architects: Bernard Tschumi Architects

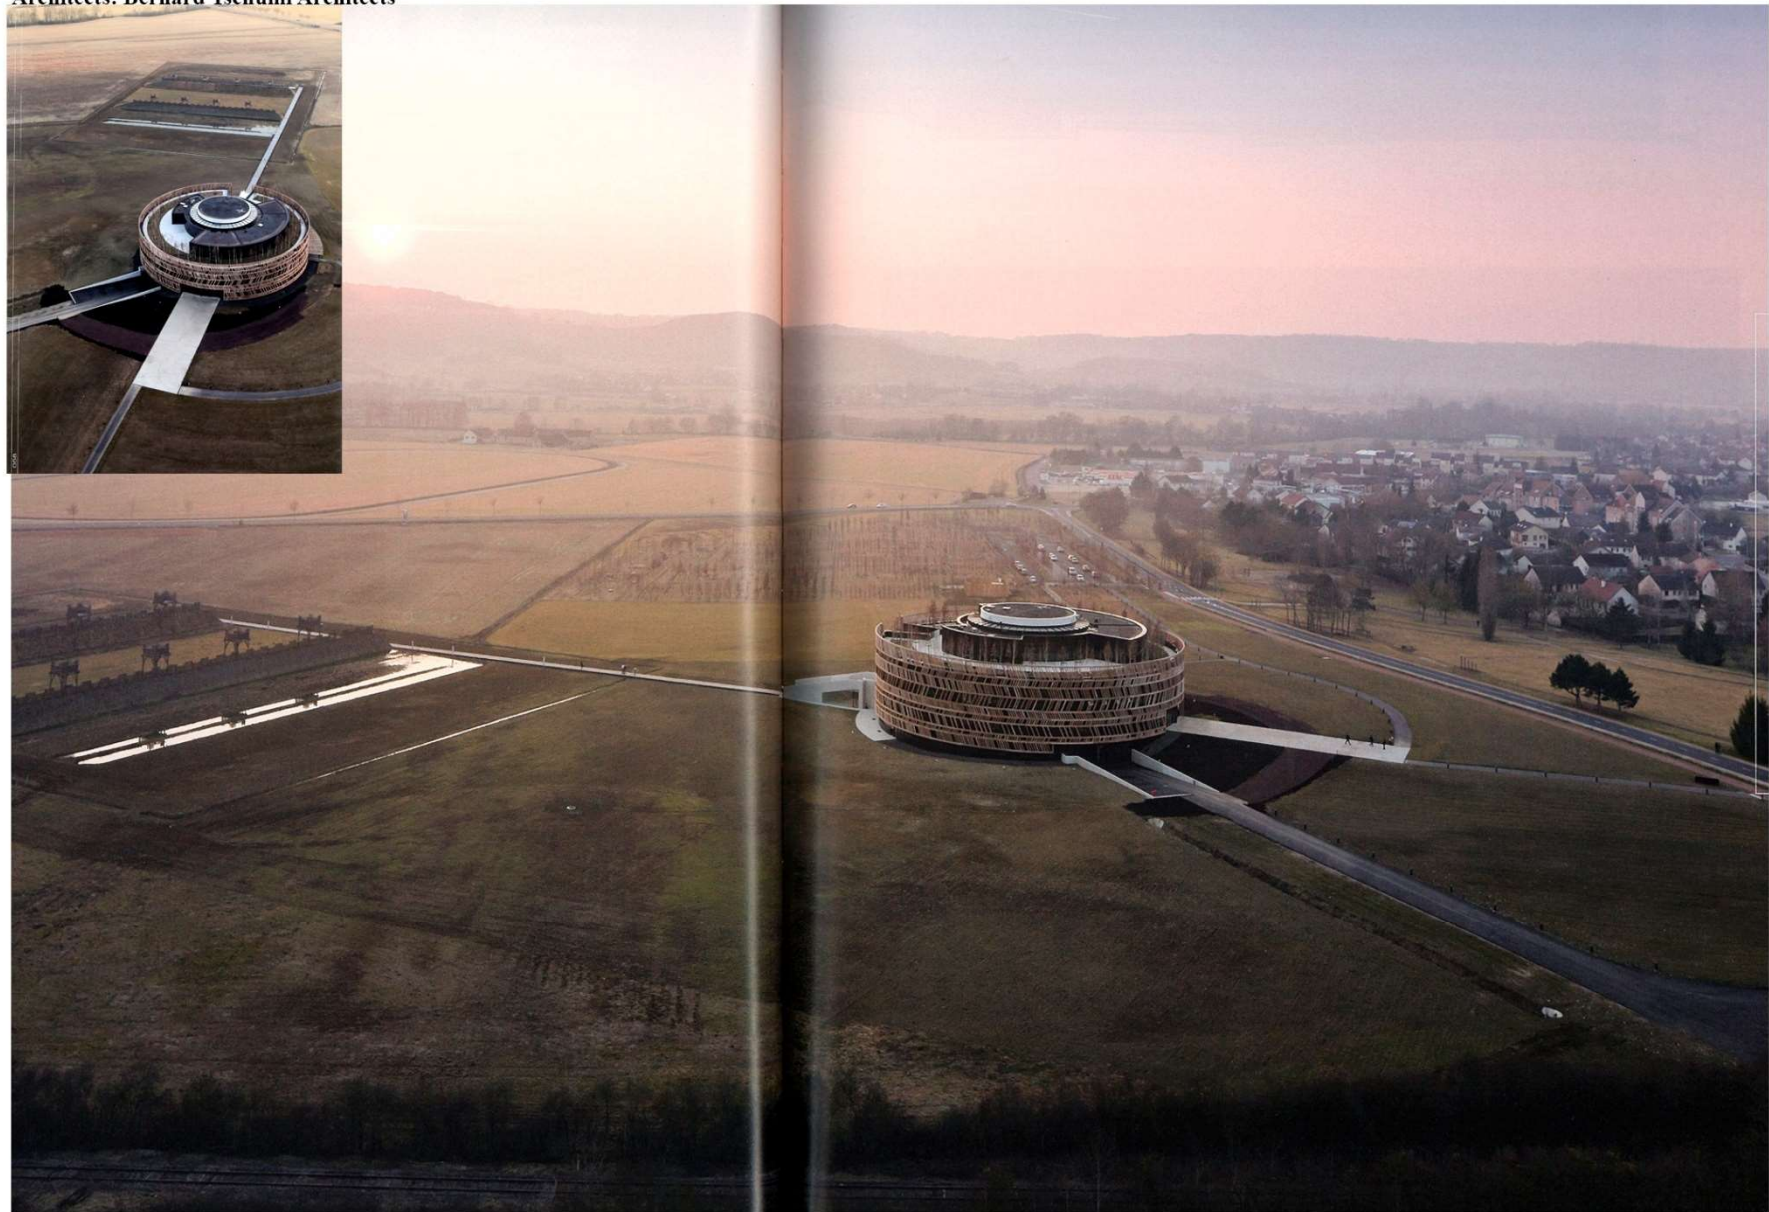


Alesia Museum Park - Interpretation Centre. 2012. Alise-Sainte-Reine, France.
Музей парк - центр интерпритаций


Architects: Bernard Tschumi Architects

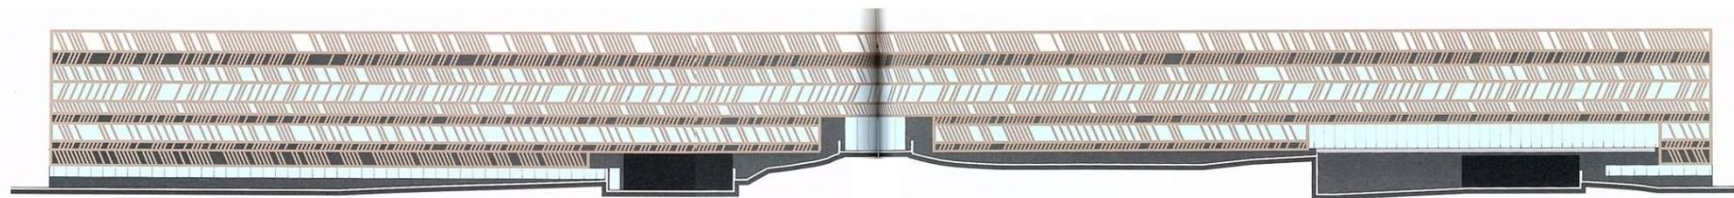

■ SVILUPPO DELLA FACCIATA - SCALA 1:400
UNFOLDED ELEVATION - SCALE 1:400

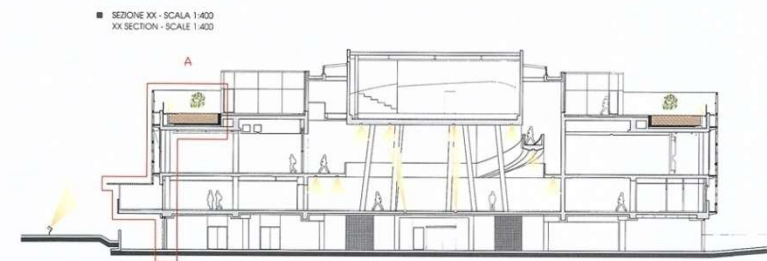


■ SEZIONE XX - SCALA 1:400
XX SECTION - SCALE 1:400

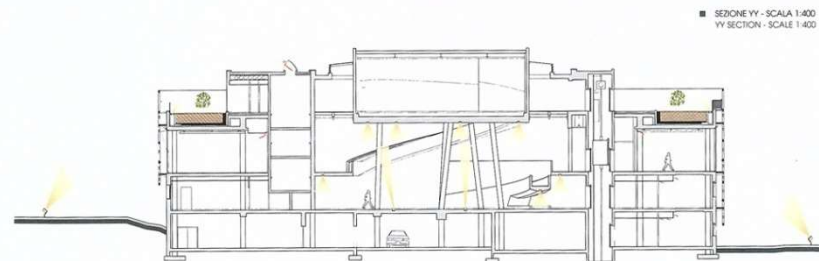


■ SEZIONE YY - SCALA 1:400
YY SECTION - SCALE 1:400

Alesia Museum Park - Interpretation Centre. 2012. Alise-Sainte-Reine, France.
Музей парк - центр интерпритаций

Architects: Bernard Tschumi Architects

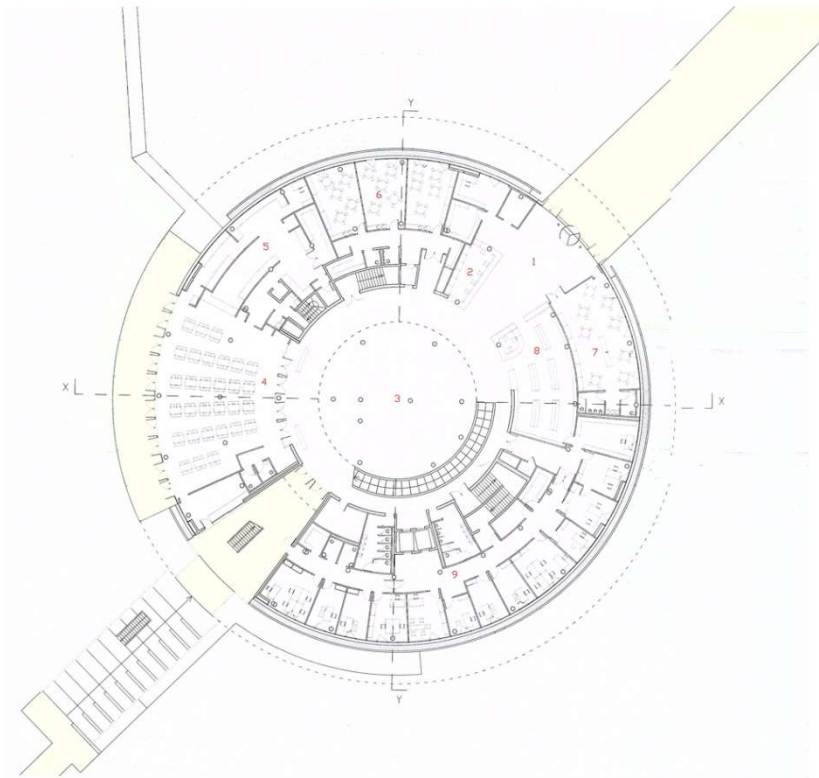

■ PANTA PIANO TERRA - SCALA 1:400
 GROUND FLOOR PLAN - SCALE 1:400

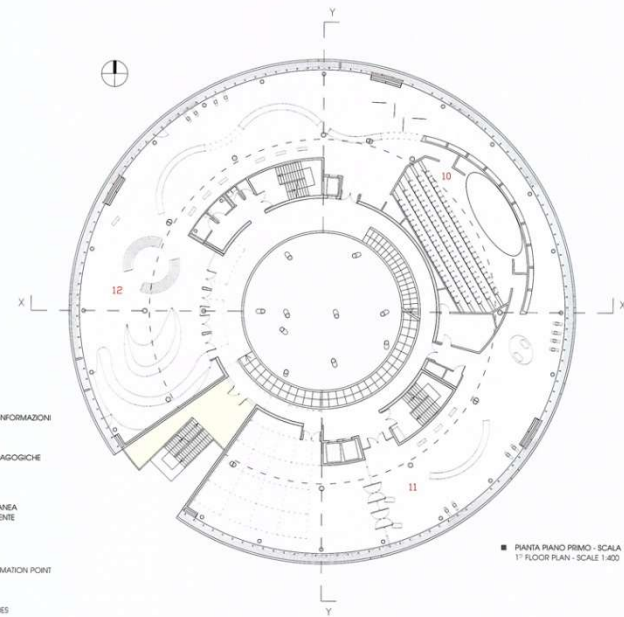

■ PANTA PIANO PRIMO - SCALA 1:400
 1ST FLOOR PLAN - SCALE 1:400


- 1- INGRESSO
- 2- BIGLIETTERIA / PUNTO INFORMAZIONI
- 3- HALL CENTRALE
- 4- RISTORANTE
- 5- CUCINA
- 6- AULE PER ATTIVITÀ PEDAGOGICHE
- 7- SPAZIO PER BAMBINI
- 8- BOOK SHOP
- 9- UFFICI
- 10- AUDITORIUM
- 11- ESPOSIZIONE TEMPORANEA
- 12- ESPOSIZIONE PERMANENTE

- 1- ENTRANCE
- 2- TICKET OFFICE / INFORMATION POINT
- 3- MAIN HALL
- 4- RESTAURANT
- 5- KITCHEN
- 6- EDUCATIONAL ACTIVITIES
- 7- KIDS' ACTIVITY AREA
- 8- BOOK SHOP
- 9- OFFICES
- 10- AUDITORIUM
- 11- TEMPORARY EXHIBITION AREA
- 12- PERMANENT EXHIBITION AREA




Alesia Museum Park - Interpretation Centre. 2012. Alise-Sainte-Reine, France.
Музей парк - центр интерпритаций

Architects: Bernard Tschumi Architects

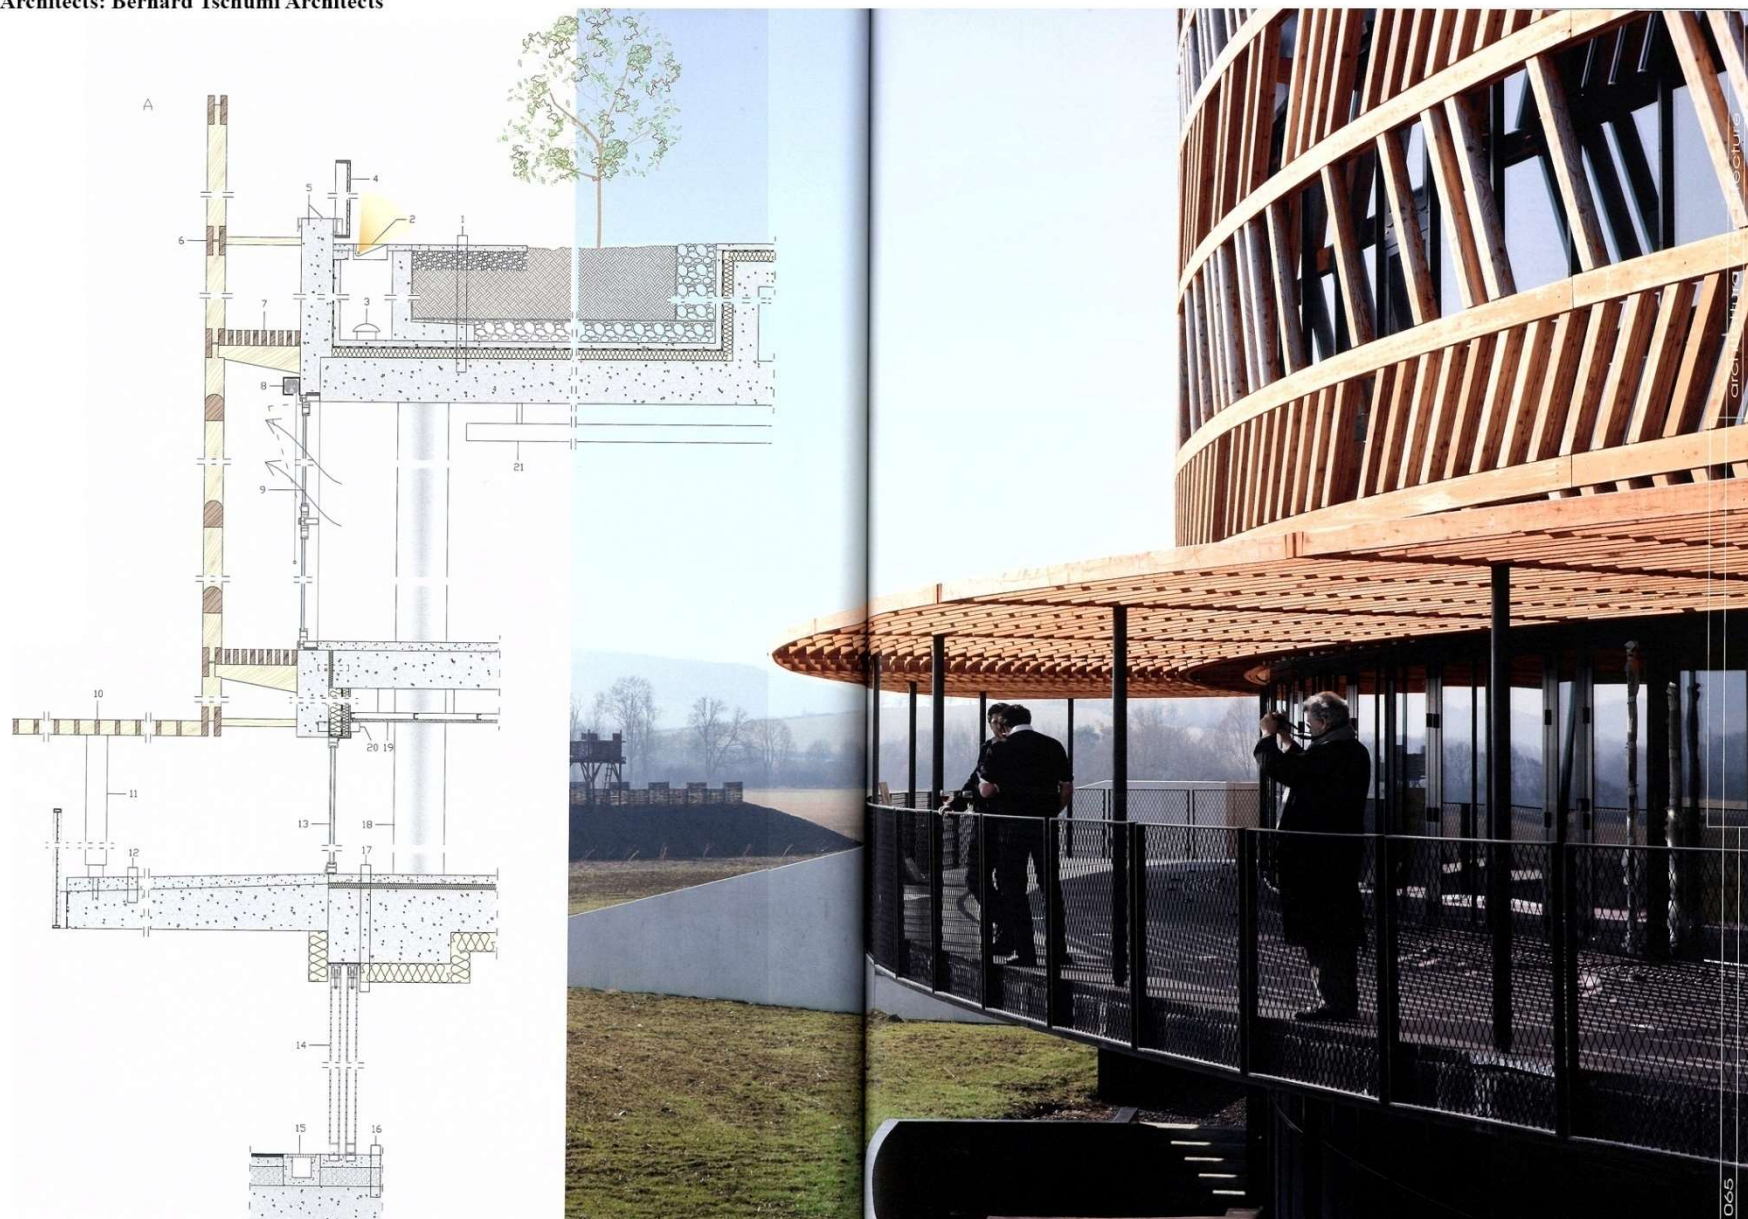



Clifford Still Museum. . 2011. Denver, Colorado, USA
Музей Клиффорда Стилла

Architects: Allied Works Architecture

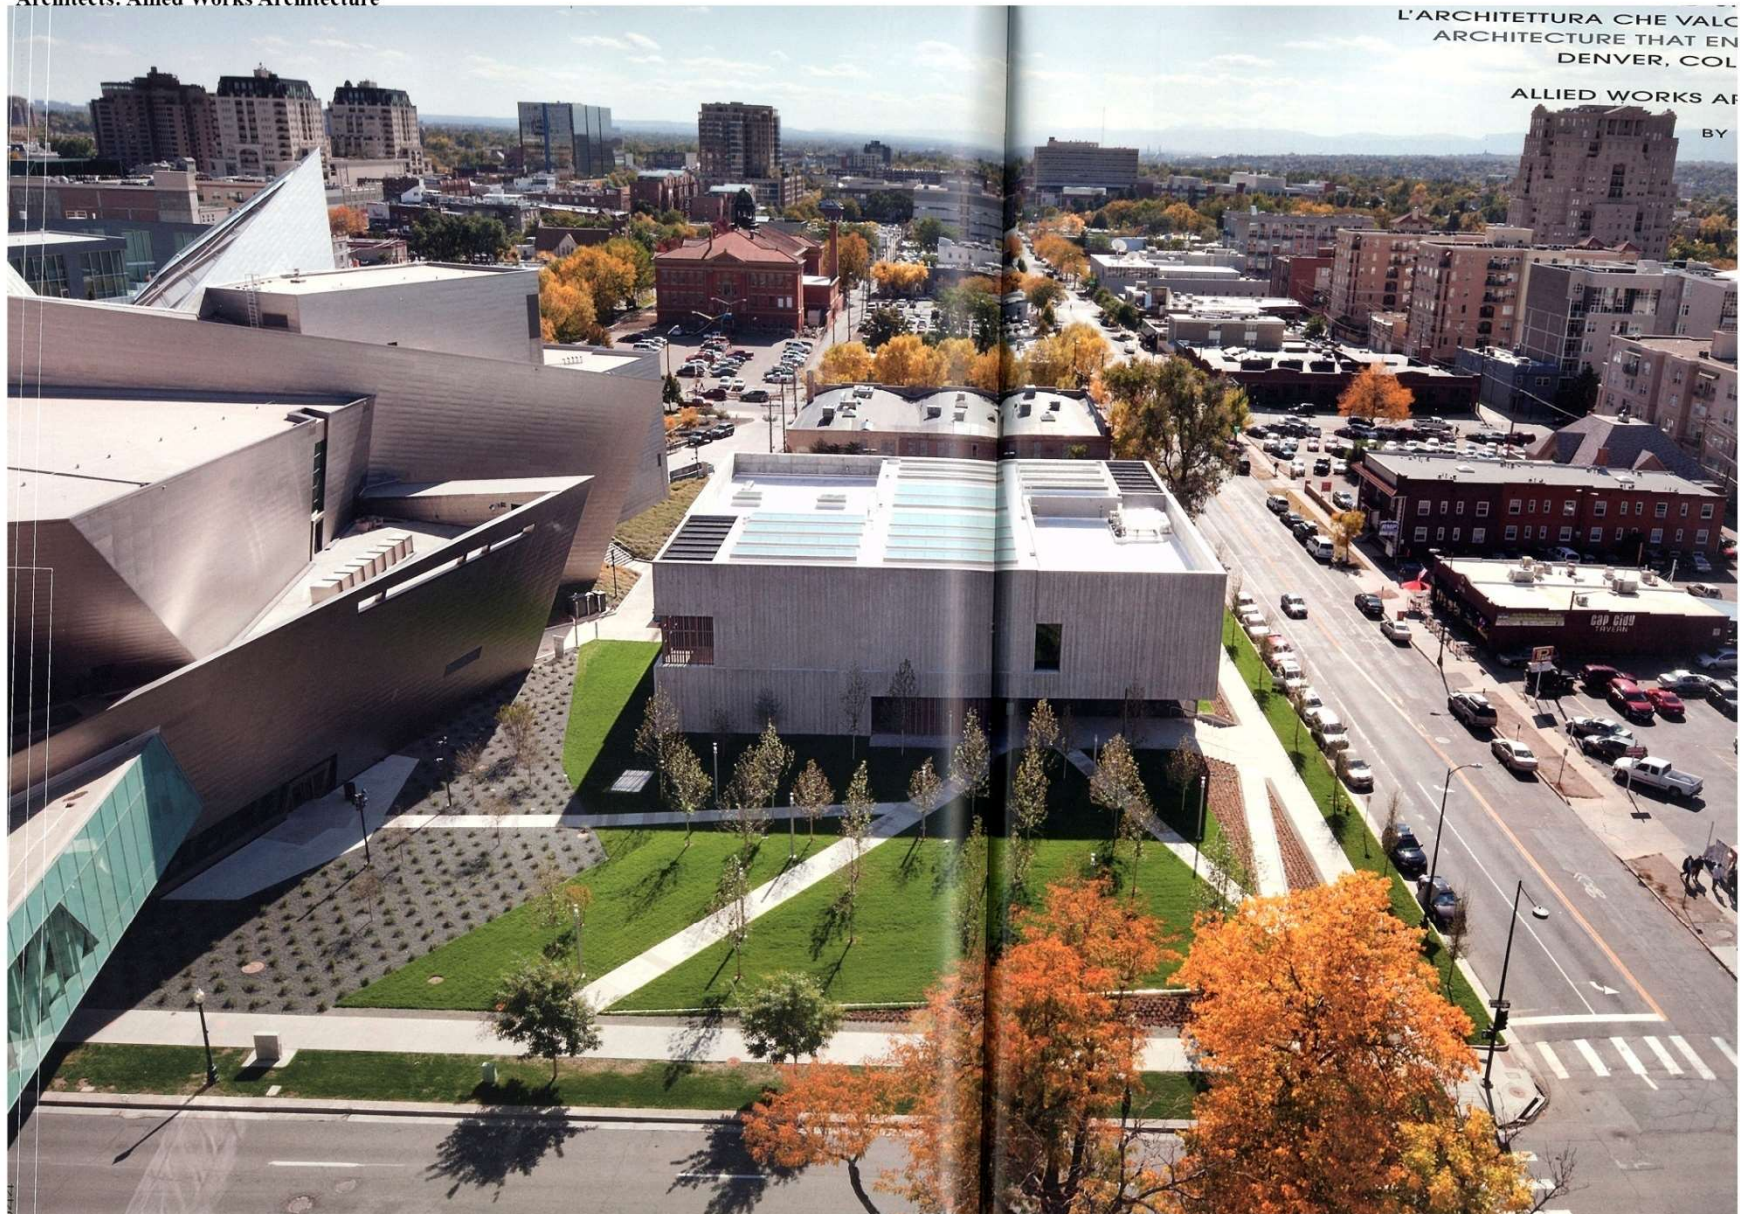


Clifford Still Museum. . 2011. Denver, Colorado, USA
Музей Клиффорда Стилла

Architects: Allied Works Architecture

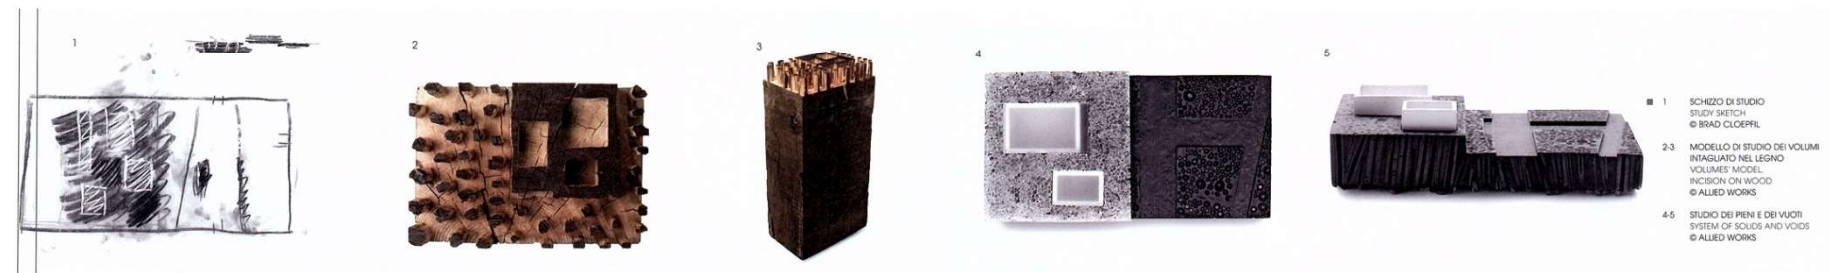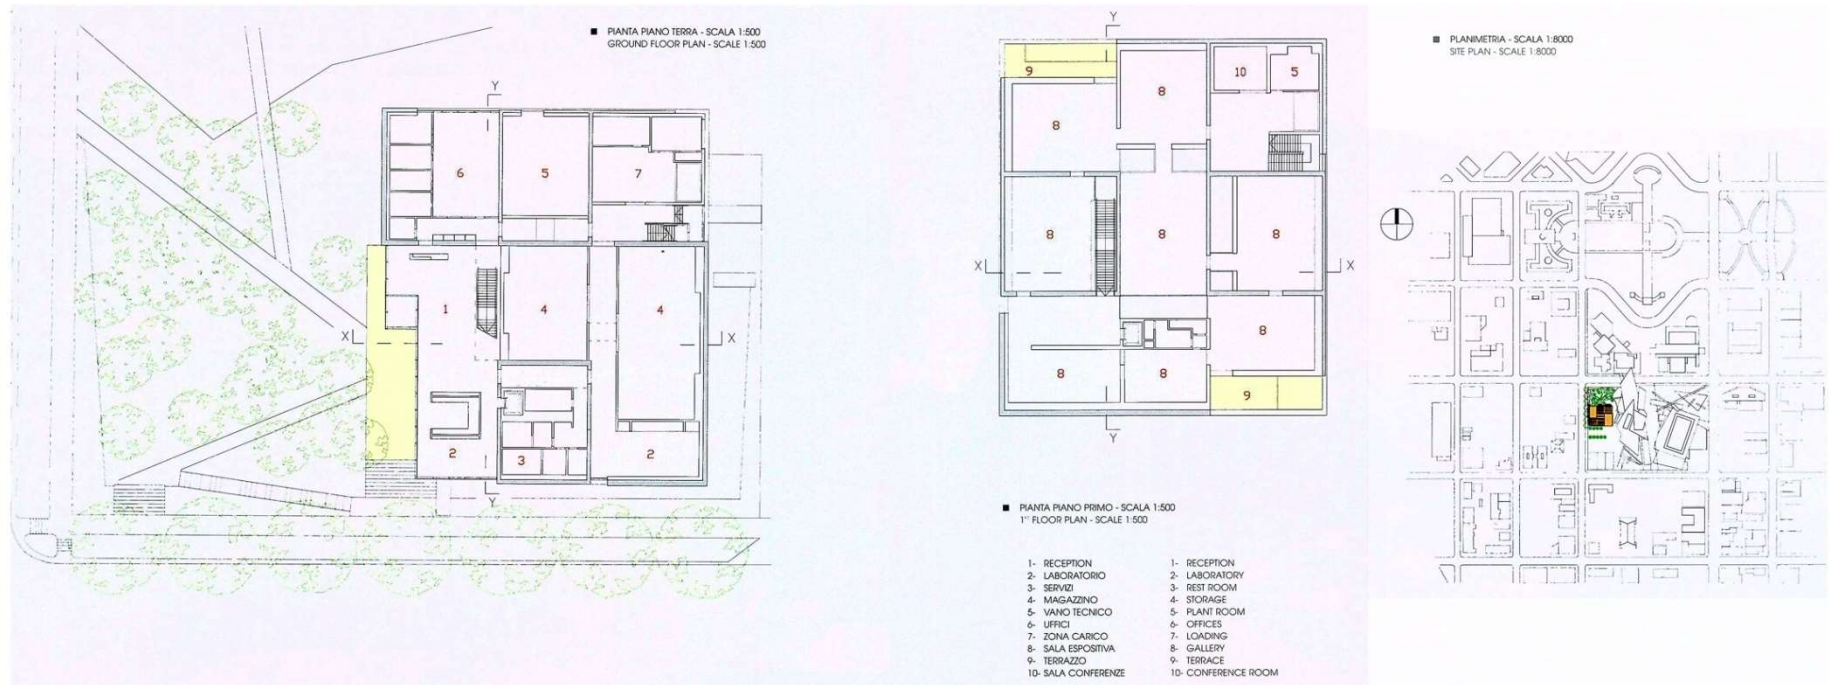


Clifford Still Museum. . 2011. Denver, Colorado, USA
Музей Клиффорда Стилла

Architects: Allied Works Architecture

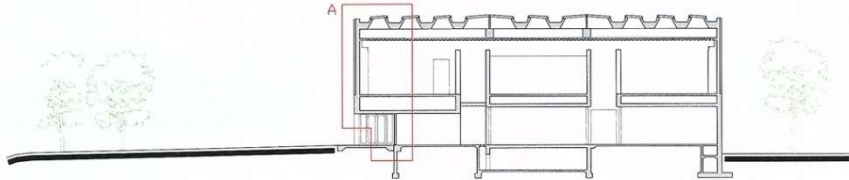

■ SEZIONE XX - SCALA 1:500
XX SECTION - SCALE 1:500

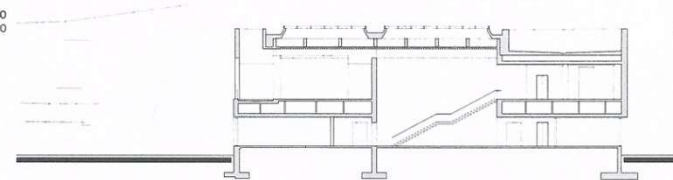

■ SEZIONE YY - SCALA 1:500
YY SECTION - SCALE 1:500


Eye Film Institute Netherlands. 2012. Amsterdam, The Netherlands.
Музей кино на набережной в структуре нового района на месте бывших промышленных объектов

Architects: Delugan Meissl Associated Architects (DMAA)




Eye Film Institute Netherlands. 2012. Amsterdam, The Netherlands.
Музей кино на набережной в структуре нового района на месте бывших промышленных объектов

Architects: Delugan Meissl Associated Architects (DMAA)

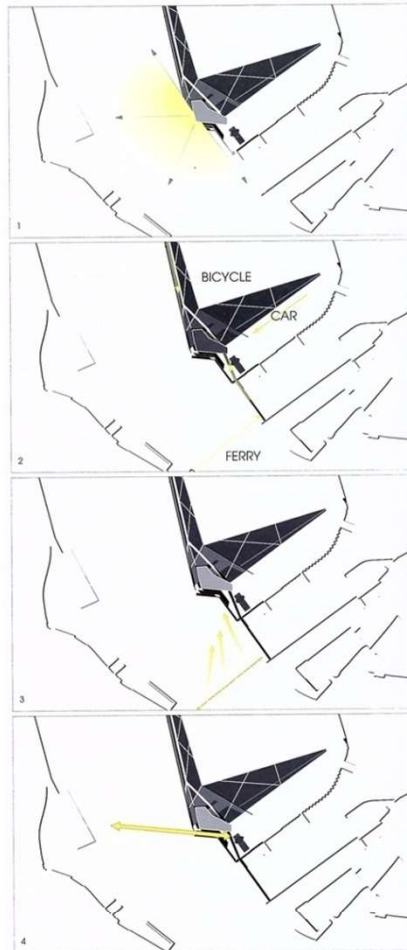


■ PROGRAMMA DELLO SVILUPPO URBANO
URBAN DEVELOPMENT PROGRAM

- | | |
|--------------------------------|--------------------------------|
| 1- VISTA A 180° | 1- 180° VIEW |
| 2- ACCESSO PRINCIPALE | 2- MAIN ACCESS |
| 3- VISTA DAL FERRY | 3- VIEW FROM FERRY |
| 4- RAPPORTO CON LA SHELL TOWER | 4- RELATIONSHIP TO SHELL TOWER |

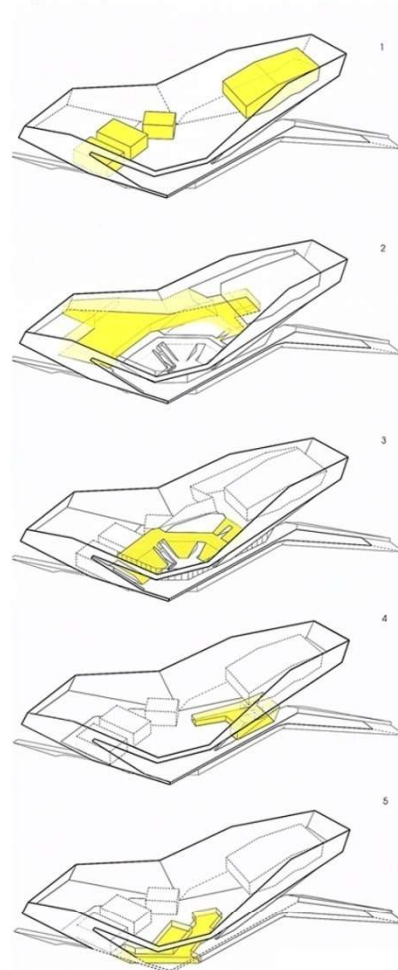


- | | |
|-------------------------|---------------------|
| 1- CINEMA | 1- CINEMA |
| 2- SPAZIO ESPOSITIVO | 2- EXHIBITION SPACE |
| 3- BAR / RISTORANTE | 3- BAR / RESTAURANT |
| 4- ENTRATA / NEGOZIO | 4- ENTRANCE / SHOP |
| 5- ZONA INTERNA | 5- BASEMENT |
| 6- STUDIO DELLE ALTEZZE | 6- HEIGHTS STUDY |

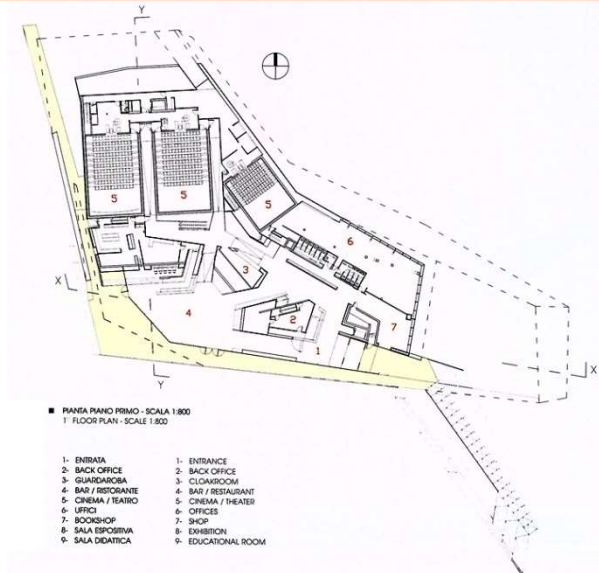

■ PIANI PIANO PRIMO - SCALA 1:800
1° FLOOR PLAN - SCALE 1:800

- | | |
|---------------------|---------------------|
| 1- ENTRATA | 1- ENTRANCE |
| 2- BACK OFFICE | 2- BACK OFFICE |
| 3- GUARDAROBIA | 3- CLOAKROOM |
| 4- BAR / RISTORANTE | 4- BAR / RESTAURANT |
| 5- CINEMA / TEATRO | 5- CINEMA / THEATER |
| 6- UFFICI | 6- OFFICES |
| 7- BOSSHOP | 7- SHOP |
| 8- SALA ESPOSITIVA | 8- EXHIBITION |
| 9- SALA DIDATTICA | 9- EDUCATIONAL ROOM |

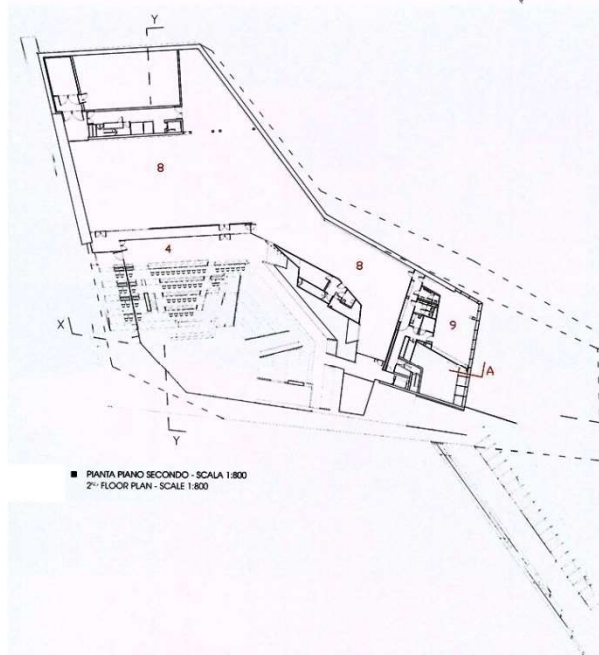


■ PIANI PIANO SECONDO - SCALA 1:800
2° FLOOR PLAN - SCALE 1:800

Eye Film Institute Netherlands. 2012. Amsterdam, The Netherlands.
Музей кино на набережной в структуре нового района на месте бывших промышленных объектов


Architects: Delugan Meissl Associated Architects (DMAA)




■ SEZIONE YY - SCALA 1:800
 YY SECTION - SCALE 1:800

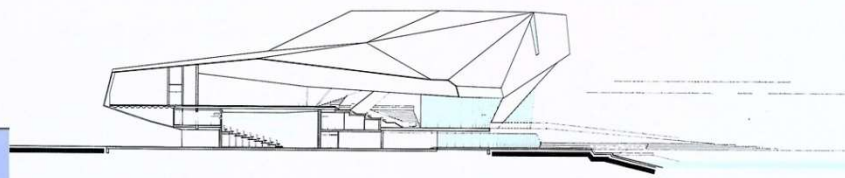

■ SEZIONE XX - SCALA 1:800
 XX SECTION - SCALE 1:800

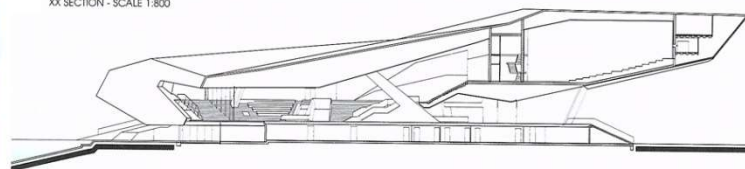

■ PROSPETTO NORD-EST - SCALA 1:800
 NORTH-EAST ELEVATION - SCALE 1:800

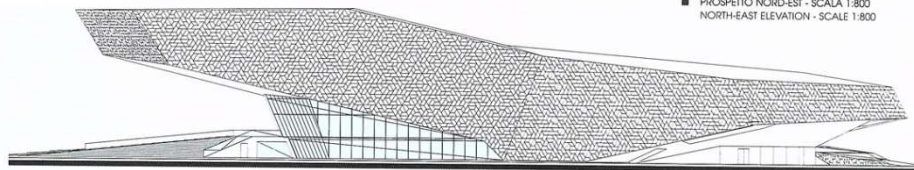


Dordrechts Museum. Dordrecht, The Netherlands. Музей

Architects: Dirk Jan Postel Kraaijvanger




PIANTA PIANO TERRA - SCALA 1:600
GROUND FLOOR PLAN - SCALE 1:600

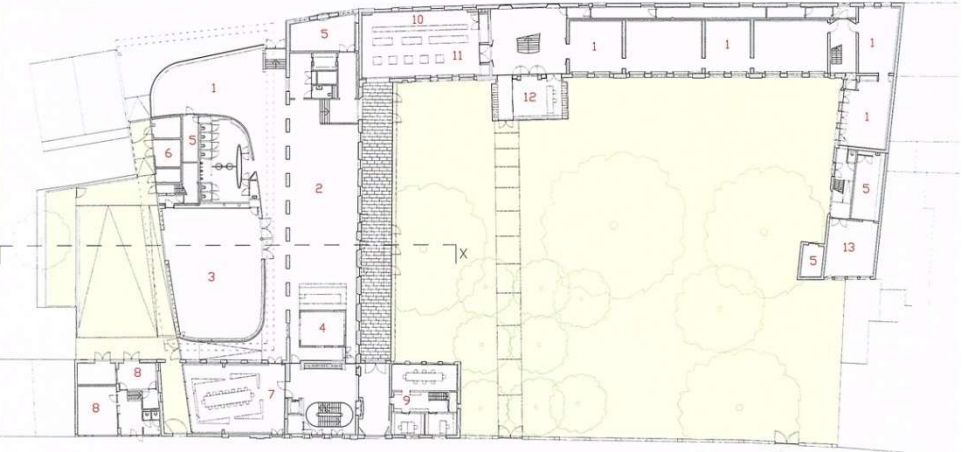

- | | | | |
|--------------------|------------------|--------------------|-------------------|
| 1- SALA ESPOSITIVA | 8- UFFICIO | 1- EXHIBITION ROOM | 8- OFFICE |
| 2- CAFÉ | 9- BIBLIOTECA | 2- CAFÉ | 9- LIBRARY |
| 3- AUDITORIUM | 10- GUARDAROBA | 3- AUDITORIUM | 10- WARDROBE |
| 4- CUCINA | 11- BOOKSHOP | 4- KITCHEN | 11- BOOKSHOP |
| 5- MAGAZZINO | 12- BIGLIETTERIA | 5- STORAGE | 12- TICKET OFFICE |
| 6- VANO TECNICO | 13- LABORATORIO | 6- PLANT ROOM | 13- WORKSHOP |
| 7- SALA RIUNIONI | | 7- MEETING ROOM | |

SEZIONE TRASVERSALE - SCALA 1:400
TRANSVERSAL SECTION - SCALE 1:400

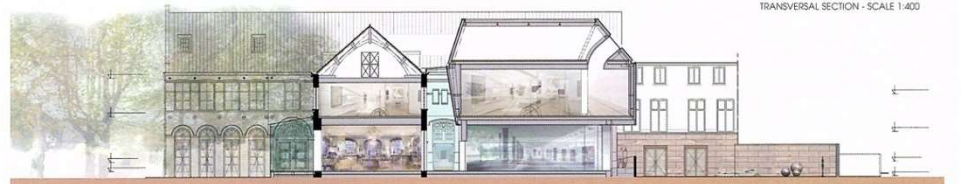




**Natural History Museum of UTAH. Salt Lake City, USA.
Исторический музей**

Architects: Ennead Architects with GSBS Architects



Natural History Museum of UTAH. Salt Lake City, USA. Исторический музей

Architects: Ennead Architects with GSBS Architects

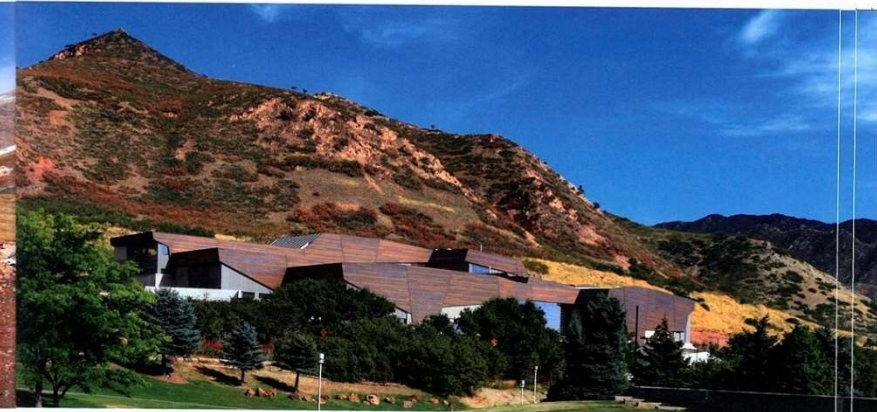
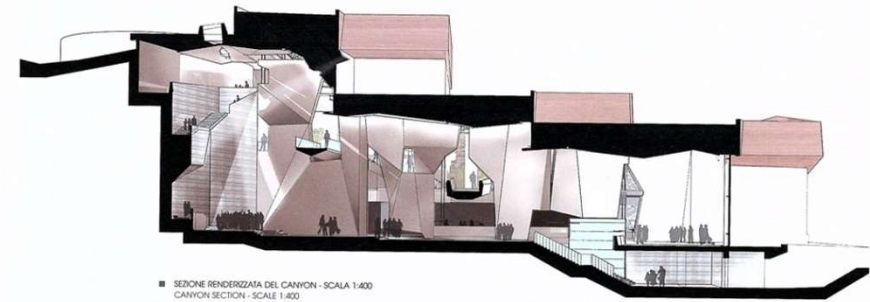
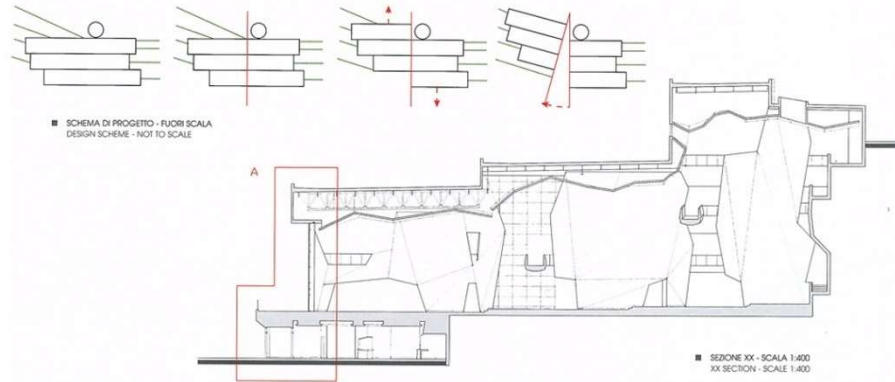


098

099



Natural History Museum of UTAH. Salt Lake City, USA. Исторический музей

Architects: Ennead Architects with GSBS Architects

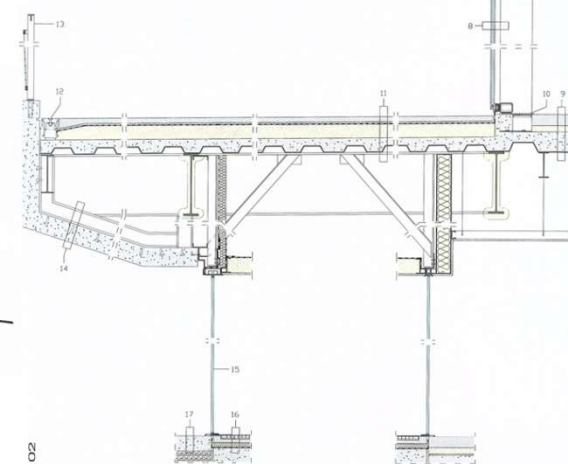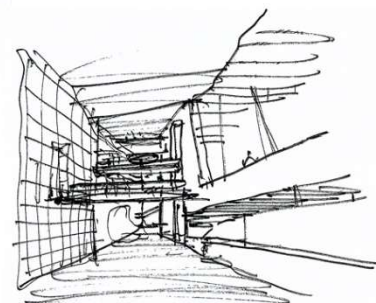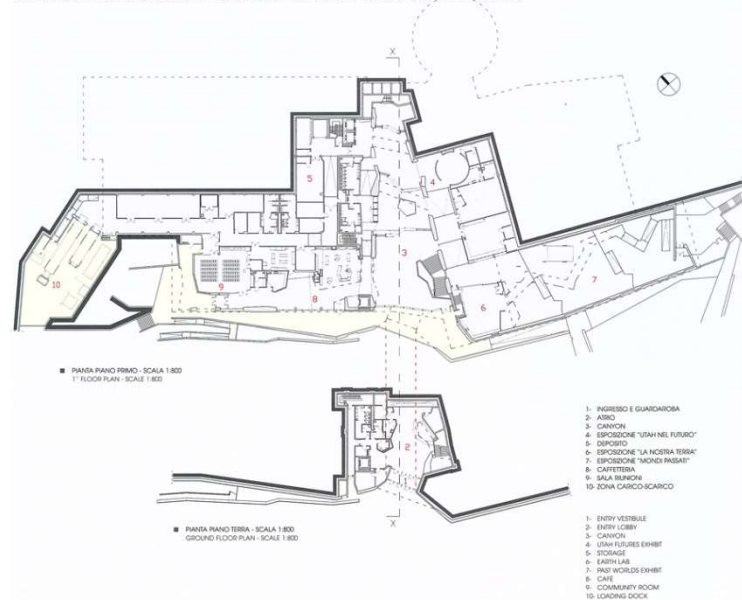






MOCA Museum of Contemporary Art. Cleveland, USA.
Музей современного искусства

Architects: Farshid Moussavi Architecture

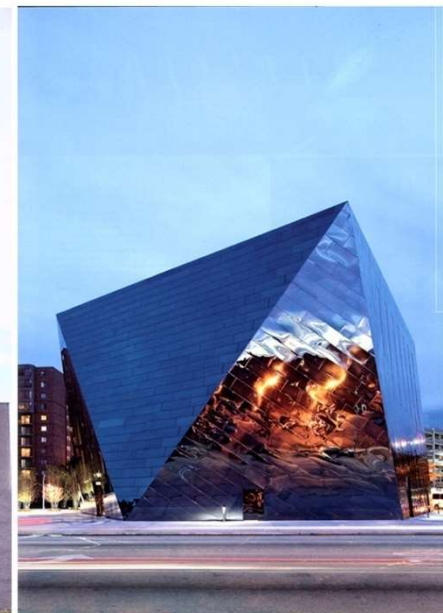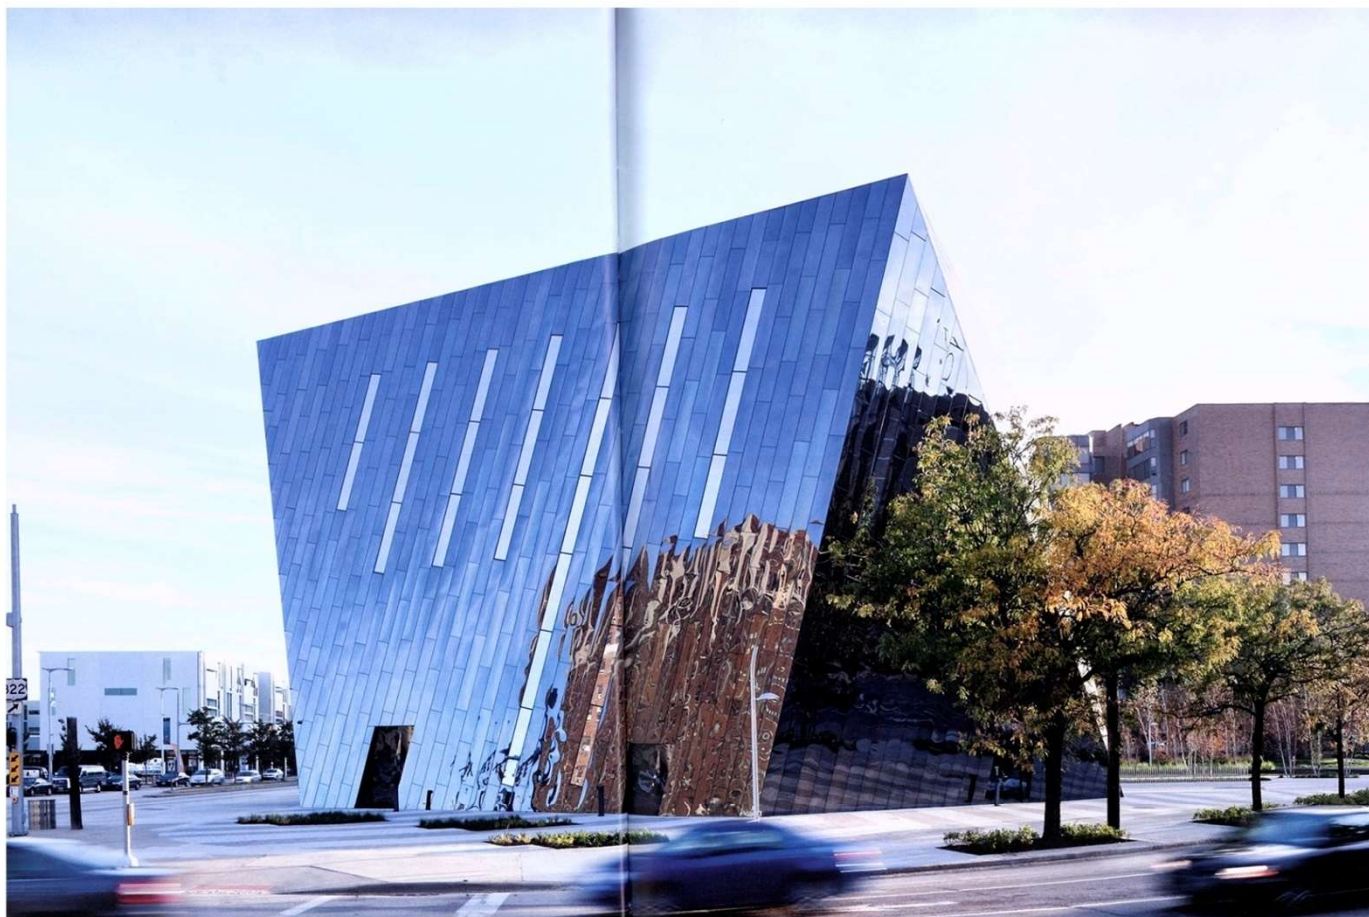

MOCA Museum of Contemporary Art. Cleveland, USA. Музей современного искусства

Architects: Farshid Moussavi Architecture

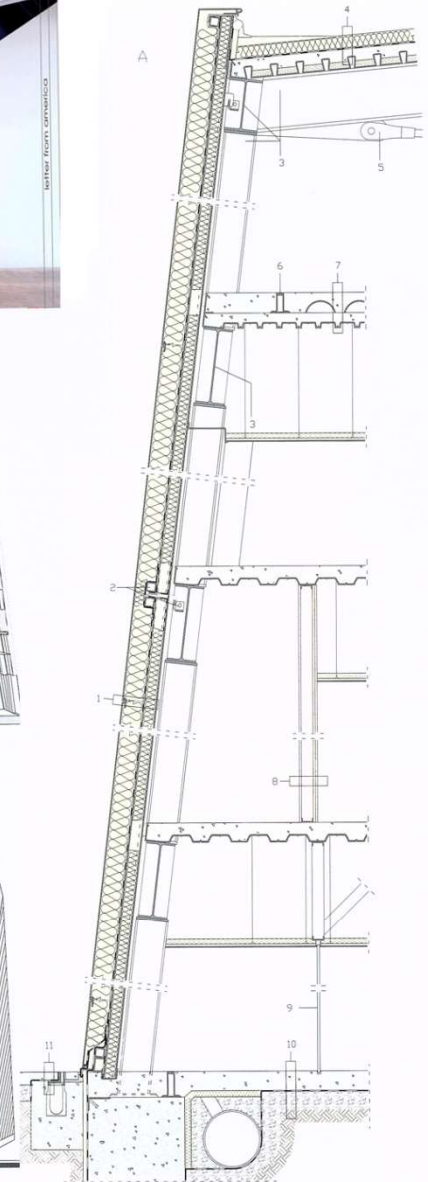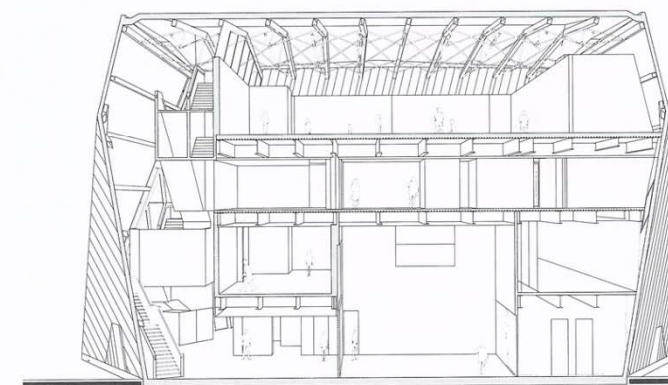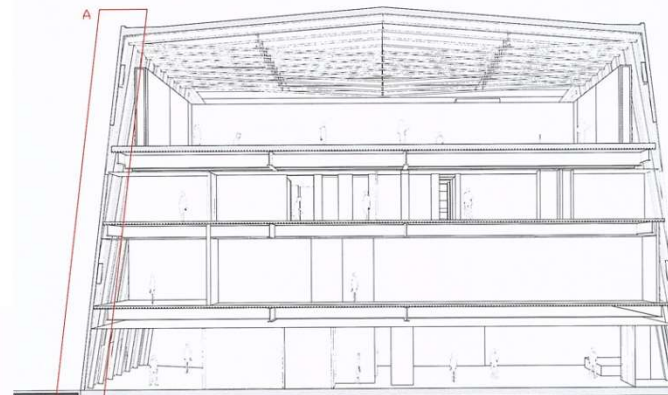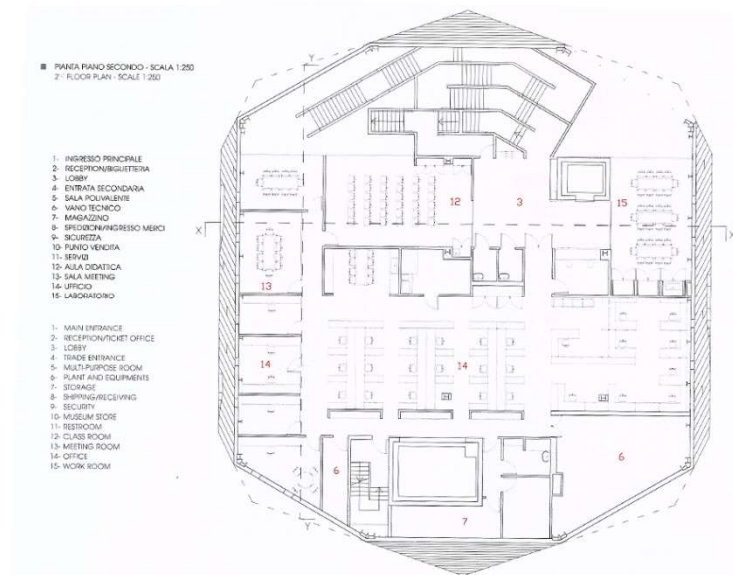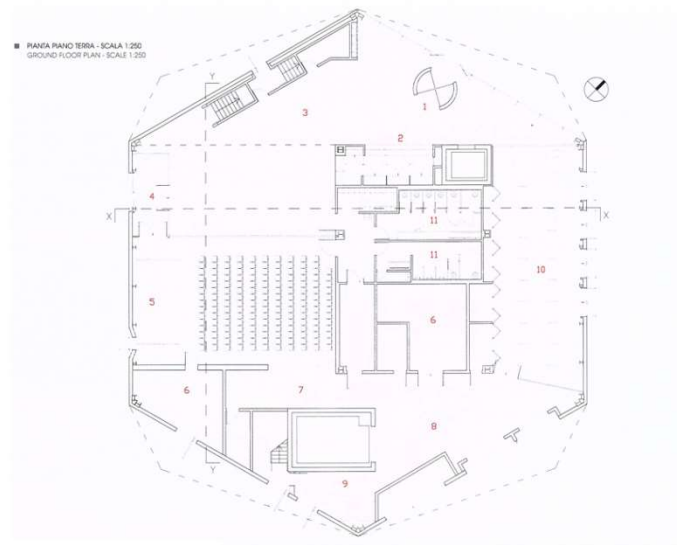




Perot Museum Of Nature and Science. 2013. Dallas, USA.
Музей природы и исследований

Architects: MORPHOSIS



Perot Museum Of Nature and Science. 2013. Dallas, USA.
Музей природы и исследований

Architects: MORPHOSIS

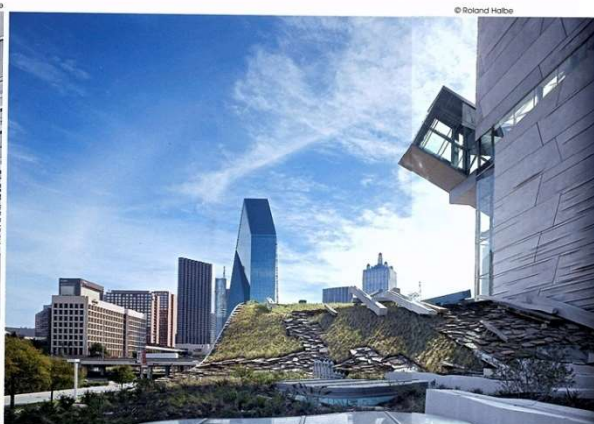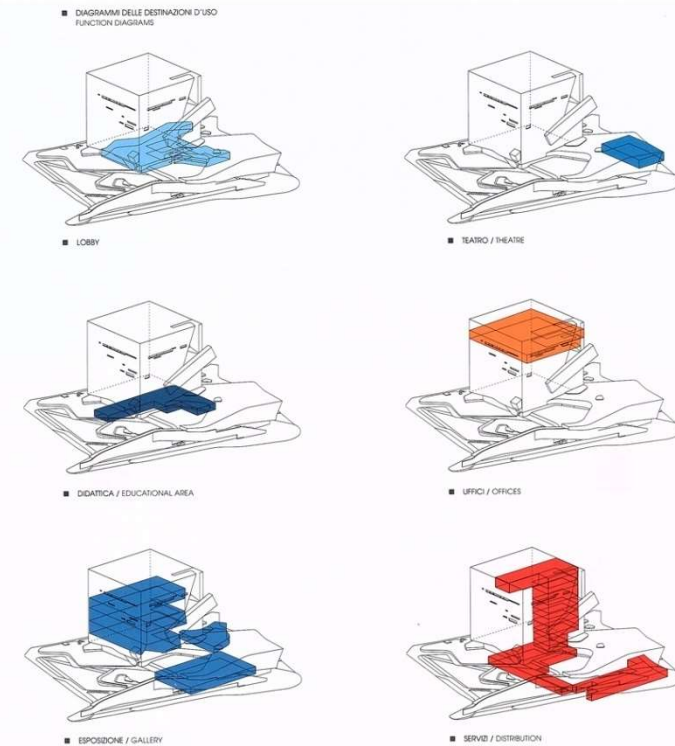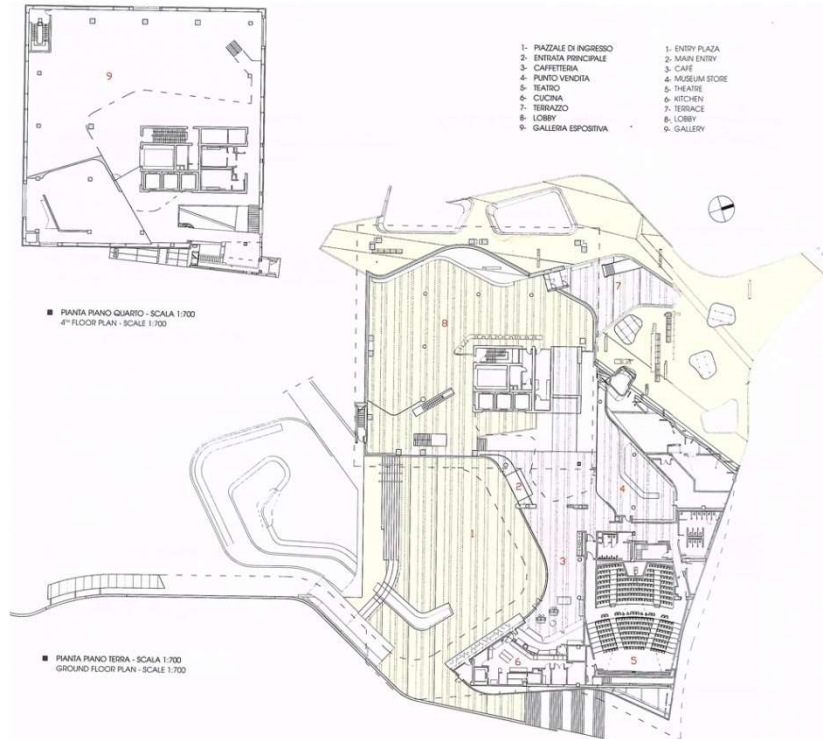

Perot Museum Of Nature and Science. 2013. Dallas, USA.
Музей природы и исследований

Architects: MORPHOSIS



© Roland Halbe




© Roland Halbe




© Roland Halbe



© Roland Halbe

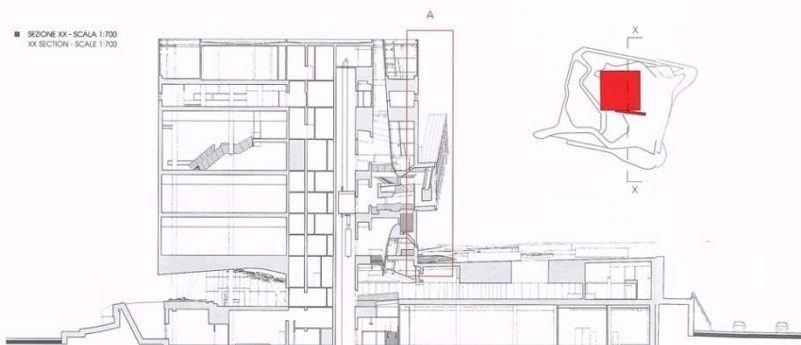

© Roland Halbe

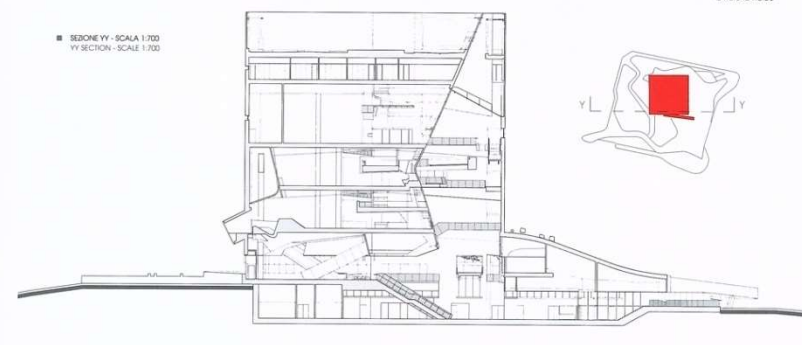

© Roland Halbe



Perot Museum Of Nature and Science. 2013. Dallas, USA.
Музей природы и исследований

Architects: MORPHOSIS



Collector's House. 2011. Bolzano, Italy.
Дом-музей коллекций

Architects: Walter Angonese E Andrea Marastoni




Collector's House. 2011. Bolzano, Italy. Дом-музей коллекций


Architects: Walter Angonese E Andrea Marastoni

■ PIANTE PIANO TERRA - SCALA 1:400
GROUND FLOOR PLAN - SCALE 1:400




- | | |
|----------------------|--------------------|
| 1- ENTRATA | 1- ENTRANCE |
| 2- SPAZIO ESPOSITIVO | 2- EXHIBITION AREA |
| 3- GARAGE | 3- GARAGE |
| 4- MAGAZZINO | 4- STORAGE |
| 5- VANO TECNICO | 5- PLANT ROOM |
| 6- BIBLIOTECA | 6- LIBRARY |

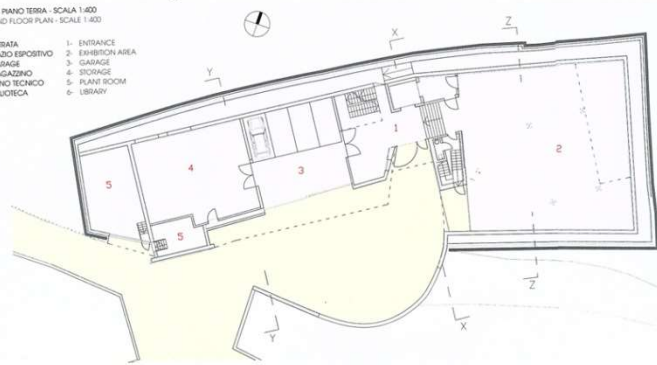

■ PIANTE PIANO PRIMO - SCALA 1:400
1° FLOOR PLAN - SCALE 1:400

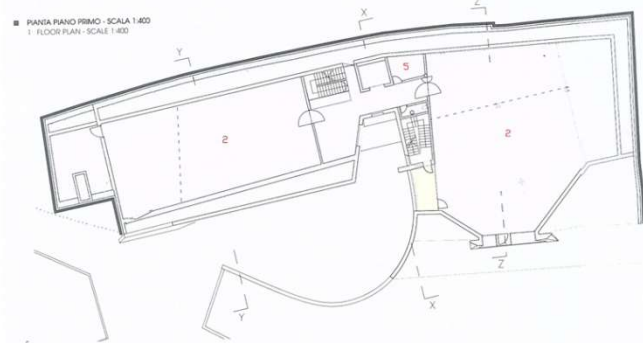

■ PIANTE PIANO SECONDO - SCALA 1:400
2° FLOOR PLAN - SCALE 1:400

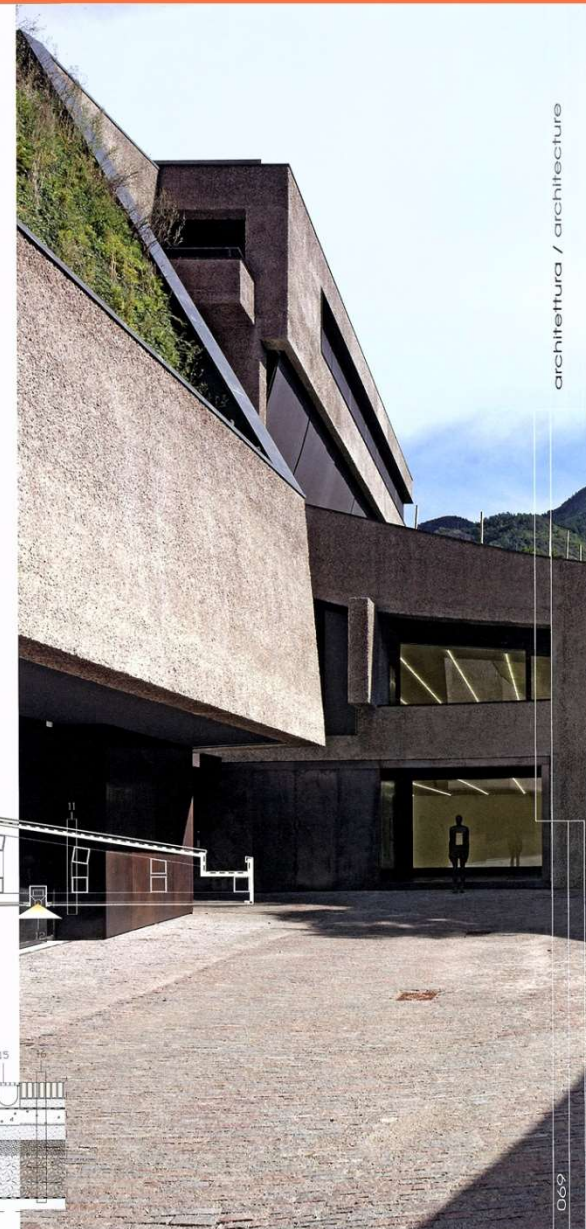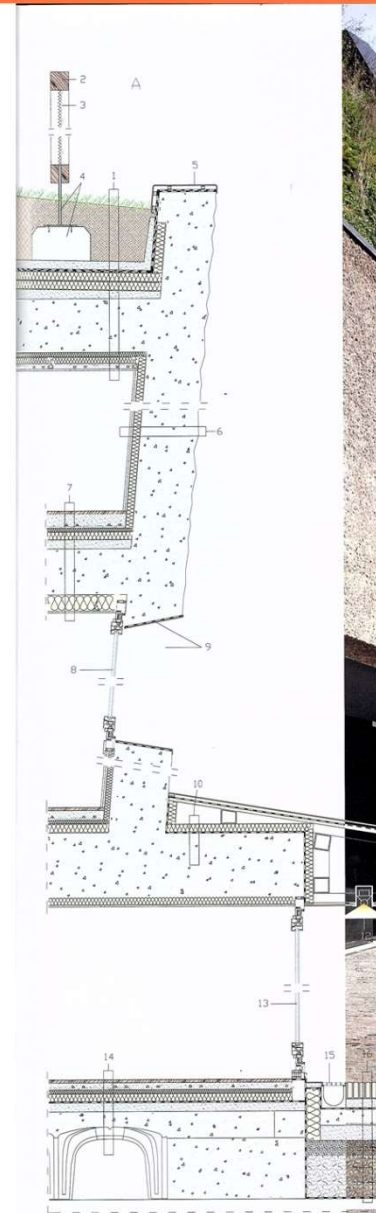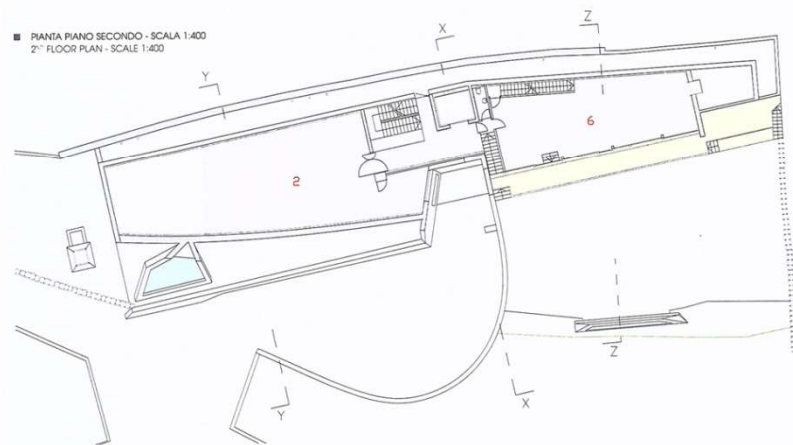

architettura / architecture

Collector's House. 2011. Bolzano, Italy.
Дом-музей коллекций

Architects: Walter Angonese E Andrea Marastoni




**Carriage Museum. Lisbon, Portugal.
Музей искусств**

Architects: Paulo Mendes Da Rocha/Bak Gordon Arquitectos






Carriage Museum. Lisbon, Portugal.
Музей искусств

Architects: Paulo Mendes Da Rocha/Bak Gordon Arquitectos

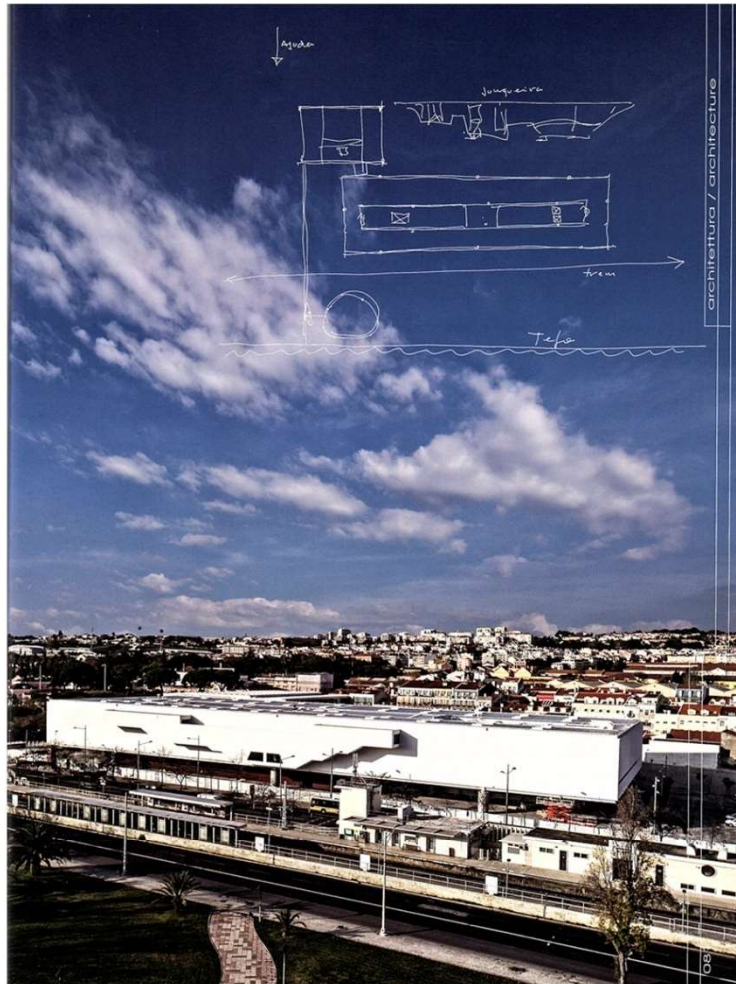






Carriage Museum. Lisbon, Portugal. Музей искусств

Architects: Paulo Mendes Da Rocha/Bak Gordon Arquitectos

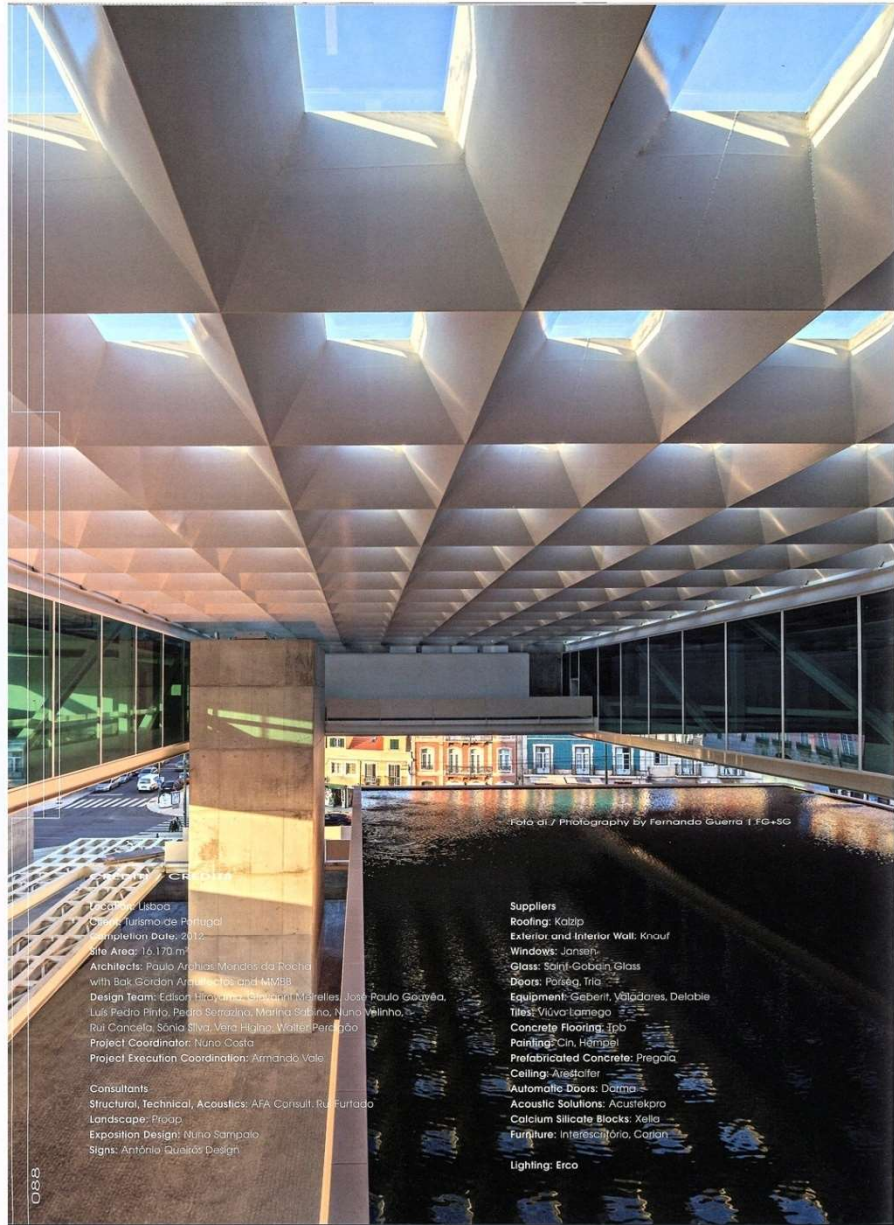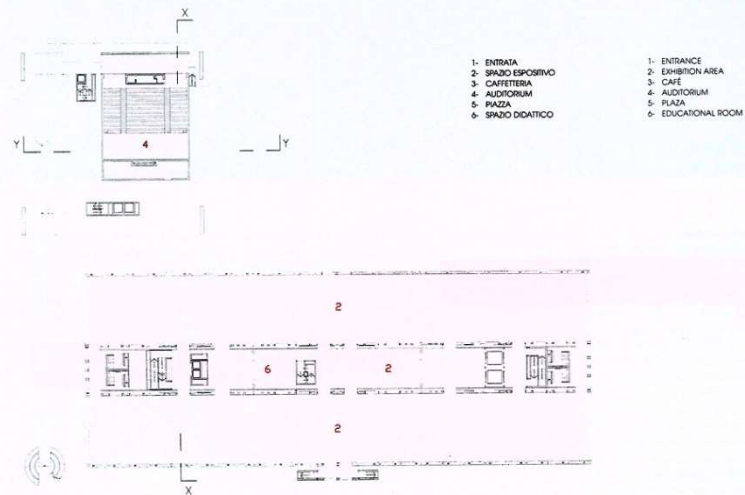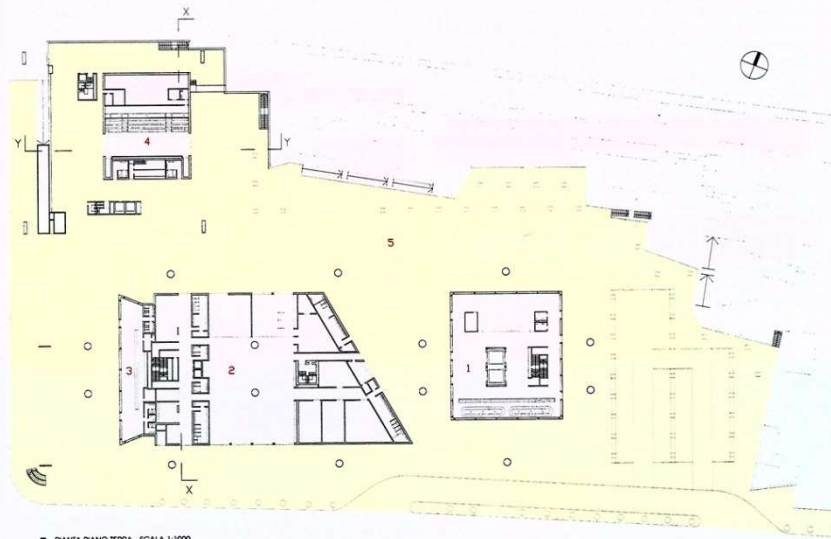



Carriage Museum. Lisbon, Portugal. Музей искусств

Architects: Paulo Mendes Da Rocha/Bak Gordon Arquitectos

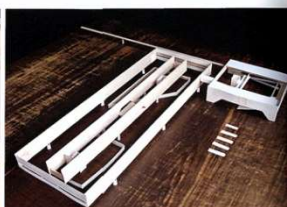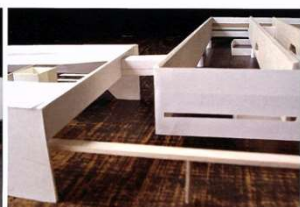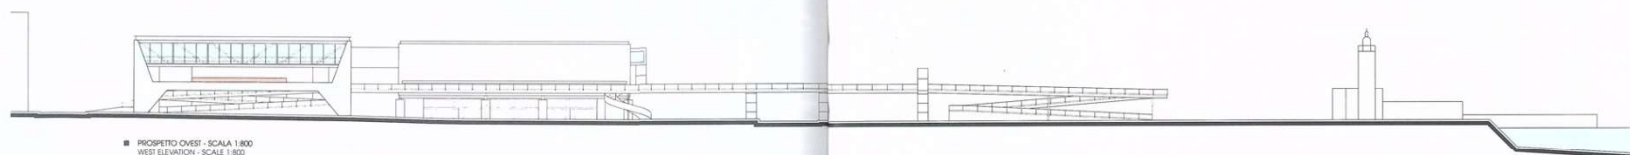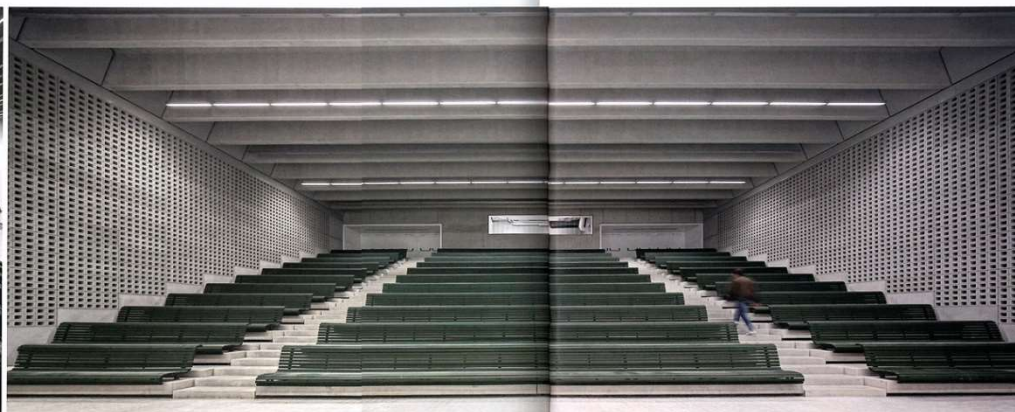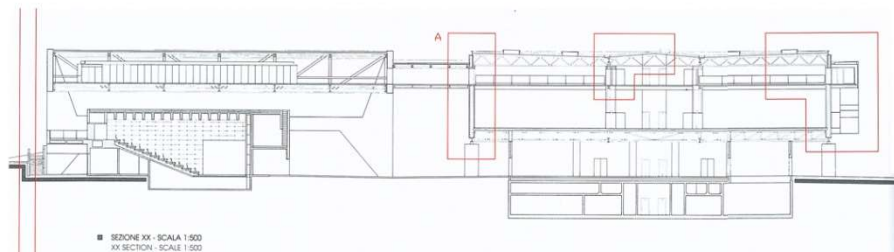

**Carriage Museum. Lisbon, Portugal.
Музей искусств**

Architects: Paulo Mendes Da Rocha/Bak Gordon Arquitectos

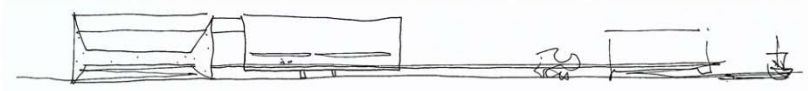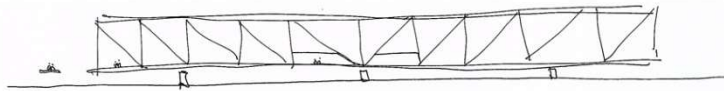




**The Adrien Dubouche National Porcelain Museum. Limoges, France.
Музей искусств, современный в историческом контексте**

Architects: Boris Podrecca Architekten




The Adrien Dubouché National Porcelain Museum. Limoges, France. Музей искусств, современный в историческом контексте

Architects: Boris Podrecca Architekten

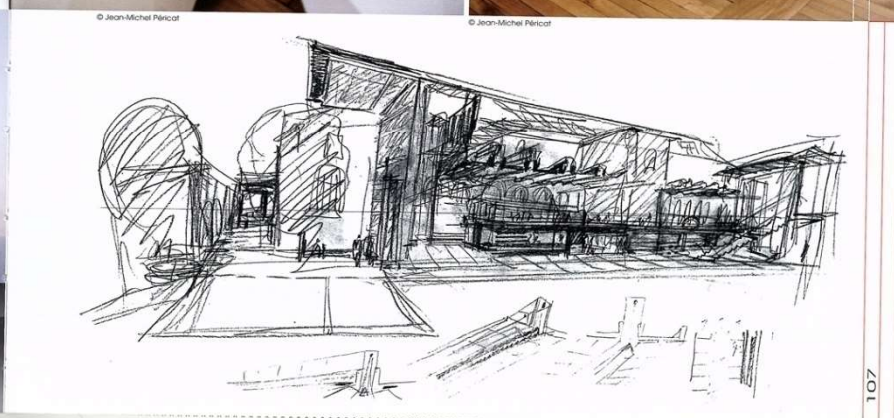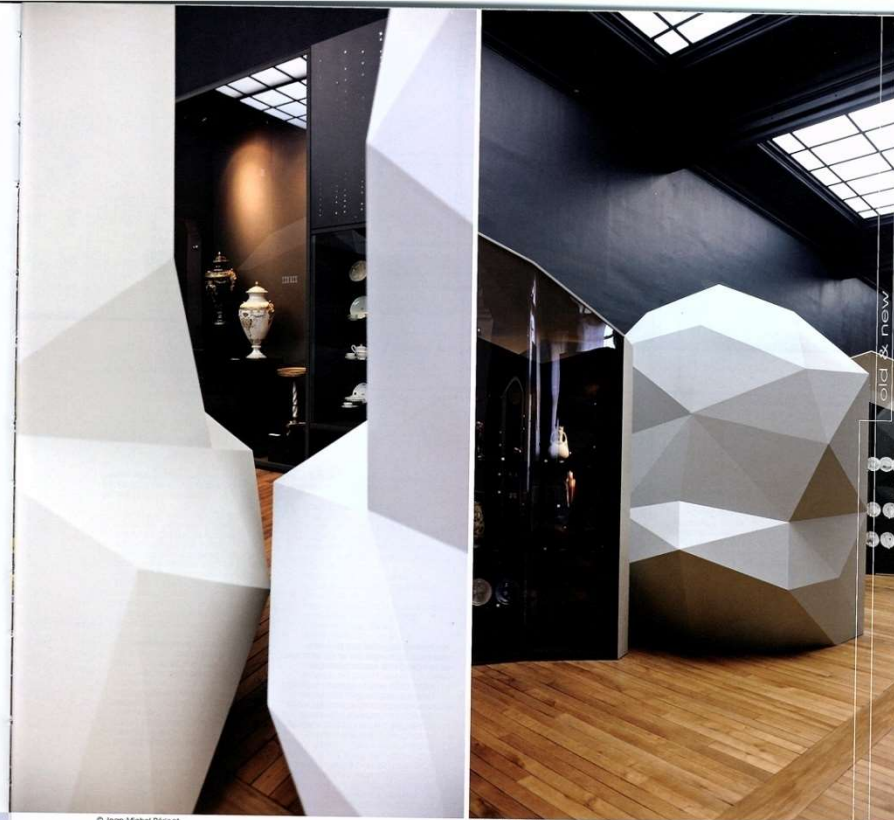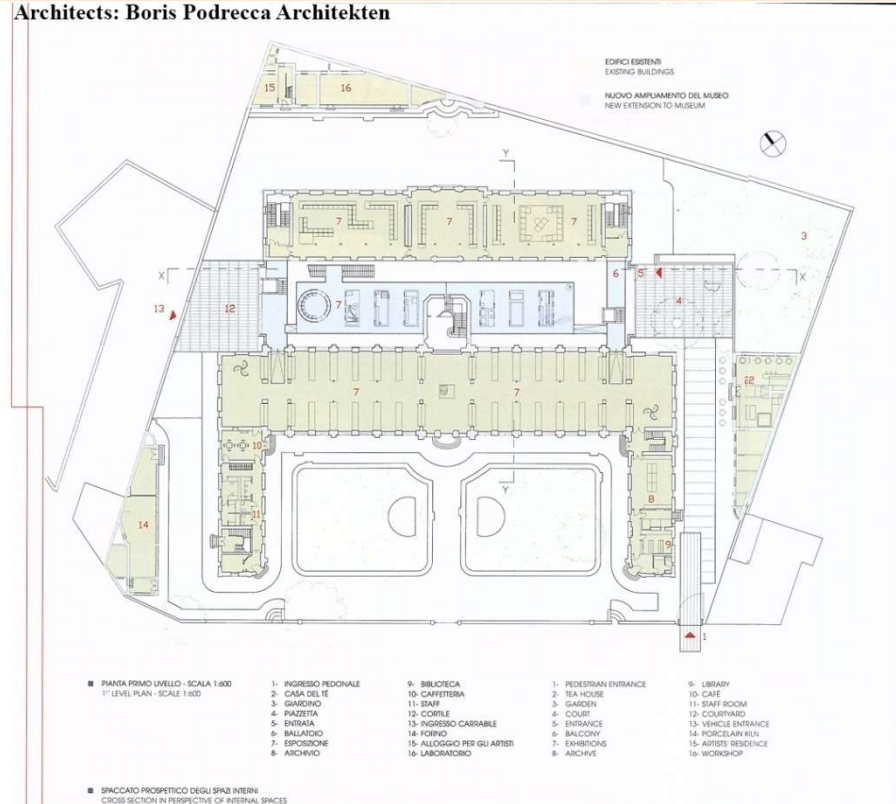

The Adrien Dubouche National Porcelain Museum. Limoges, France. Музей искусств, современный в историческом контексте

Architects: Boris Podrecca Architekten

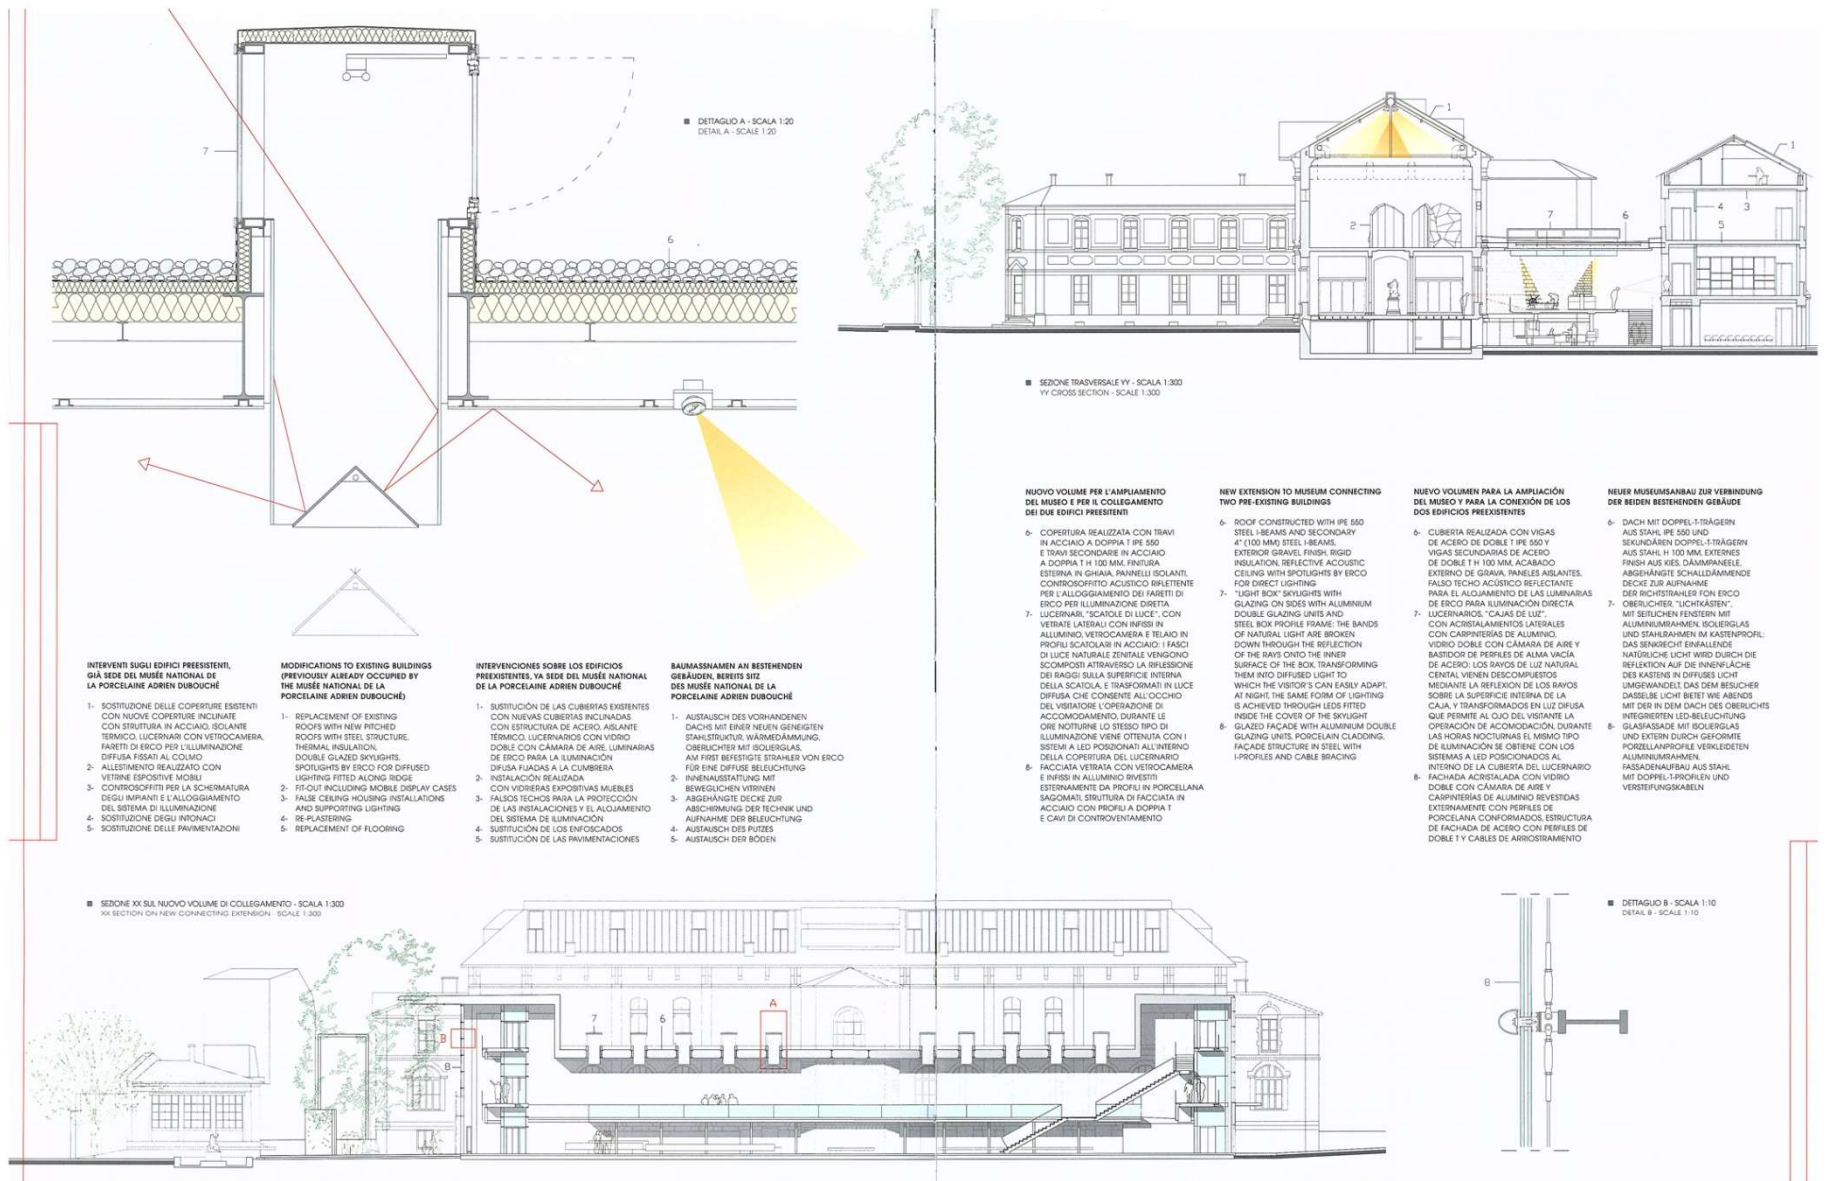


**Triana Ceramic Museum. Seville, Spain.
Музей керамики**

Architects: AF6 Arquitectos




Triana Ceramic Museum. Seville, Spain. Музей керамики

Architects: AF6 Arquitectos

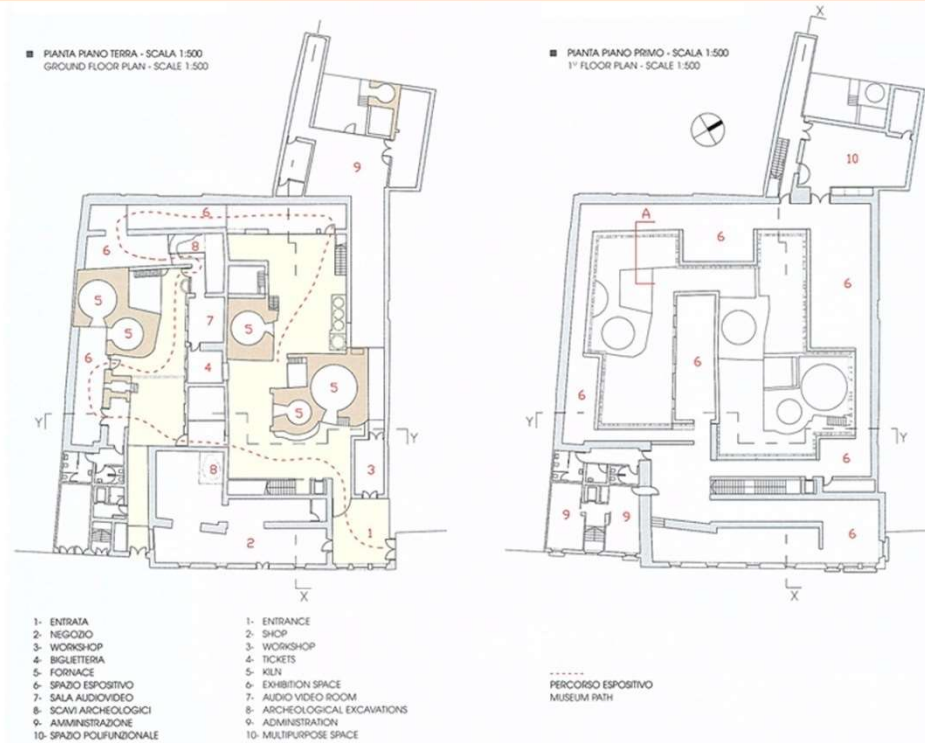

Triana Ceramic Museum. Seville, Spain. Музей керамики

Architects: AF6 Arquitectos

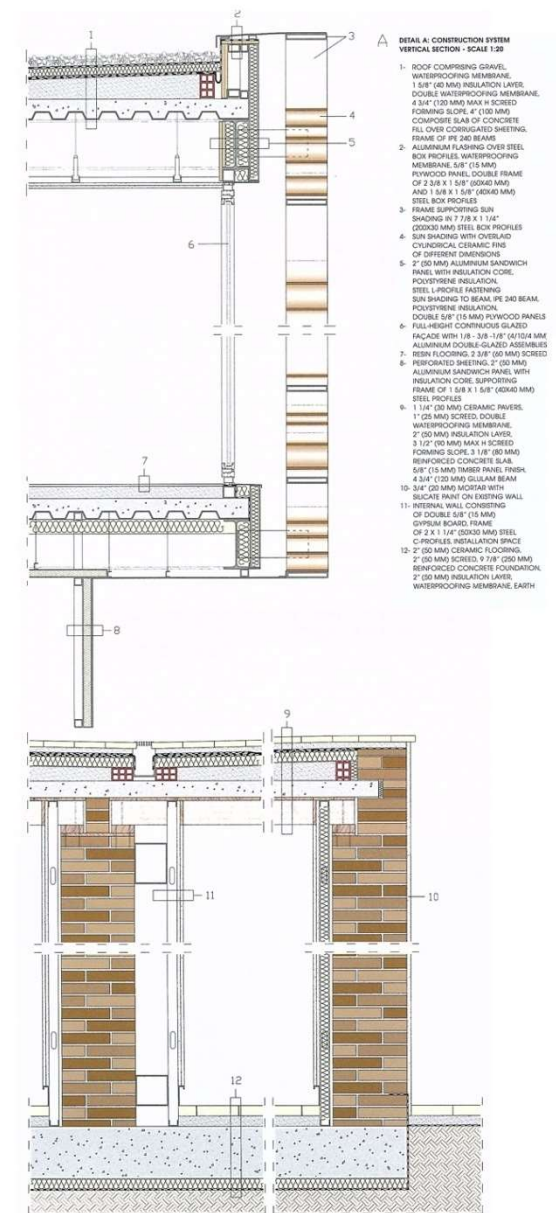


Nanjing Sifang Art Museum. Nanjing, China.
Музей искусств

Architects: Steven Holl Architects




Nanjing Sifang Art Museum. Nanjing, China.
Музей искусств

Architects: Steven Holl Architects

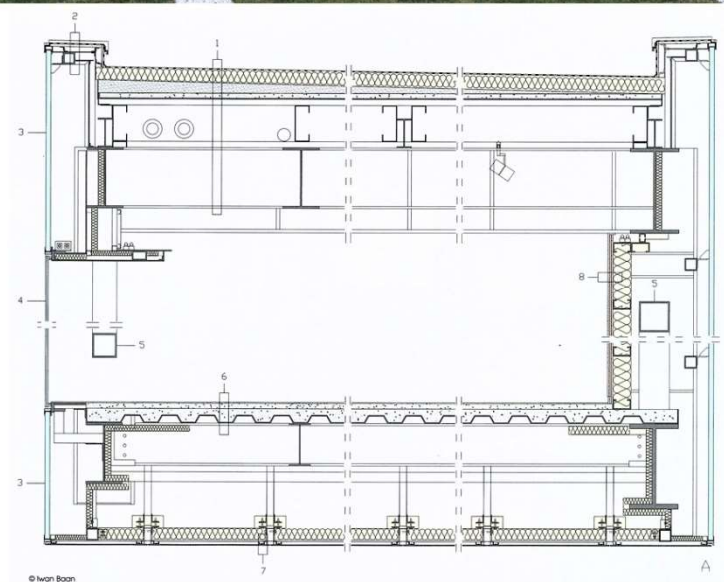

Nanjing Sifang Art Museum. Nanjing, China. Музей искусств

Architects: Steven Holl Architects

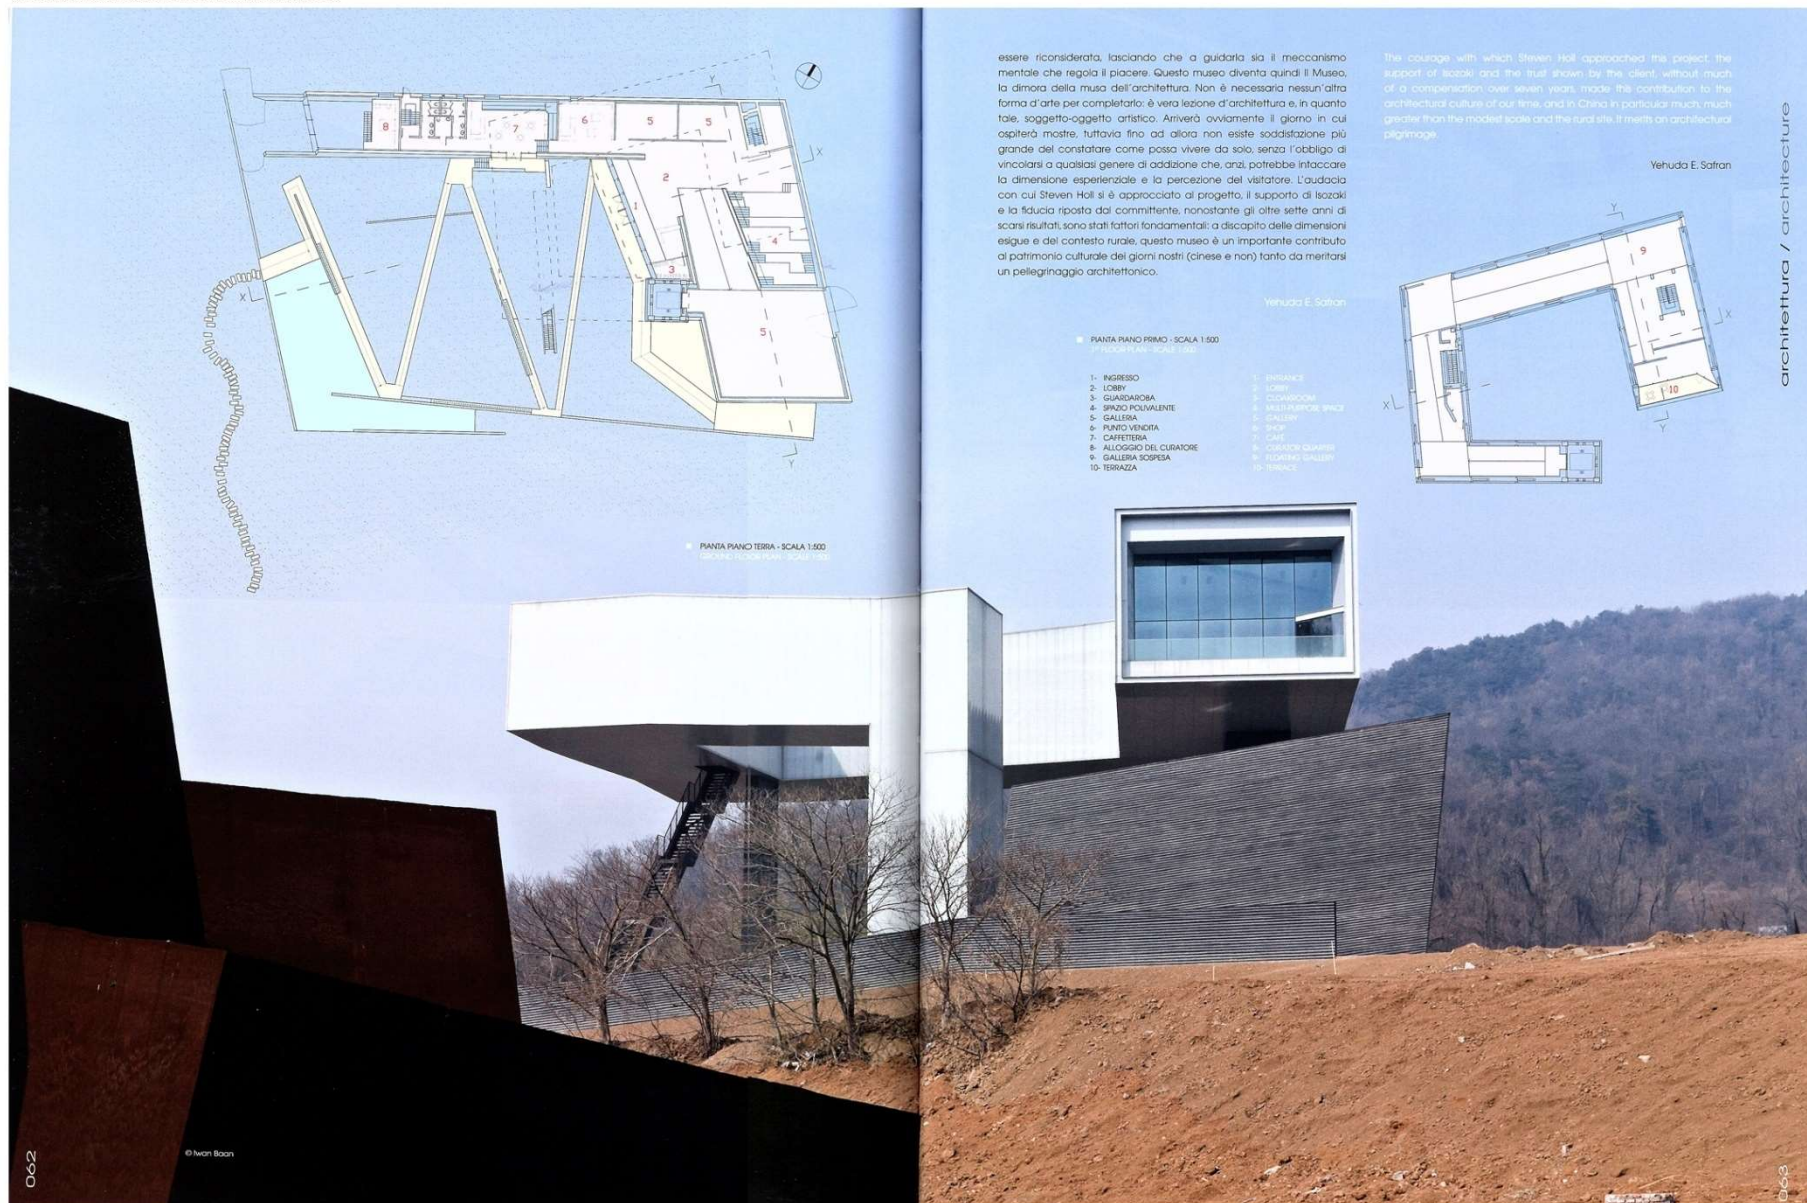


Nanjing Sifang Art Museum. Nanjing, China. Музей искусств


Architects: Steven Holl Architects



© Nanjing Sifang Art Museum

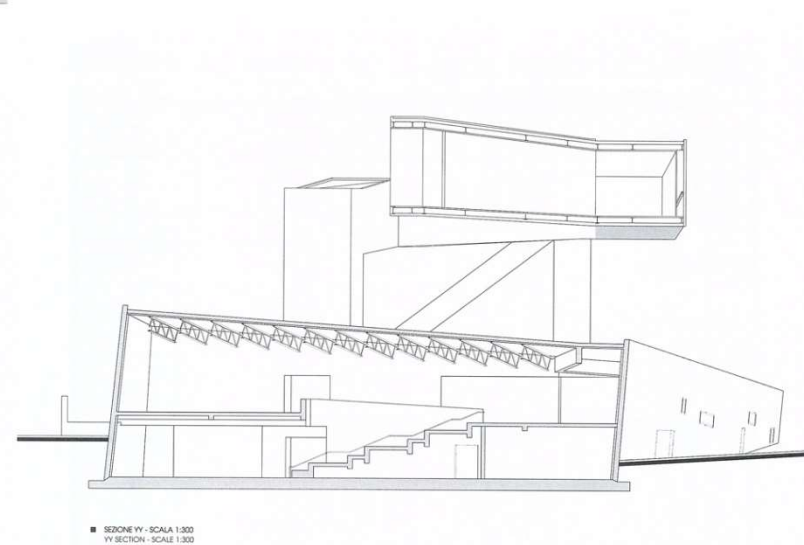

architettura / architecture

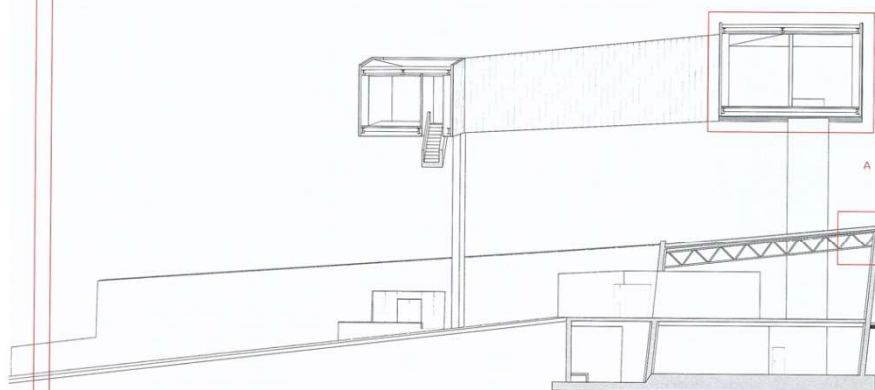



064



065



Science Museum. Trento, Italy.
Музей науки

Architects: RPBW

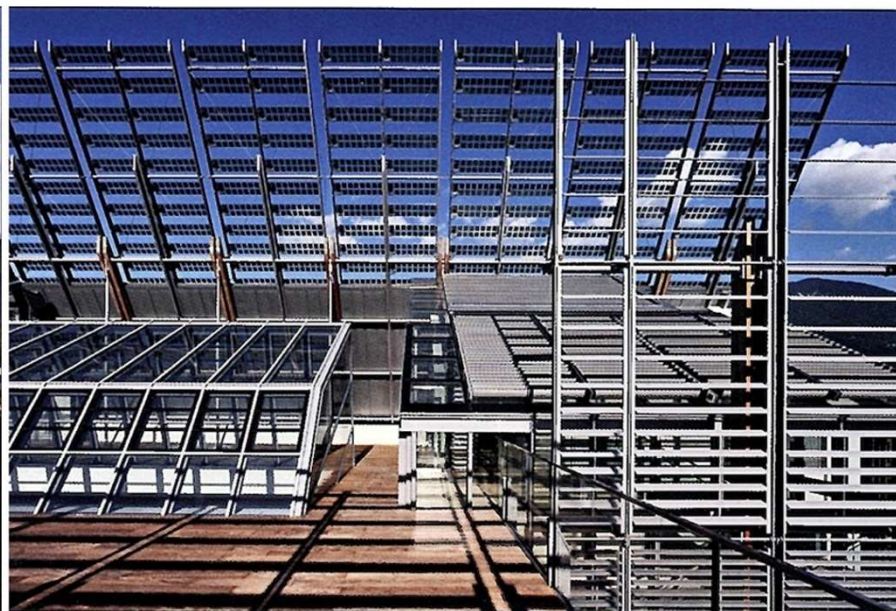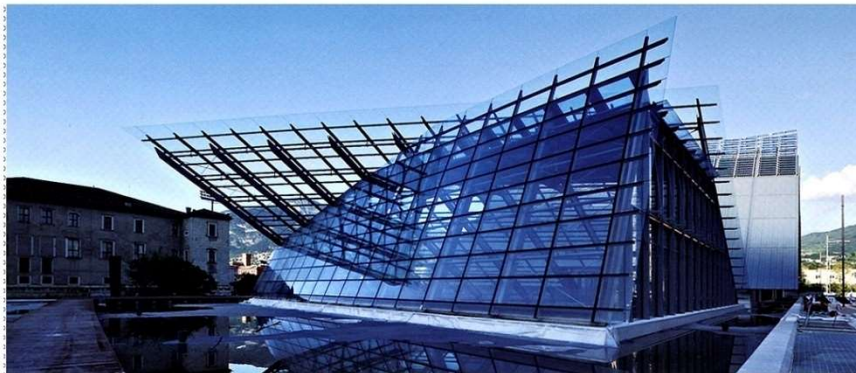



Bombay Art Society/ Mumbai, India.
Арт-музей, современный

Architects: Sanjay Puri Architects

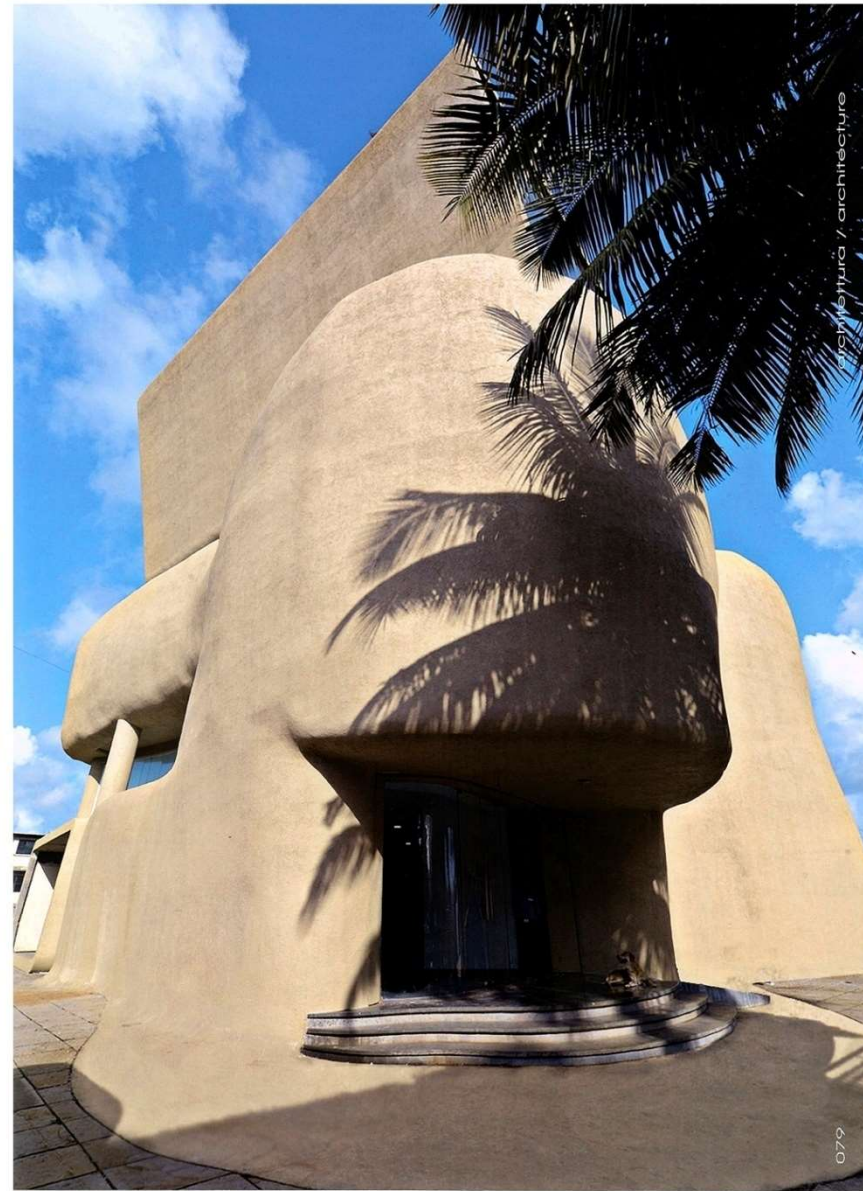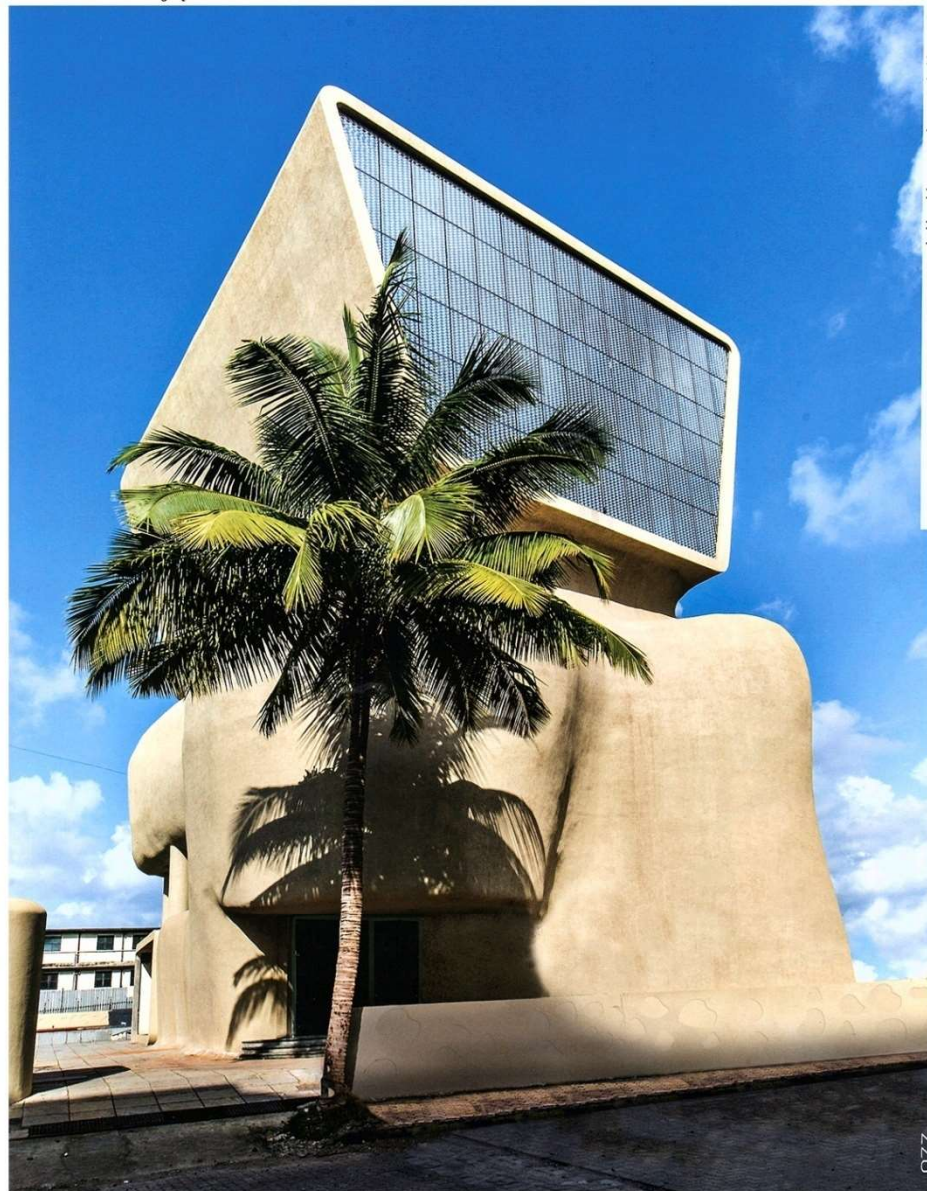


Bombay Art Society/ Mumbai, India.
Арт-музей, современный

Architects: Sanjay Puri Architects

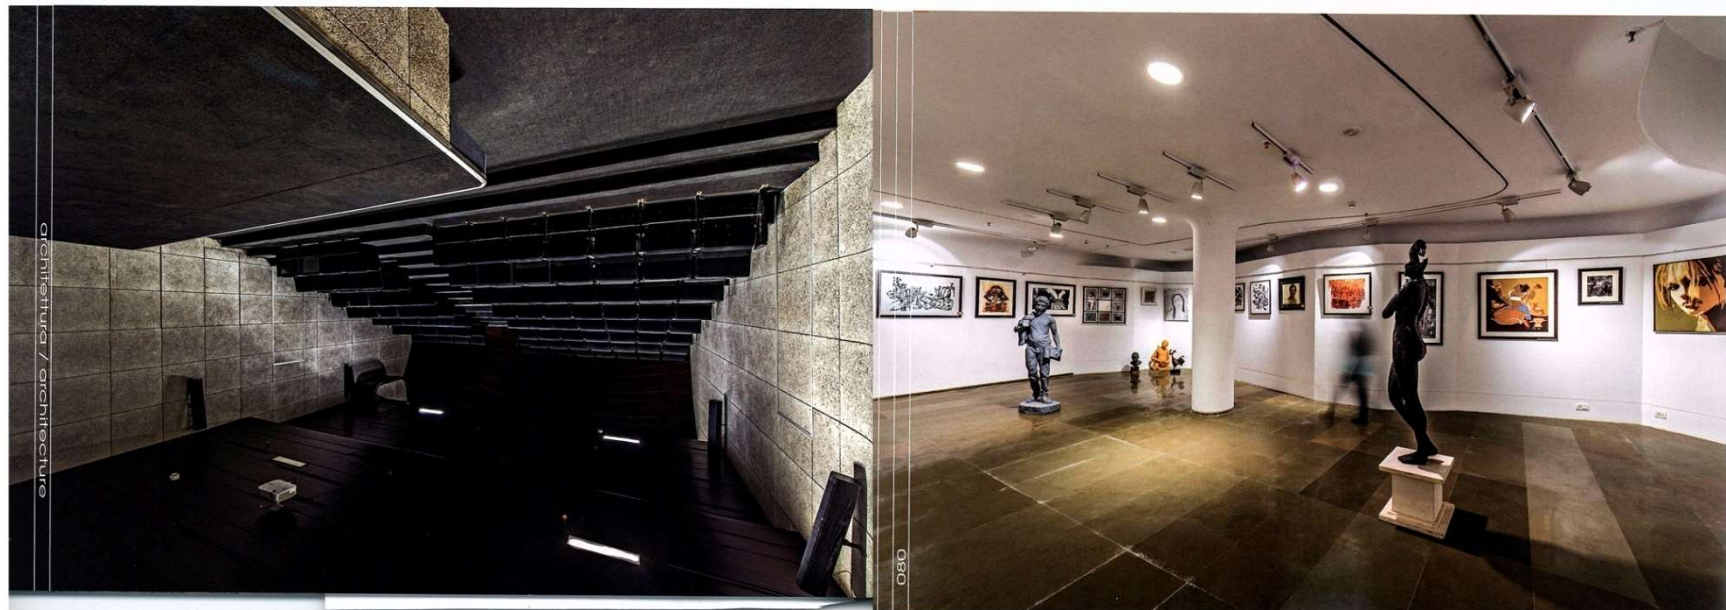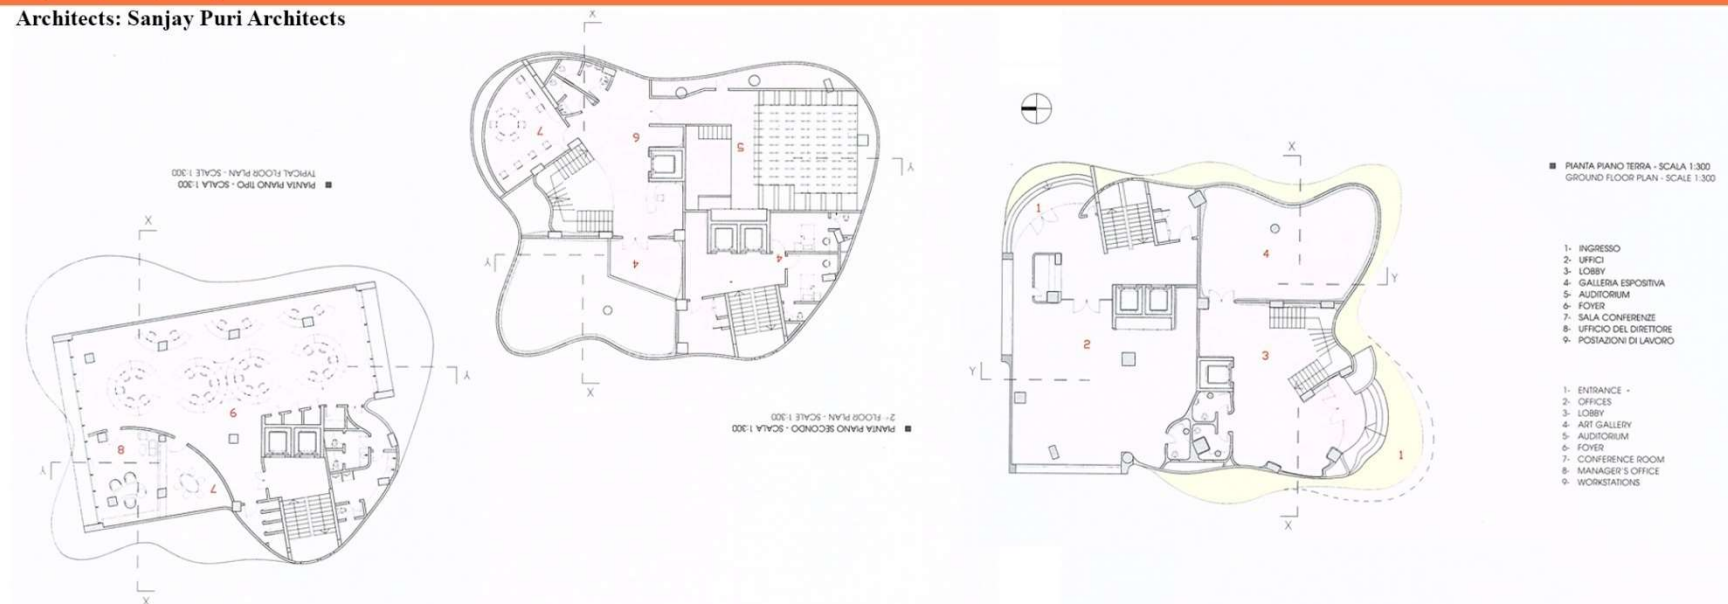


Bombay Art Society/ Mumbai, India.
Арт-музей, современный

Architects: Sanjay Puri Architects

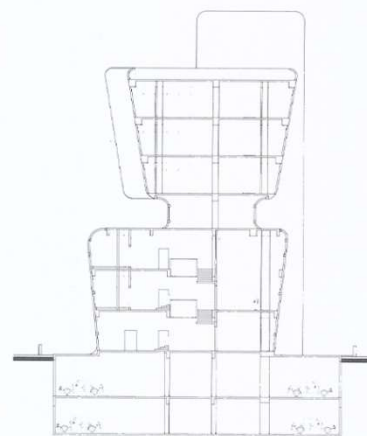

■ SEZIONE XX - SCALA 1:400
XX SECTION - SCALE 1:400

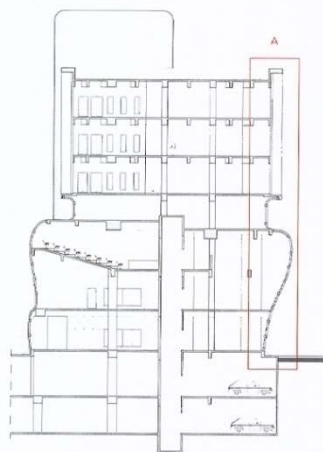


■ SEZIONE YY - SCALA 1:400
YY SECTION - SCALE 1:400







Musee Des Confluences. Lyon, France.
Музей технологии и этнологии, на набережной

Architects: Coop Himmelb(L)AU

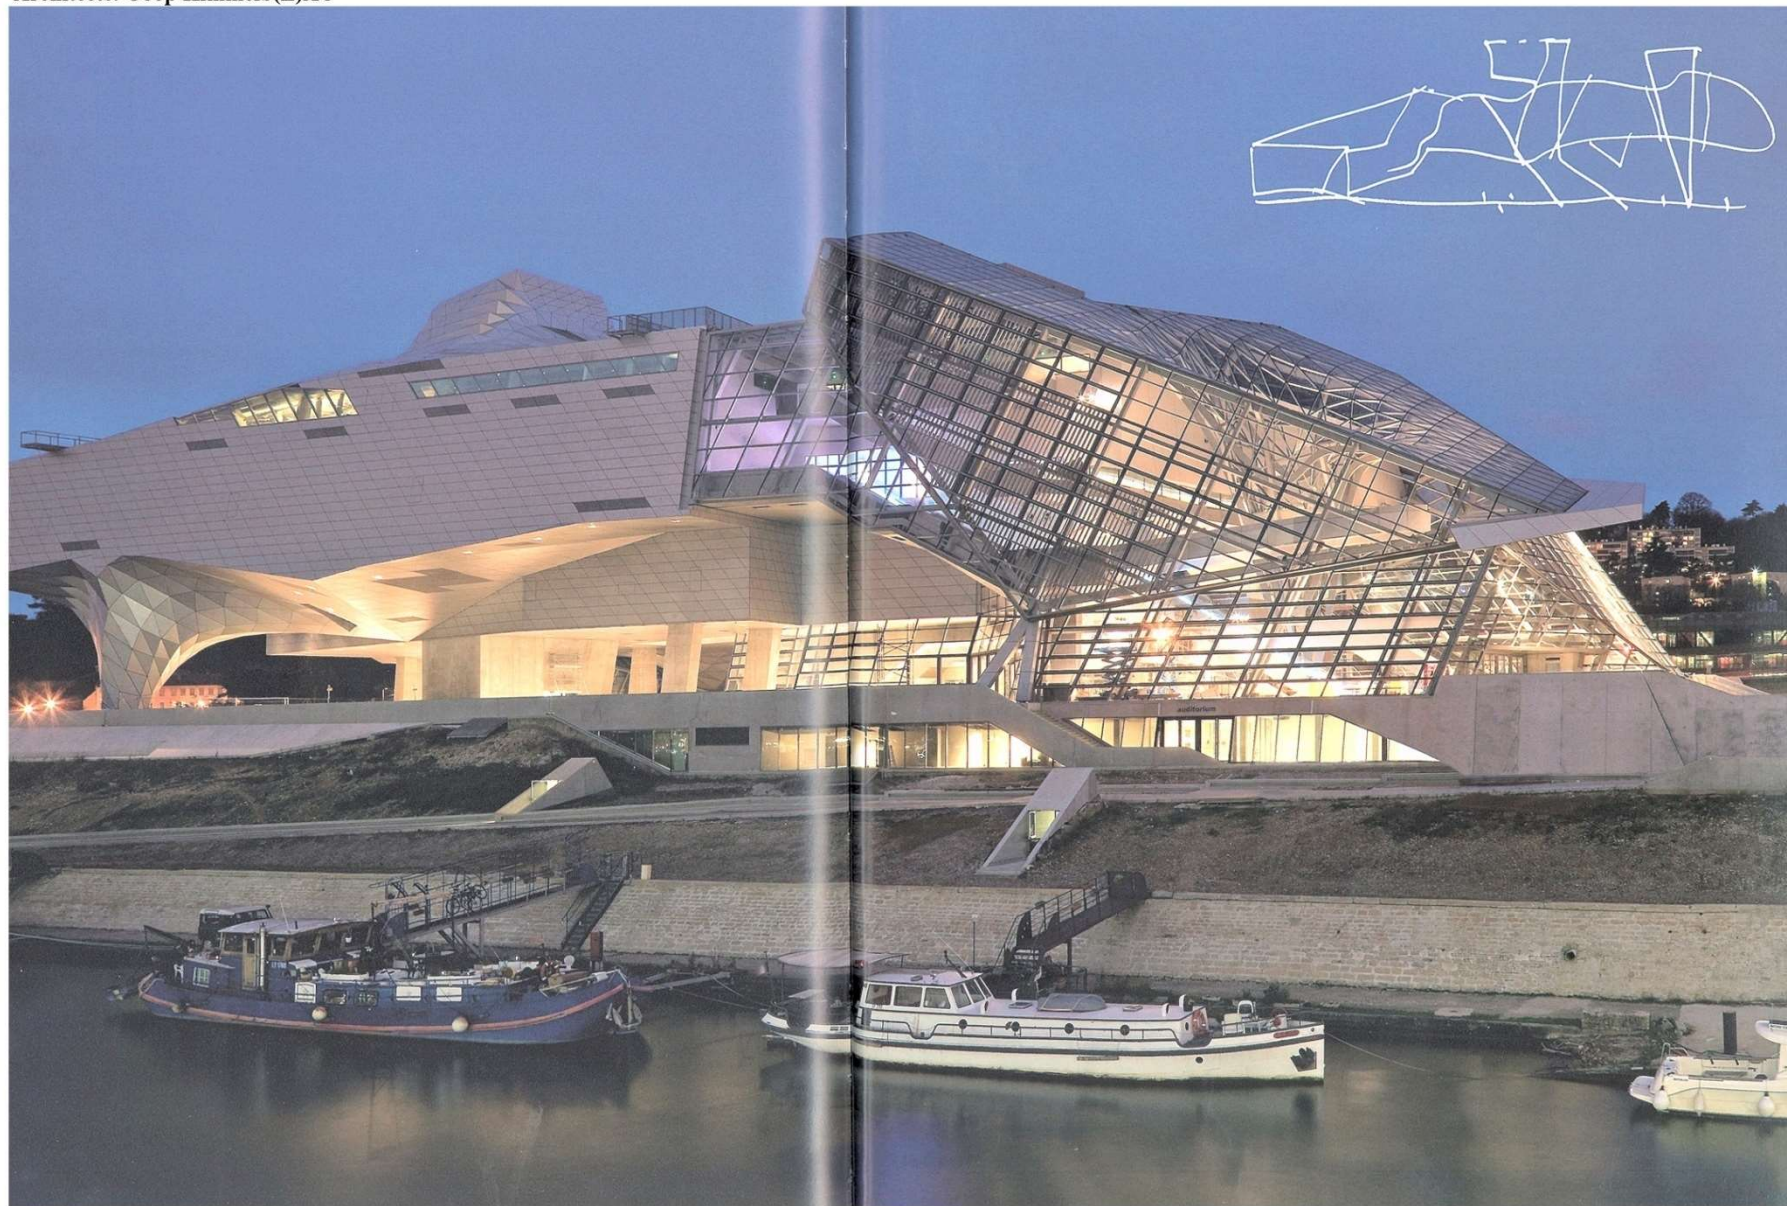



Musee Des Confluences. Lyon, France.
Музей технологии и этнологии, на набережной

Architects: Coop Himmelb(L)AU

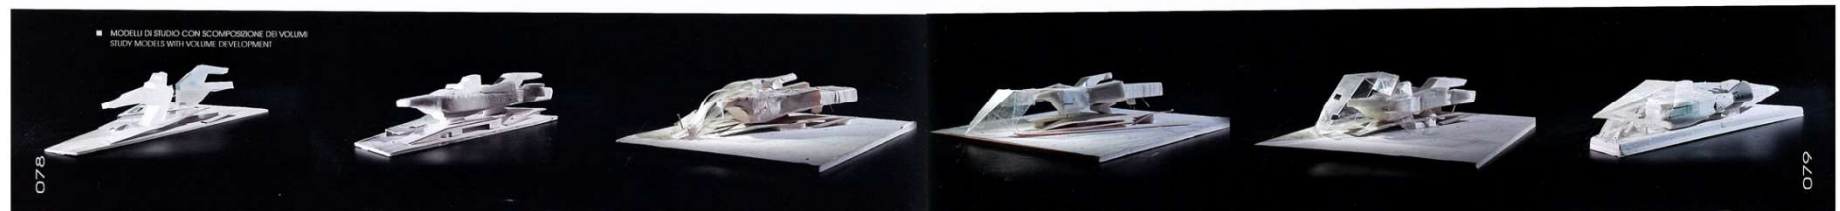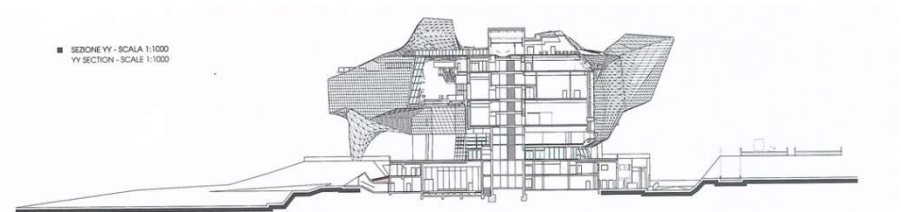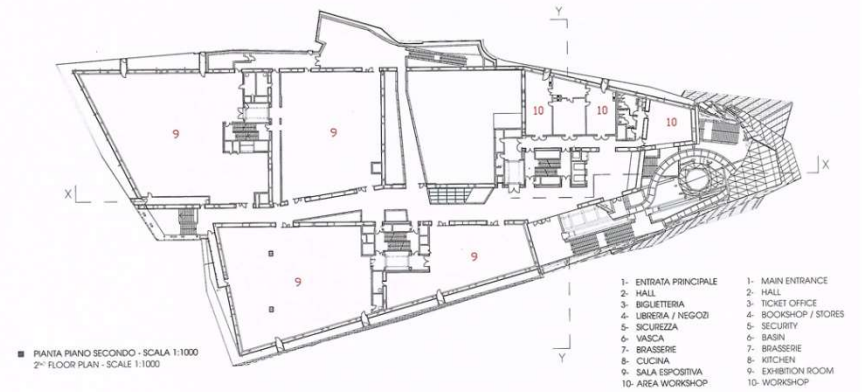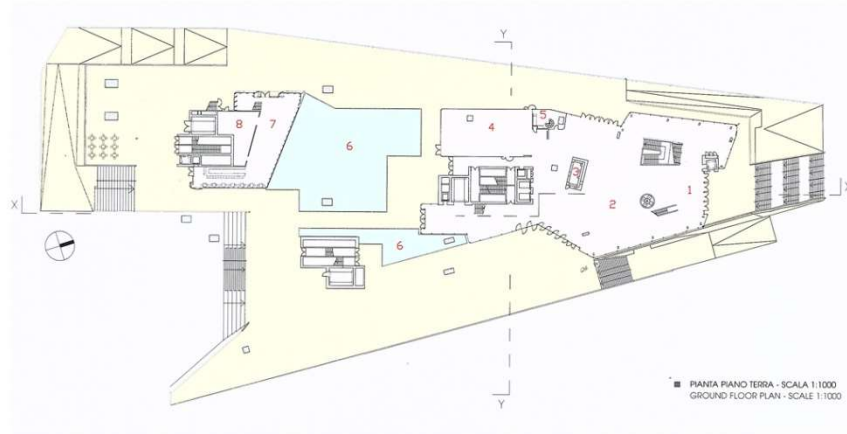

Musee Des Confluences. Lyon, France.
Музей технологии и этнологии, на набережной

Architects: Coop Himmelb(l)AU

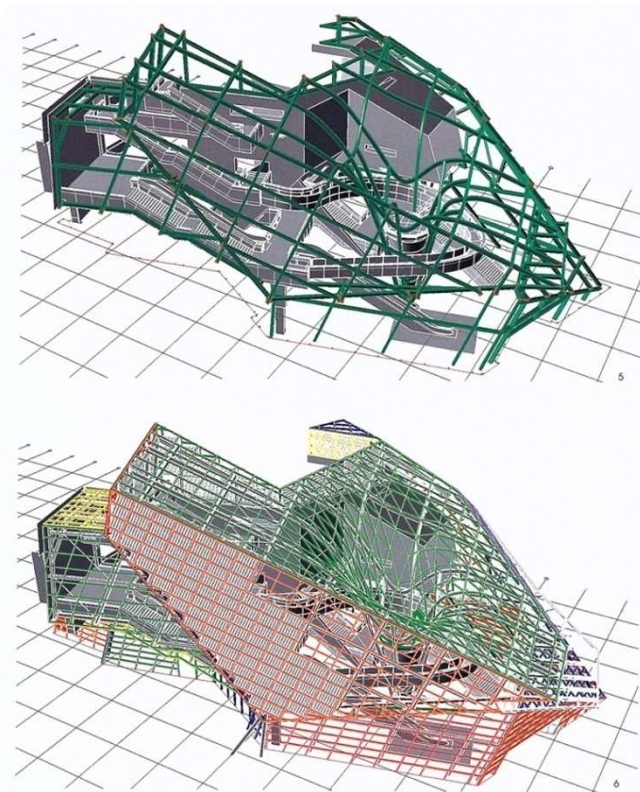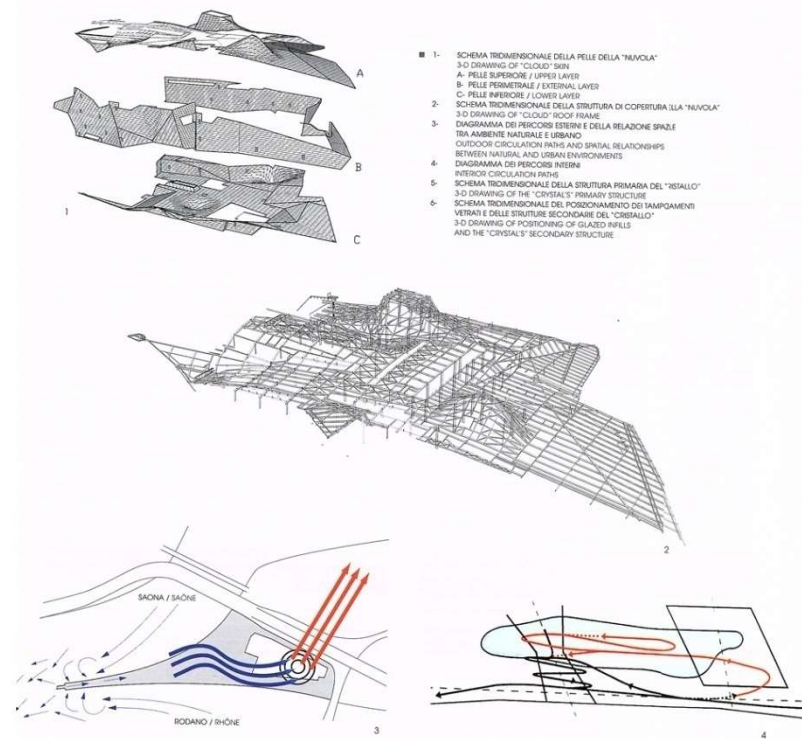



Musee Des Confluences. Lyon, France.
Музей технологии и этнологии, на набережной

Architects: Coop Himmelb(l)AU





Musee Des Confluences. Lyon, France.
Музей технологии и этнологии, на набережной

Architects: Coop Himmelb(L)AU



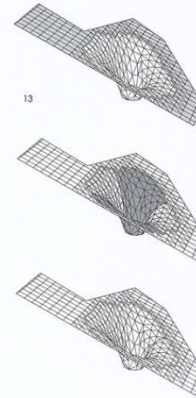
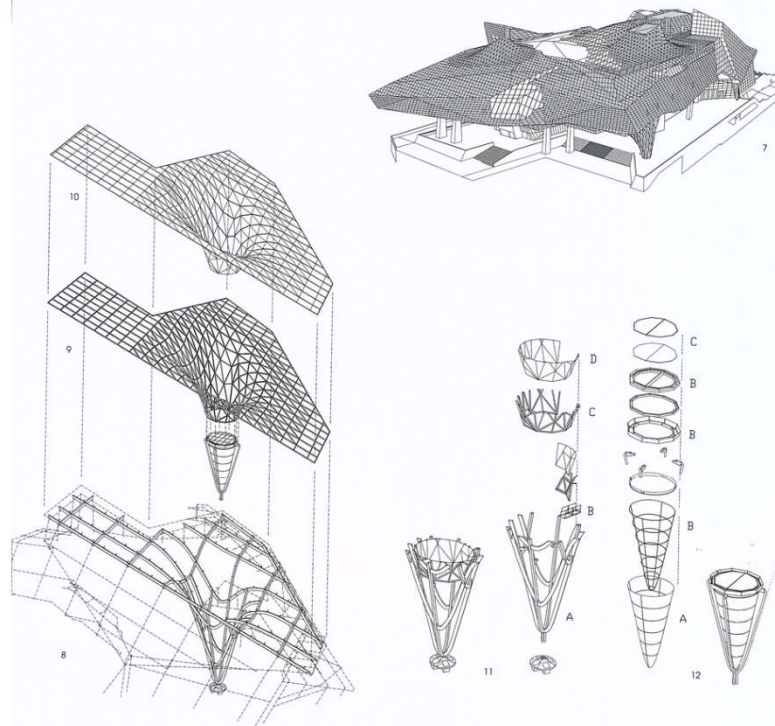


- 7. VISTA PROSPETTICA DA SUD / PERSPECTIVE VIEW FROM SOUTH
- 8/13. "POZZO DI GRAVITA' / GRAVITY WELL"
- B. CARPENTERIA PRIMARIA / PRIMARY METAL STRUCTURE
- C. CARPENTERIA SECONDARIA / SECONDARY METAL STRUCTURE
- 10. TAMPONAMENTI VETRI / GLAZED INFILLS
- 11. PARTE BASA DEL "POZZO DI GRAVITA'": CONO ESTERNO
LOWER PART OF "GRAVITY WELL": OUTER CONE
- A. STRUTTURA PRIMARIA / PRIMARY STRUCTURE
- B. PASSERELLA / WALKWAY
- C. STRUTTURA SECONDARIA / SECONDARY STRUCTURE
- D. VETRO / GLAZING
- 12. PARTE BASA DEL "POZZO DI GRAVITA'": CONO INTERNO
LOWER PART OF "GRAVITY WELL": INNER CONE
- A. VETRO / GLAZING
- B. STRUTTURA METALLICA / METAL STRUCTURE
- C. VETRO / GLAZING
- 13. DIAGRAMMI DI STUDIO DELLA RELAZIONE TRA GEOMETRIA E STRUTTURA
PRELIMINARY DIAGRAMS OF HOW GEOMETRY RELATES TO STRUCTURE
- 14. VISTA PROSPETTICA DEL DETAGLIO DELL'INVOLUCRO
PERSPECTIVE VIEW OF ENVELOPE DETAIL
- 15. ESPLOSO PROSPETTICO DEL DETAGLIO DELL'INVOLUCRO
EXPLODED PERSPECTIVE DRAWING OF ENVELOPE DETAIL
- A. STRUTTURA CON TRAVI / STRUCTURE WITH BEAMS
- B. ISOLAMENTO TERMICO E ACUSTICO, BARRIERA AL VAPORE
THERMAL AND ACOUSTIC INSULATION, VAPOUR BARRIER
- C. STRUTTURA METALLICA SECONDARIA
AND SECONDARY METAL STRUCTURE
- D. LAMIERA GHECCATA / CORRUGATED SHEETING
- E. PANNELLI ISOLANTI / INSULATING PANELS
- F. PROFILI METALLICI DI APPOGGIO / SUPPORTING METAL PROFILES
- F. PELLE METALLICA / METAL SKIN

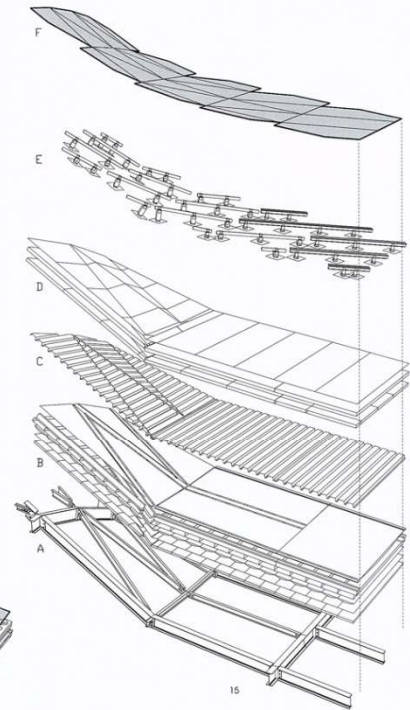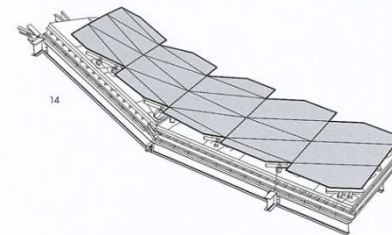


Corning Museum of Glass Extension. Corning, USA. Музей стекла на базе стекольной фабрики

Architects: Thomas Phifer and Partners

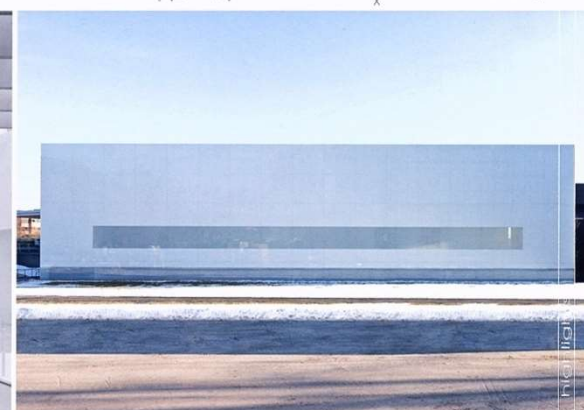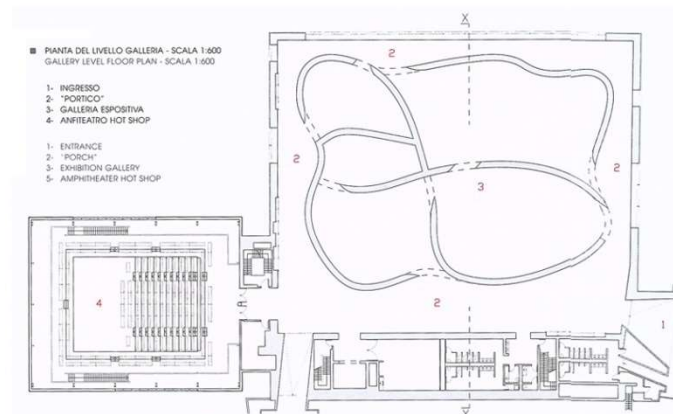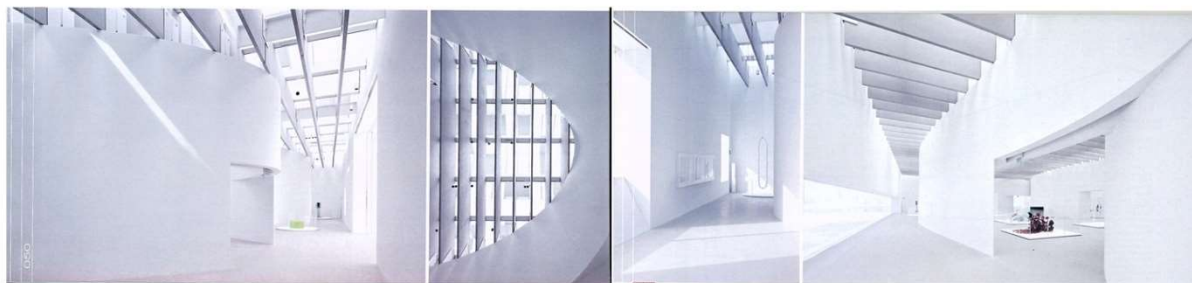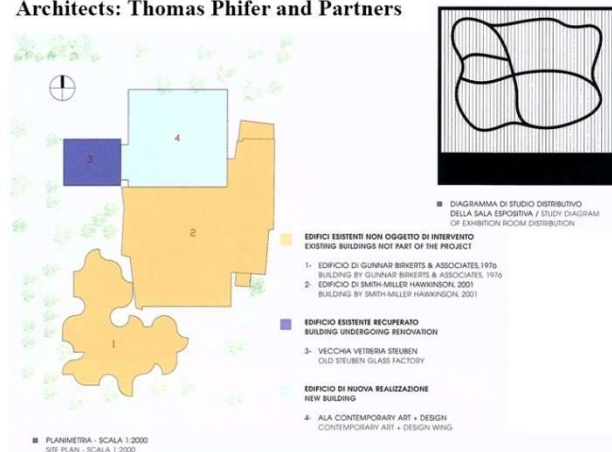

Corning Museum of Glass Extension. Corning, USA. Музей стекла на базе стекольной фабрики

Architects: Thomas Phifer and Partners

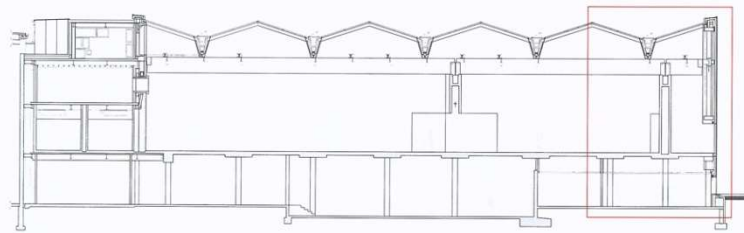

SEZIONE XX - SCALA 1:300
XX SECTION - SCALE 1:300


DETTAGLIO A: FACCIAIA NORD E COPERTURA SEZIONE VERTICALE - SCALA 1:40

1. COPERTURA TRASPARENTE CON INFESSI IN ALLUMINIO E VETROCAMERA 7/11/7+7 MM SU TELAIO IN PROFILI DI ALLUMINIO 75X265 MM
2. SISTEMA DI RACCOLTA DELLE ACQUE METEORICHE SU PANNELLI SANDWICH IN ALLUMINIO E MATERIALE ISOLANTE
3. RIVESTIMENTO IN ALLUMINIO VERNICIATO BIANCO SU TELAIO SAGOMATO IN ALLUMINIO. SISTEMA DI SUPPORTO CON PROFILI IN ACCIAIO A SEZIONE TUBOLARE Ø 150 MM E PROFILI A C E A L DI MISURE DIFFERENTI. PROFILO A T DI APPOGGIO ALLA TRAVE


4. TRAVI STRUTTURALI PREFABBRICATE IN CALCESTRUZZO ARMATO 90X120 MM IN VISTA
5. CONNESSIONE DELLE TRAVI CON PIATTI IN ACCIAIO COLLABORANTI E ANCORATI AL SETTO CON PIATTI E BULLONI
6. PIATTO IN ALLUMINIO PER LA DIFFUSIONE DELL'ARIA
7. SETTO DELLA GALLERIA IN CALCESTRUZZO ARMATO 895 MM
8. FARETTO SCORREVOLE SU BINARIO
9. SISTEMA ANTINCENDIO
10. SPRINKLER
11. SCALFINA IN ALLUMINIO SU PIATTI IN ACCIAIO DI AGGANCIO. IN VISTA
12. FACCIAIA VETRATA A TUTTA ALTEZZA CON TELAIO IN ALLUMINIO E VETRO

13. TRAVE IN ACCIAIO A DOPPIA T H 615 MM CON PIATTO DI ANCORAGGIO AL TELAIO DI FACCIAIA E FLANGIA IN ACCIAIO DI CONNESSIONE ALLA TRAVE STRUTTURALE
14. CORRENTE IN ACCIAIO A SEZIONE
15. SCALFINA 300X700 MM
16. FINESTRA A NASTRO IN VETRO TRASPARENTE 12,7+12,7 MM
17. PAVIMENTAZIONE IN CALCESTRUZZO LEVIGATO 13 MM. MASSETTO DI POSA CON RISCALDAMENTO RADIANTE INTEGRATO 65 MM. PANNELLO ISOLANTE 25 MM. TRAVE DI BORDO IN CALCESTRUZZO ARMATO 530X710 MM
18. GRIGLIA PER LA DIFFUSIONE DELL'ARIA
19. SOLAIO IN CALCESTRUZZO ARMATO CON FINITURA LEVIGATA CON RISCALDAMENTO RADIANTE INTEGRATO 165 MM. MEMBRANA IMPERMEABILIZZANTE. PANNELLO ISOLANTE 70 MM

20. SCALFINA 300X700 MM
21. FINESTRA A NASTRO IN VETRO TRASPARENTE 12,7+12,7 MM
22. PAVIMENTAZIONE IN CALCESTRUZZO LEVIGATO 13 MM. MASSETTO DI POSA CON RISCALDAMENTO RADIANTE INTEGRATO 65 MM. PANNELLO ISOLANTE 25 MM. TRAVE DI BORDO IN CALCESTRUZZO ARMATO 530X710 MM
23. GRIGLIA PER LA DIFFUSIONE DELL'ARIA
24. SOLAIO IN CALCESTRUZZO ARMATO CON FINITURA LEVIGATA CON RISCALDAMENTO RADIANTE INTEGRATO 165 MM. MEMBRANA IMPERMEABILIZZANTE. PANNELLO ISOLANTE 70 MM

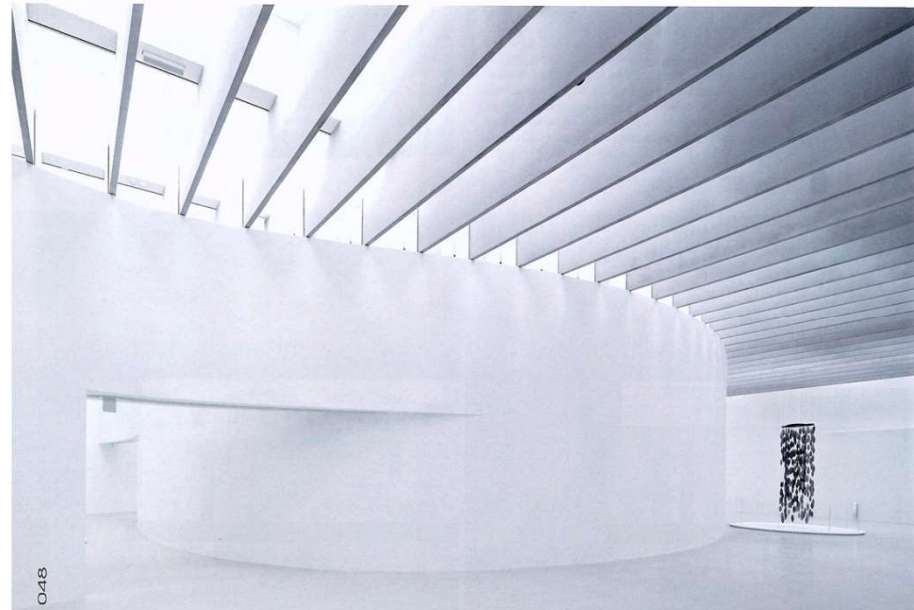

048

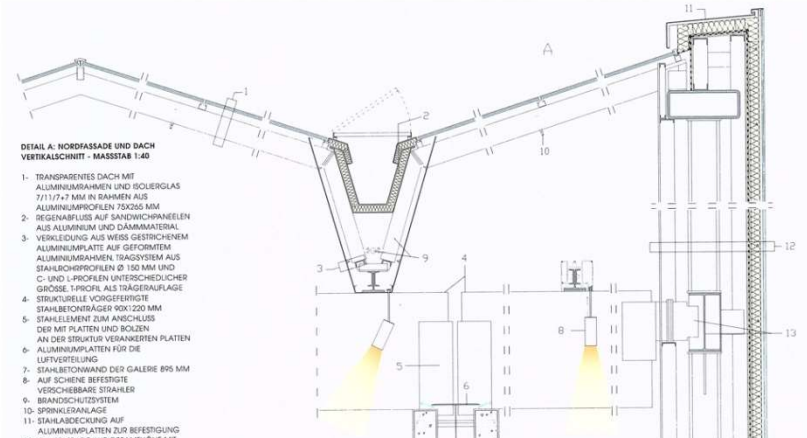

- DETAIL A: NORDFASADE UND DACH
VERTIKALSCHEIT - MASSSTAB 1:40
1. TRANSPARENTES DACH MIT ALUMINIUMRAHMEN UND ISOLIERGLAS 7/11/7+7 MM IN RAHMEN AUS ALUMINIUMPROFIL 75X265 MM
 2. BEGENNUNG AUF SANDWICH-PANEELEN AUS ALUMINIUM UND DAMMMATERIAL VERBUNDEN. AUF WEISS GESTRICHENEM ALUMINIUMPLATTE AUF GEFORMTEM ALUMINIUMRAHMEN TRAGSYSTEM AUS STAHLPROFIL 150 MM UND C- UND L-PROFIL UNTERSCHIEDLICHER GRÖSSE. 1-PROFIL AUF TRAGTRAUFLAGE STRUKTURELLE VORGEFERTIGTE STAHLBETONTRÄGER 90X120 MM
 3. STAHLLEMENT ZUM ANSCHLUSSEN DER MIT PLATTEN UND KOLBEN AN DER STRUKTUR VERANKERTEN PLATTEN
 4. ALUMINIUMPLATTEN FÜR DIE LÜFTSTELLUNG
 5. STAHLBETONWAND DER GALERIE 895 MM
 6. AUF SCHEIBE BEFESTIGTE VERSCHIEBBARE STRAHLER
 7. BRANDSCHUTZSYSTEM
 8. SPRINKLERANLAGE
 9. SPRINKLERANLAGE
 10. SPRINKLERANLAGE
 11. STAHLBLECHDECKUNG AUF ALUMINIUMPLATTEN ZUR BEFESTIGUNG
 12. GLASFASADE AUF GESAMTCHIEF MIT ALUMINIUMRAHMEN UND VERBUNDGLAS 12,7+12,7 MM. STRUKTURELLE STÜTZUNGSGRUNDRISS. FASADENPOSTEN AUS GEFORMTEM C-PROFIL 80X80 MM
 13. BEFESTIGUNG DER FASADENPOSTEN ZUR STÜTZE DES FASADENRAHMENS MIT DAZWISCHENLIEGENDER DAMMUNG. WASSERABWEISENDE MEMBRAN. SPERRHOLZPANEL 16 MM. STAHLRAHMEN AUS C-PROFIL 65X155 MM. STAHLPROFIL 65X155 MM. GIPSKARTONFINISH 165 MM
 14. DOPPEL-T-RÄGER AUS STAHL H 615 MM BEFESTIGT MIT ANKERPLATTE AM FASADENRAHMEN UND STAHLFLANSCH

DETTAGLIO A: FACCIAIA NORD E COPERTURA SEZIONE VERTICALE - SCALA 1:40

1. COPERTURA TRASPARENTE CON CARNITERIAS DI ALLUMINIO E VETRO DOBLE CON CAMARA DE AIRE 7/11/7+7 MM SOBRE BASTIDOR DE PERFILES DE ALUMINIO 75X265 MM
2. SISTEMA DE RECOLECCIÓN DE LAS AGUAS PLUVIALES SOBRE PANELES SANDWICH DE ALUMINIO Y MATERIAL AISLANTE
3. RIVESTIMENTO IN ALLUMINIO VERNICIATO BIANCO SU TELAIO SAGOMATO IN ALLUMINIO. SISTEMA DI SUPPORTO CON PROFILI IN ACCIAIO A SEZIONE TUBOLARE Ø 150 MM E PROFILI A C E A L DI MISURE DIFFERENTI. MEDIDAS. PERFIL EN T DE APOYO A LA VIGA
4. VIGAS ESTRUCTURALES PREFABRICADAS DE HORMIGÓN ARMADO 90X120 MM. A LA VISTA
5. CONEXIÓN DE LAS VIGAS CON PLACAS DE ACERO COLABORANTES Y ANCLAJES AL

6. MURO CON PLACAS Y TURCAS
7. PLACA DE ALUMINIO PARA LA DIFUSIÓN DEL AIRE
8. MURO DE LA GALERÍA DE HORMIGÓN ARMADO 895 MM
9. LUMINARIA CORREDIZA SOBRE CARRIL
10. SISTEMA ANTINCENDIOS
11. SPRINKLER
12. VERTICAGUAS DE ALUMINIO SOBRE PLACAS DE ACERO DE ANCLAJE A LA VISTA
13. FACHADA ACESILLADA DE SUELO A TECHO CON BASTIDOR DE ALUMINIO Y VETRO LAMINADO 12,7+12,7 MM. CON JUNTAS DE SILICONA ESTRUCTURAL
14. MONTE DE FACHADA EN C 80X80 MM CONFORMADO PARA EL ANCLAJE DE LAS BARRAS DE ACERO DE SOSTÉN AL BASTIDOR DE FACHADA CON INTERPUESTO AISLANTE. MEMBRANA IMPERMEABILIZANTE. PANEL DE CONTRACHAPADA 16 MM
15. BASTIDOR DE PERFILES EN C DE ACERO 65X155 MM. PERFIL DE ACERO A LA VISTA. BASTIDOR DE

16. PERFILES EN C DE ACERO 65X155 MM. ACABADO DE CARTÓN-YESO 16 MM
17. VIGA DE ACERO DE DOBLE T H 615 MM CON PLACA DE ANCLAJE AL BASTIDOR DE FACHADA Y ABRAZADERA DE ACERO DE CONEXIÓN A LA VIGA ESTRUCTURAL
18. TRAVESERA DE ACERO DE SECCIÓN DE ALMA VIGA 300X700 MM
19. SISTEMA DE OSCURECIMIENTO DE ENROLLAR
20. VENTANA HORIZONTAL DE VETRO TRASPARENTE 12,7+12,7 MM
21. PAVIMENTACIÓN DE HORMIGÓN LEVIGADO 13 MM. CAPSERA DE COLOCACIÓN CON CALEFACCIÓN RADIANTE INTEGRADA 65 MM. PANEL AISLANTE 25 MM. VIGA DE BORDE DE HORMIGÓN ARMADO 530X710 MM
22. REJILLA PARA LA DIFUSIÓN DEL AIRE
23. FORJADO DE HORMIGÓN ARMADO CON ACABADO LEVIGADO CON CALEFACCIÓN RADIANTE INTEGRADA 165 MM. MEMBRANA IMPERMEABILIZANTE. PANEL AISLANTE 70 MM

DETAIL A: NORTHERN FACADE AND ROOF VERTICAL SECTION - SCALE 1:40

1. TRANSPARENT ROOF WITH 1/4" - 1/2" - 1/4" - 1/4" (7/11/7+7 MM) ALUMINUM DOUBLE-GLAZING ON FRAME OF 2 7/8" X 10 1/2" (75X265 MM) ALUMINUM PROFILES
2. RAINWATER GUTTERING COMPRISING ALUMINUM SANDWICHING PANELS WITH INSULATION CORE
3. PLATE ALUMINUM PAINTED WHITE ON ALUMINUM FRAME SUPPORTING STRUCTURE OF Ø 5 7/8" (150 MM) STEEL TUBE-PROFILES AND STEEL C- AND L-PROFILES OF DIFFERENT DIMENSIONS. T-PROFILE SUPPORTED BY BEAM
4. PRE-CAST 3 1/2" X 48" (90X1220 MM) REINFORCED CONCRETE STRUCTURAL BEAMS (PARALLEL TO PLANE OF SECTION)
5. STEEL SHOE PLATES ANCHORED TO STRUCTURE BY PLATES AND BOLTS



6. ALUMINUM PLATE FOR VENTILATION
7. GALLERY STRUCTURE CONSISTING OF 35 1/4" (895 MM) REINFORCED CONCRETE
8. SLIDING LAMP ON TRACK
9. FIRE PREVENTION SYSTEM
10. SPRINKLER
11. ALUMINUM FLASHING ON SUPPORTING STEEL PLATES (PARALLEL TO PLANE OF SECTION)
12. FULL-HEIGHT GLAZED FACADE WITH ALUMINUM FRAME AND 1/2" - 1/2" (12,7+12,7 MM) LAMINATED GLASS WITH STRUCTURAL SILICONE SEALANT JOINTS
13. 3 1/8" X 3 1/8" (80X80 MM) C-PROFILE UPRIGHT FASTENING STEEL BAR SUPPORTS TO FRAME SANDWICHING INSULATION. WATERPROOFING MEMBRANE
14. 5/8" (16 MM) PLYWOOD PANEL FRAME OF 5/8" X 1/8" (65X165 MM) STEEL C-PROFILES. STEEL PROFILE (PARALLEL TO PLANE OF SECTION). FRAME OF 5/8" X 6 1/8" (65X155 MM) STEEL C-PROFILES.

15. 5/8" (16 MM) GYPSUM BOARD
16. 24 3/16" (615 MM) H STEEL I-BEAM ANCHORED BY PLATE TO FACADE FRAME AND BY STEEL BRACKET TO STRUCTURAL BEAM
17. 11 7/8" X 29 7/8" (300X760 MM) STEEL BOX BEAM
18. ROLLER SHADE
19. 1/2" (12,7+12,7 MM) TRANSPARENT GLAZING
20. FLOOR COMPRISING 1 1/2" (13 MM) POLISHED CEMENT FLOORING 2 5/8" (65 MM) SCREED WITH EMBEDDED RADIANT HEATING. 1" (25 MM) RIGID INSULATION
21. 20 7/8" X 21 1/8" (530X710 MM) REINFORCED CONCRETE EDGE BEAM
22. VENTILATION GRILLE
23. 19 - 1/2" (156 MM) REINFORCED CONCRETE SLAB WITH POLISHED FINISH AND EMBEDDED RADIANT HEATING. WATERPROOFING MEMBRANE
24. 2 3/4" (70 MM) RIGID INSULATION

highlights

OCT Design Museum. Shenzhen, China. 2012

Architects: Pei Zhu, Fang Zhenning

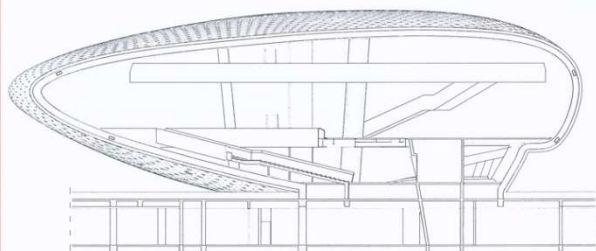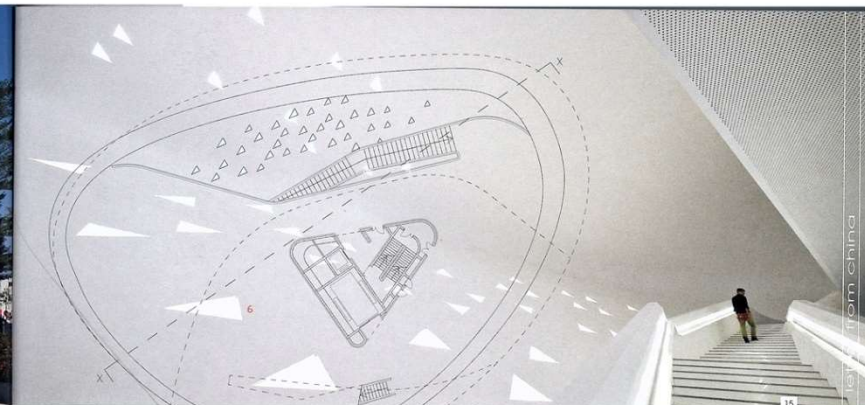

SEZIONE XX - SCALA 1:400
XX SECTION - SCALE 1:400

- 1- INGRESSO PRINCIPALE
- 2- RECEPTION
- 3- LOBBY
- 4- AREA LOUNGE
- 5- ZONA VIP
- 6- ZONA ESPOSITIVA



PIANTA PIANO TERRA - SCALA 1:400
GROUND FLOOR PLAN - SCALE 1:400

PIANTA PIANO PRIMO - SCALA 1:400
1ST FLOOR PLAN - SCALE 1:400

DETTAGLIO DELL'INVOLUCRO - FUORI SCALA
DETAIL OF BUILDING ENVELOPE - NOT TO SCALE

- 1- RIVESTIMENTO IN LASTRE DI ACCIAIO
- 2- PANNELLO ISOLANTE SAGOMATO CON MEMBRANA IMPERMEABILIZZANTE
- 3- SOTTOSTRUTTURA IN TRAVI DI ACCIAIO A DOPPIA T
- 4- FINITURA INTERNA IN CARTONGESSO SAGOMATO E VERNICIATO

- 1- STEEL PLATE CLADDING
- 2- SHAPED RIGID INSULATION WITH WATERPROOFING MEMBRANE
- 3- SUBSTRUCTURE OF STEEL BEAMS
- 4- INTERIOR FINISH OF SHAPED AND PAINTED GYPSUM BOARD

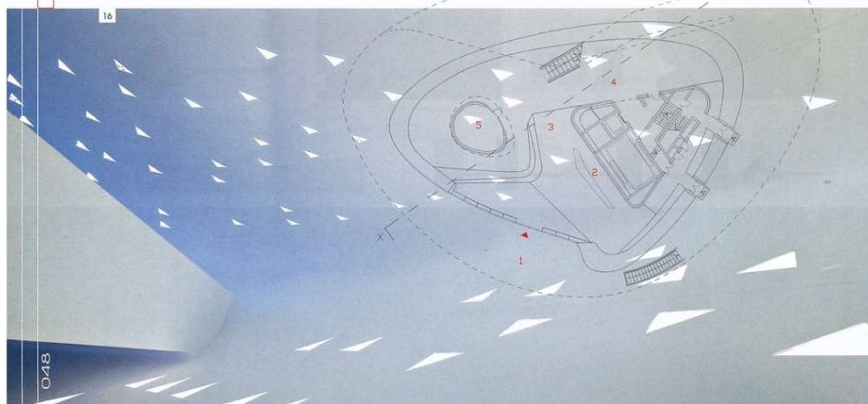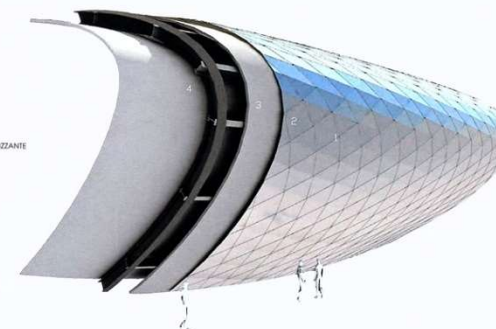


14/17 MUSEO DEL DESIGN DI OCT
OCT DESIGN MUSEUM
SHENZHEN, CHINA
2012
14-17 © PEI ZHU
15-16 © FANG ZHENNING




Minsheng Contemporary Art Museum. Beijing, China.
Музей современного искусства

Architects: Studio Pei-Zhu

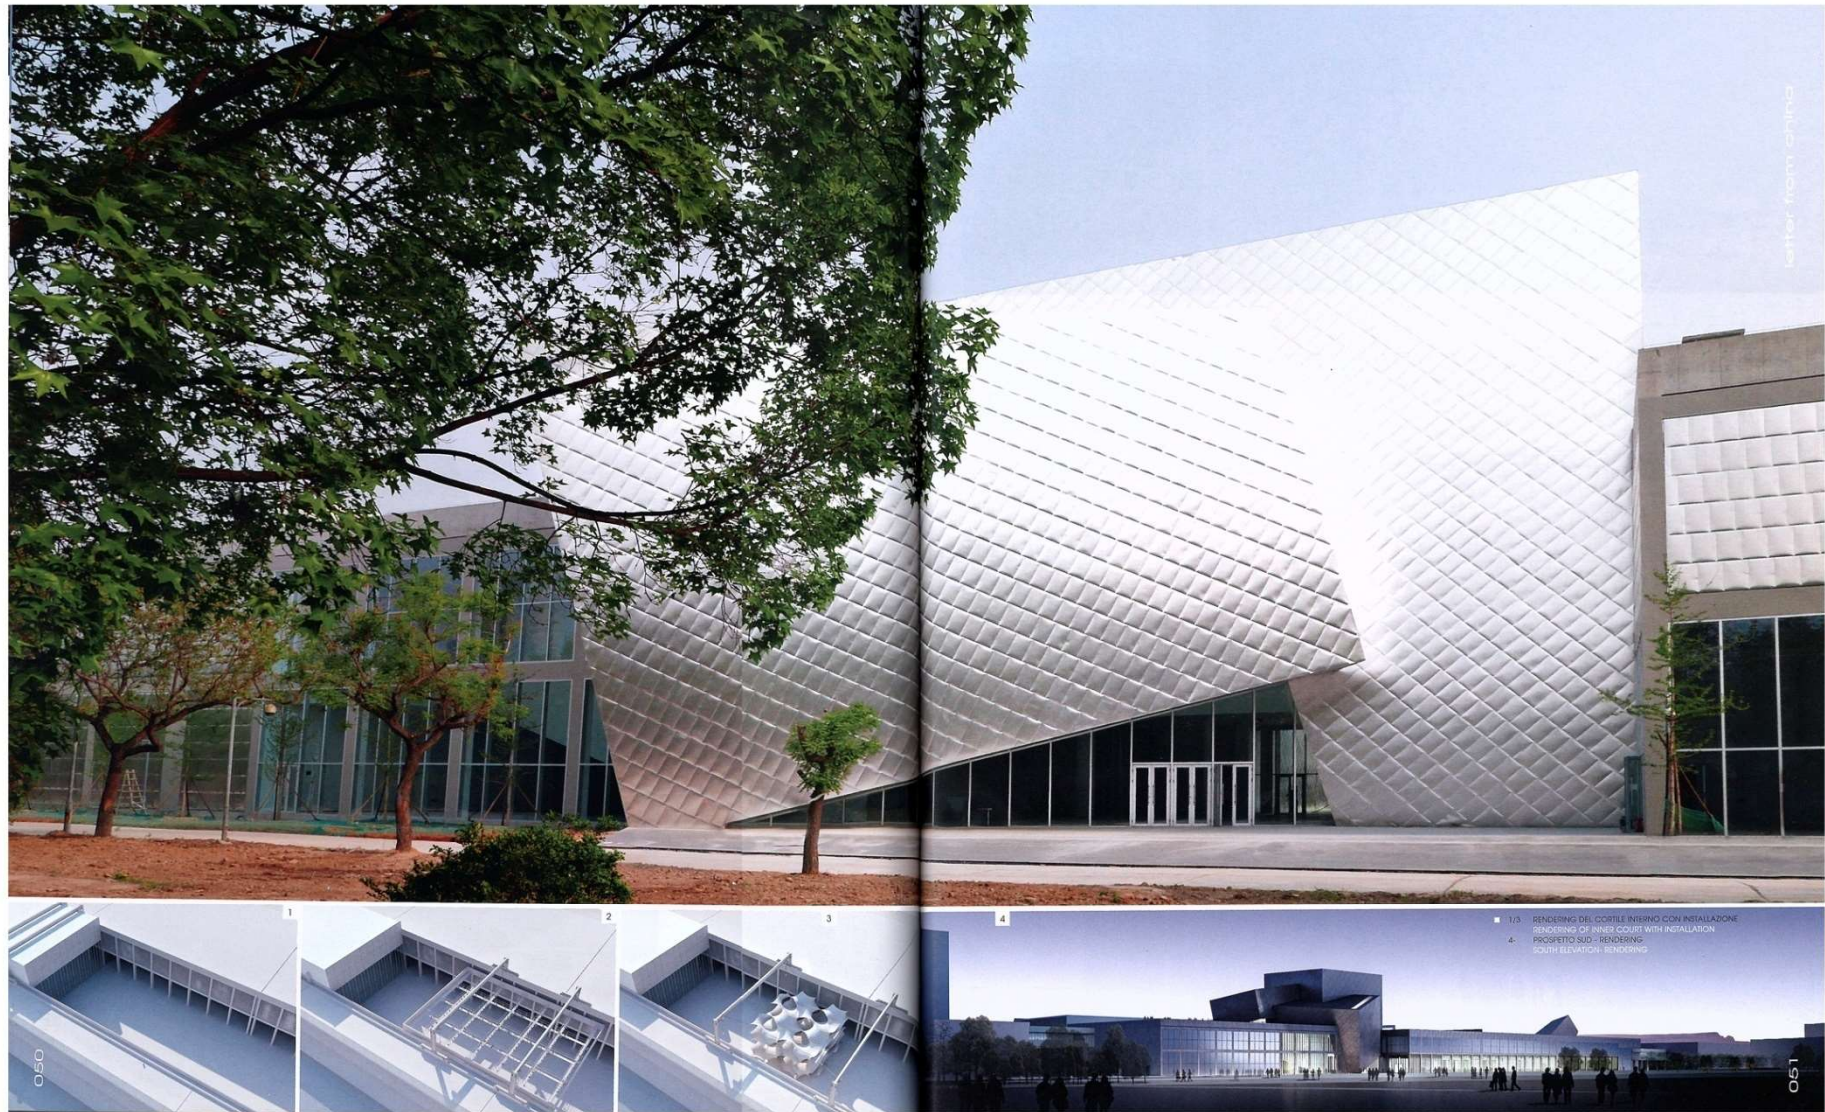


Minsheng Contemporary Art Museum. Beijing, China. Музей современного искусства

Architects: Studio Pei-Zhu

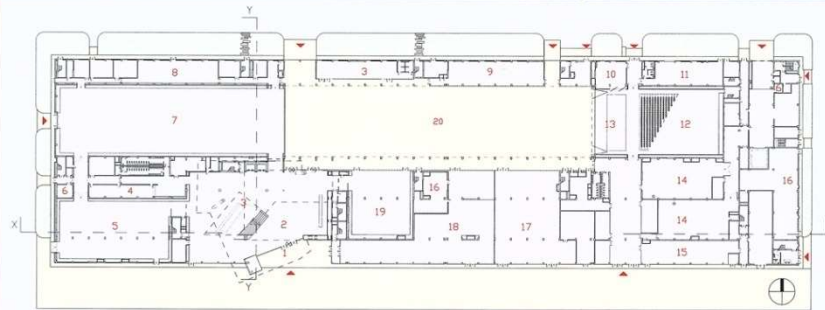


■ Pianta Piano Terra - Scala 1:1400
GROUND FLOOR PLAN - SCALE 1:1400

1. ENTRATA PRINCIPALE
2. ATRIO
3. CAFFETERIA
4. GUNDAKIOBA
5. AREA ESPOSITIVA "MEDIUM BOX"
6. SICUREZZA
7. AREA ESPOSITIVA "BIG BOX"
8. ATELIER DEGLI ARTISTI
9. AREA VIP
10. BACKSTAGE
11. CAMERINO
12. AUDITORIUM "BLACK BOX"
13. PALCO
14. DEPOSITO
15. PUNTO VENDITA
16. VANO TECNICO
17. RISTORANTE
18. LIBRERIA
19. AREA ESPOSITIVA "SMALL BOX"
20. CORRILO
21. SALA CONFERENZE
22. BIBLIOTECA
23. RISTORANTE RISERVATO
24. UFFICIO
25. GALLERIA ESPOSITIVA

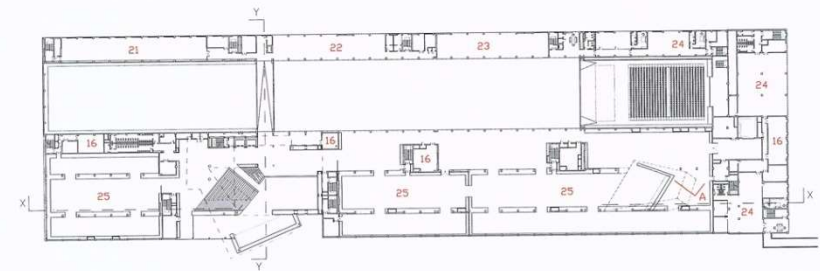


■ Pianta Piano Primo - Scala 1:1400
1st FLOOR PLAN - SCALE 1:1400

1. MAIN ENTRANCE
2. LOBBY
3. CAFE
4. CLOAKROOM
5. "MEDIUM BOX" EXHIBITION SPACE
6. SECURITY
7. "BIG BOX" EXHIBITION SPACE
8. ARTIST'S STUDIO
9. VIP AREA
10. BACKSTAGE
11. DRESSING ROOM
12. "BLACK BOX" AUDITORIUM
13. STAGE
14. STORAGE
15. SHOP
16. TECHNICAL ROOM
17. RESTAURANT
18. BOOKSTORE
19. "SMALL BOX" EXHIBITION SPACE
20. COURTYARD
21. CONFERENCE ROOM
22. LIBRARY
23. VIP DINING ROOM
24. OFFICE
25. EXHIBITION GALLERY

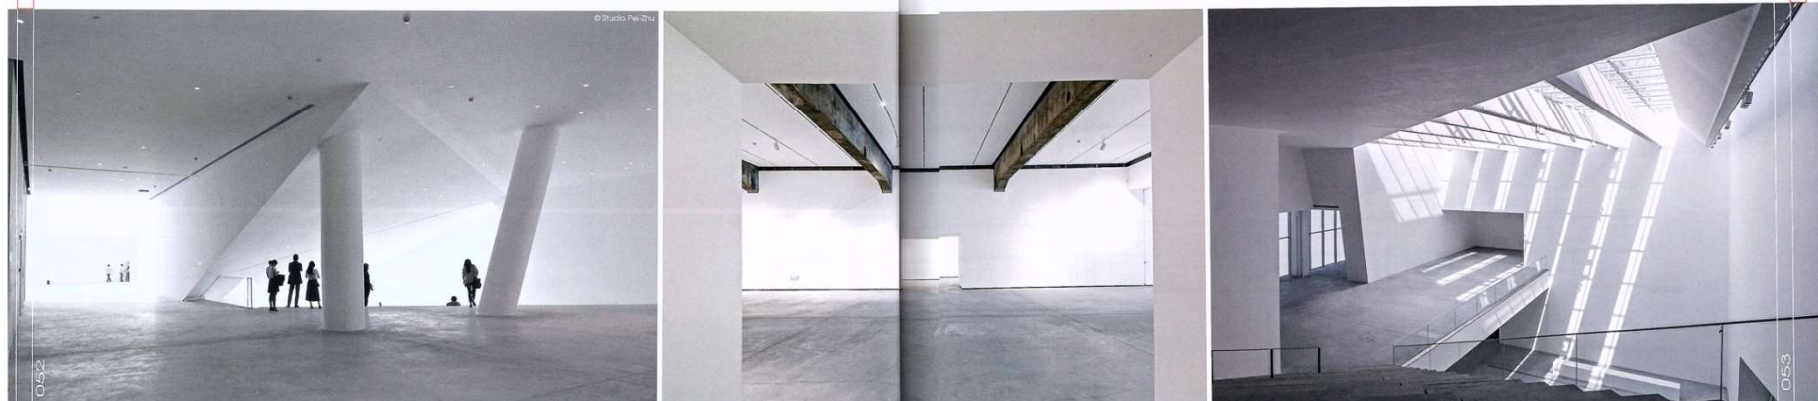


Minsheng Contemporary Art Museum. Beijing, China. Музей современного искусства

Architects: Studio Pei-Zhu

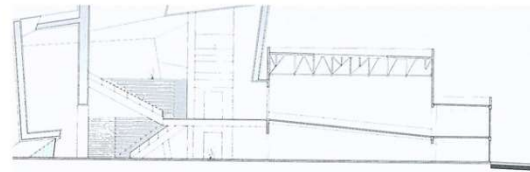

ZIONE YY - SCALA 1:700
SECTION YY - SCALE 1:700

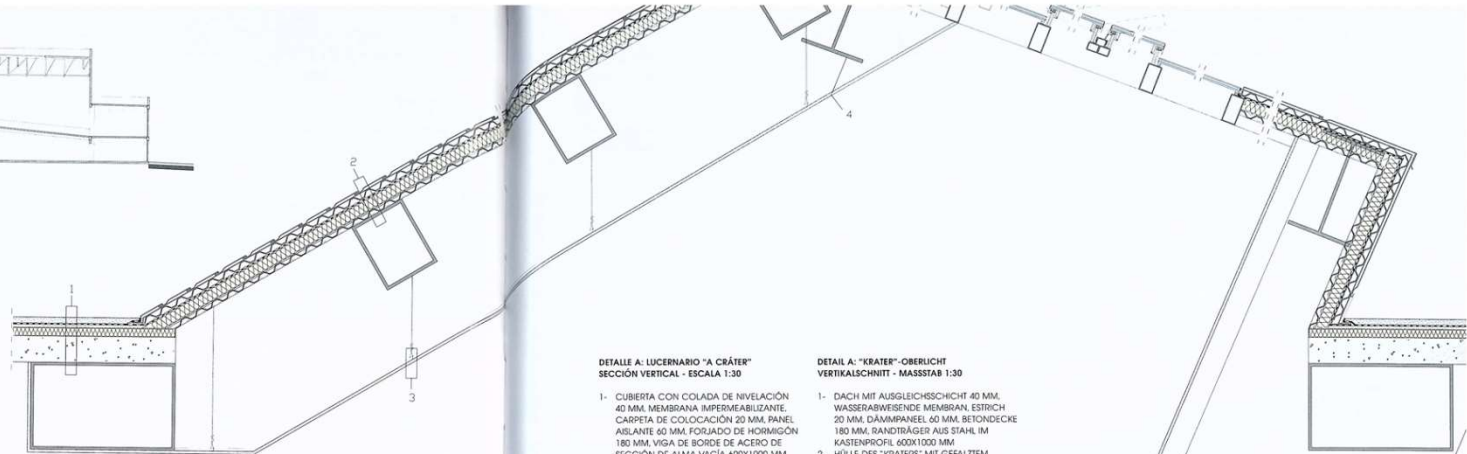

DETALLE A: "CRATER" SKYLIGHT
SECCION VERTICAL - ESCALA 1:30

- 1- CUBIERTA CON COLADA DE NIVELACION 40 MM, MEMBRANA IMPERMEABILIZANTE, CARPETA DE COLOCACION 20 MM, PANEL AISLANTE 60 MM, FORJADO DE HORMIGON 180 MM, VIGA DE BORDE DE ACERO DE SECCION DE ALMA VACIA 400X1000 MM
- 2- ENVOLTORIO DEL "CRATER" CON CHAPA DE ALUMINIO GRAPADA, CHAPA DE ALUMINIO DE CIERRE, CHAPA GRECADA DE ACERO 40 MM, CHAPA DE ALUMINIO, MEMBRANA IMPERMEABILIZANTE, MONTANTE DE ACERO DE SECCION DE ALMA VACIA 120X 80 MM CON PANEL AISLANTE INTERPUESTO 80 MM, CHAPA GRECADA DE ACERO 40 MM, VIGA ESTRUCTURAL DE ACERO DE SECCION DE ALMA VACIA 400X500 MM
- 3- FALSE CEILING COMPRISING GYPSUM BOARD SUSPENDED FROM BEAMS BY STEEL TIE RODS
- 4- 27.3/4" (705 MM) STEEL STRUCTURAL I-BEAM
- 5- FIXED SECTION OF SKYLIGHT COMPRISING 1/4" - 1/2" - 1/4" + 1/4" (6/12/6.5+6.5 MM) ALUMINIUM GLAZING UNIT WITH SUPPORTING FRAME OF 4 X 7.7/8" (100X200 MM) STEEL BOX PROFILES
- 6- MOTOR-OPERATED SECTION OF SKYLIGHT 3/4" (20 MM) GYPSUM BOARD ON 4 X 5.7/8" (100X200 MM) BOX PROFILE UPRIGHTS
- 7- ACABADO DE CARTON-YESO 20 MM SOBRE MONTANTE DE SECCION DE ALMA VACIA 100X150 MM

DETALLE A: "KRATER" OBERLICHT
VERTIKALSCHNITT - MASSSTAB 1:30

- 1- DACH MIT AUSGLEICHSSCHICHT 40 MM, WASSERABWEISENDE MEMBRAN, ESTRICH 20 MM, DAMMPANEELE 60 MM, BETONDECKE 180 MM, RANDTRÄGER AUS STAHL IM KASTENPROFIL 400X1000 MM
- 2- HÜLLE DES "KRATERS" MIT GEFALZTEM ALUMINIUMBLECH, ALUMINIUMBLECH ALS ABSCHLUSS, TRAPEZBLECH AUS STAHL 40 MM, ALUMINIUMBLECH, WASSERABWEISENDE MEMBRAN, STAHLPOSTEN IM KASTENPROFIL 120X80 MM MIT DAZWISCHENLEGENDEN DAMMPANEELE 80 MM, TRAPEZBLECH AUS STAHL 40 MM, STRUKTURELLER STAHLTRÄGER IM KASTENPROFIL 400X500 MM
- 3- MIT STREBEN AN DEN STAHLTRÄGERN BEFESTIGTE ABGEGRÄNZTE GIPS-KARTON-DECKE
- 4- STRUKTURELLE DOPPEL-T-RÄGER AUS STAHL H 705 MM
- 5- FESTES ELEMENT DES OBERLICHTS MIT ALUMINIUMRAHMEN UND ISOLIERGLAS 6/12/6.5+6.5 MM MIT TRAGENDEN STAHLDAHMEN AUS KASTENPROFILIEN 100X200 MM
- 6- MOTORUNTERSTÜTZT ZU ÖFFNENDER FLÜGEL DES OBERLICHTS
- 7- FINISH AUS GIPS-KARTON 20 MM AUF PFÖSTEN IM KASTENPROFIL 100X150 MM

RIO "A CRATER" - ALA 1:30


SETTO DI LIVELLAMENTO IMPERMEABILIZZANTE, 20 MM, PANNELLO CLAUDO IN CALCESTRUZZO CORDO IN ACCIAIO A 600X1000 MM

GRECATA IN ACCIAIO 40 MM, TRAVE STRUTTURALE IN ACCIAIO A SEZIONE SCATOLARE 400X500 MM
3- CONTRASOFFITO IN CARTONGESSO APPESO ALLE TRAVI CON TIRANTI IN ACCIAIO
4- TRAVI STRUTTURALI IN ACCIAIO A DOPPIA T H 705 MM
5- PARTE FISSA DEL LUCERNARIO CON INFISSI IN ALLUMINIO E VETROCAMERA 6/12/6.5+6.5 MM CON TELAIO PORTANTE IN TRAVI DI ACCIAIO A SEZIONE SCATOLARE 100X200 MM
6- ANTA APRIBILE DEL LUCERNARIO CON MOVIMENTO MOTORIZZATO
7- FINITURA IN CARTONGESSO 20 MM SU MONTANTE A SEZIONE SCATOLARE 100X200 MM


DETALLE A: "CRATER" SKYLIGHT
VERTICAL SECTION - SCALE 1:30

- 1- ROOF COMPRISING 1 5/8" (40 MM) LEVELLING FILL, WATERPROOFING MEMBRANE, 3/4" (20 MM) SCREED, 2 3/8" (60 MM) RIGID INSULATION, 7 1/8" (180 MM) CONCRETE SLAB, 23 5/8" X 39 3/8" (600X1000 MM) STEEL BOX BEAM
- 2- "CRATER" ENVELOPE COMPRISING SEALED SHEET ALUMINIUM, SHEET ALUMINIUM TRIM, 1 5/8" (40 MM) CORRUGATED SHEET MEMBRANE, 4 3/4 X 3 1/8" (120X80 MM) STEEL BOX PROFILE UPRIGHT SANDWICHING 3 1/8" (80 MM) RIGID INSULATION, 1 5/8" (40 MM) CORRUGATED STEEL

SHEETING, 15 3/4 X 19 3/4" (400X500 MM) STEEL STRUCTURAL BEAM BOARD SUSPENDED FROM BEAMS BY STEEL TIE RODS
4- 27.3/4" (705 MM) STEEL STRUCTURAL I-BEAM
5- FIXED SECTION OF SKYLIGHT COMPRISING 1/4" - 1/2" - 1/4" + 1/4" (6/12/6.5+6.5 MM) ALUMINIUM GLAZING UNIT WITH SUPPORTING FRAME OF 4 X 7.7/8" (100X200 MM) STEEL BOX PROFILES
6- MOTOR-OPERATED SECTION OF SKYLIGHT 3/4" (20 MM) GYPSUM BOARD ON 4 X 5.7/8" (100X200 MM) BOX PROFILE UPRIGHTS

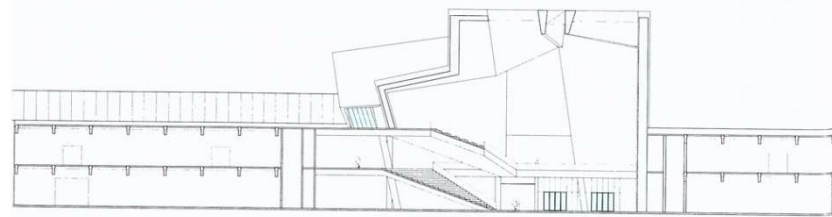


SEZIONE XX - SCALA 1:700
XX SECTION - SCALE 1:700

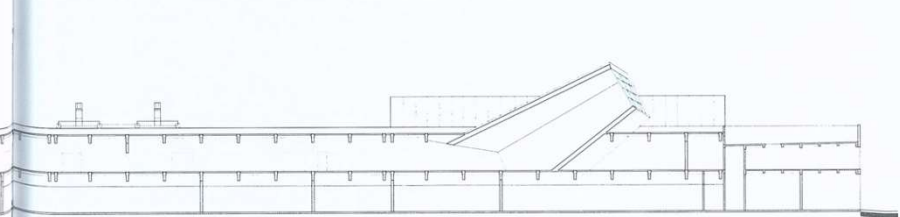


Una Nuova Qualita in Cina. Letter From China. :

- Art Museum in Taizhou. Taizhou, China. Atelier Deshaus (музей, художественная галерея);

- Long Museum West Bund. Shanghai, China. 2014. Su Shengliang Modello Di Studio, Atelier Deshaus (художественный музей)



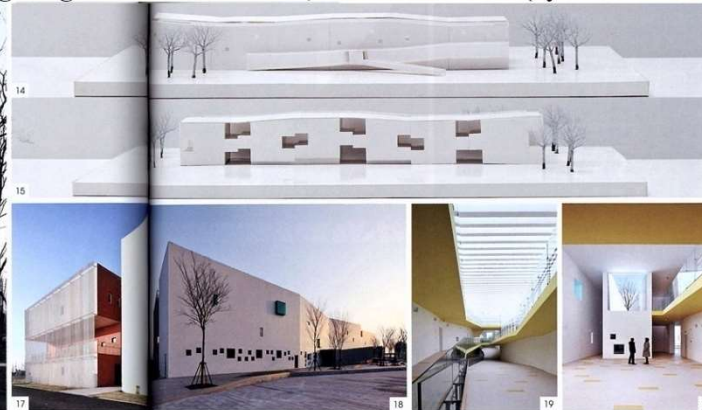


13/20 SCUOLA DELL'INFANZIA DI JIADING
JIADING, SHANGHAI, CHINA, 2011
14/15 MODELLI DI STUDIO © LIU YICHUN
16/20 © SHU HE
21/28 CENTRO RICREATIVO GIOVANILE DI QINGPU
QINGPU, SHANGHAI, CHINA, 2012
21/25 © YAO LI
26/28 MODELLI DI STUDIO DELLA
SCOMPOSIZIONE DEI VOLUMI
© ATELIER DESHAUS

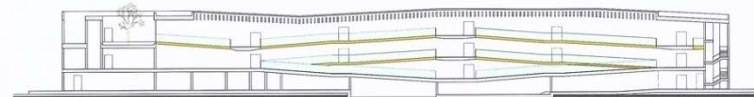


Fangshan Tangshan. Museo Nazionale e geoparco. Nanchino, China. c. 98-106
Национальный музей. Геопарк

Architects: Studio Odile Decq

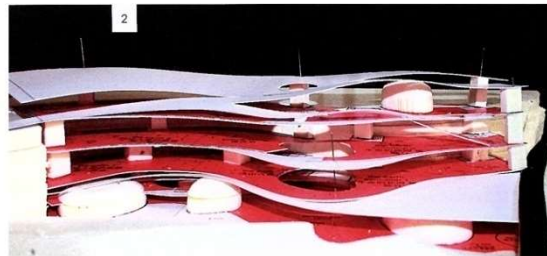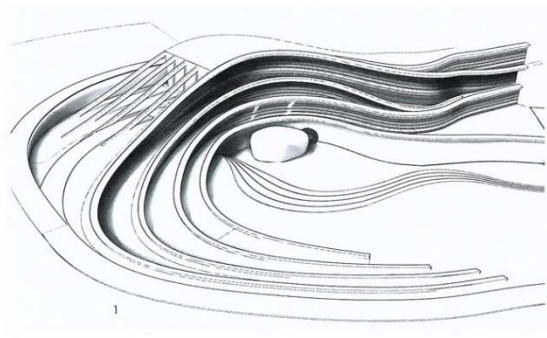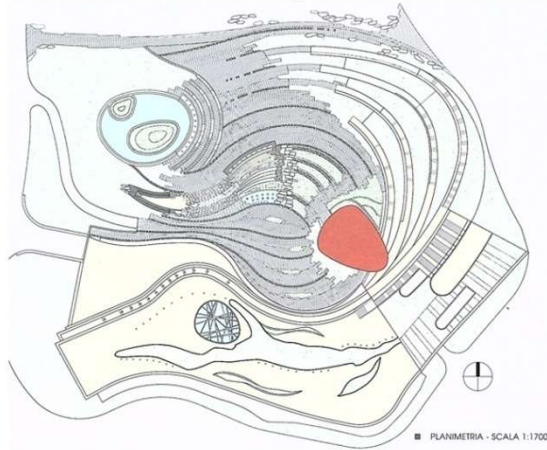


Fangshan Tangshan. Museo Nazionale e geoparco. Nanchino, China. c. 98-106
Национальный музей. Геопарк

Architects: Studio Odile Decq

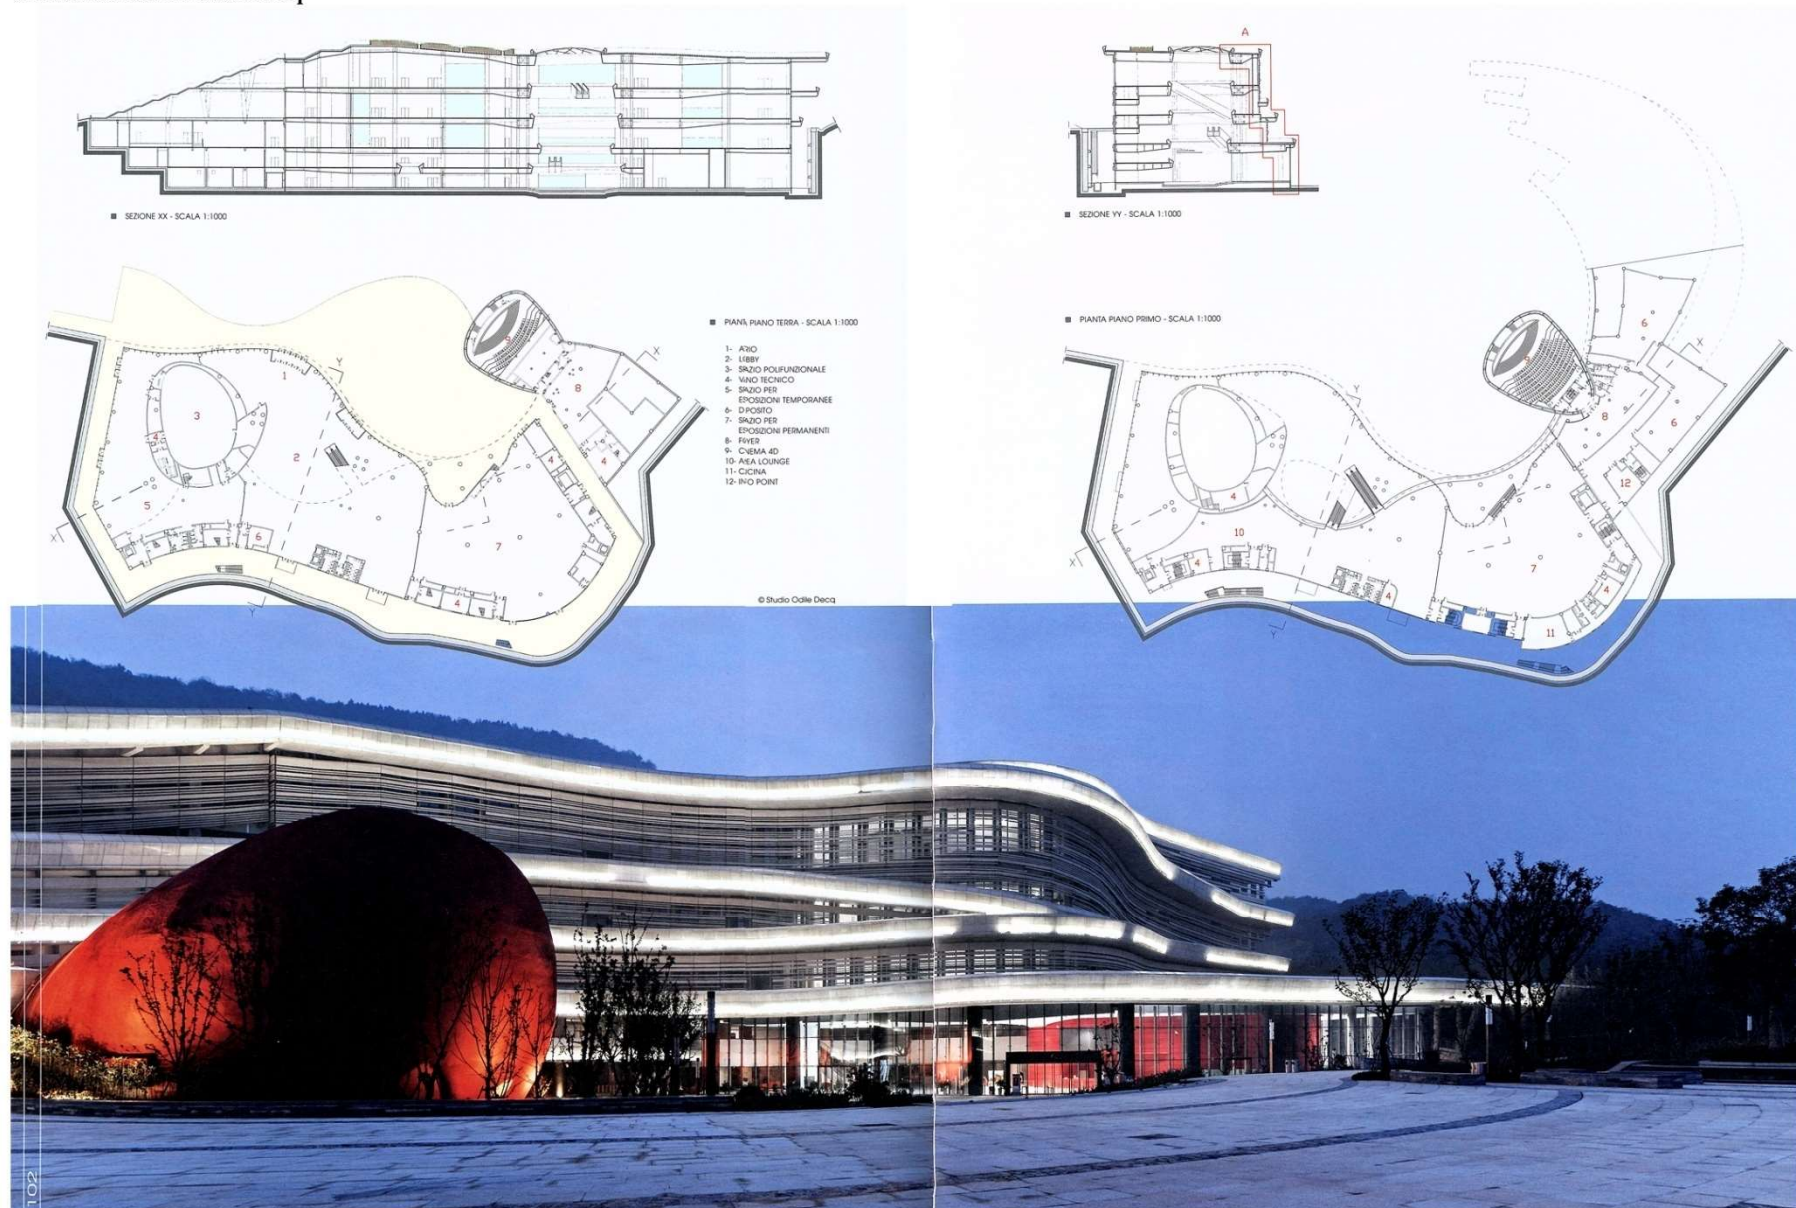

Fangshan Tangshan. Museo Nazionale e geoparco. Nanchino, China. c. 98-106
Национальный музей. Геопарк

Architects: Studio Odile Decq

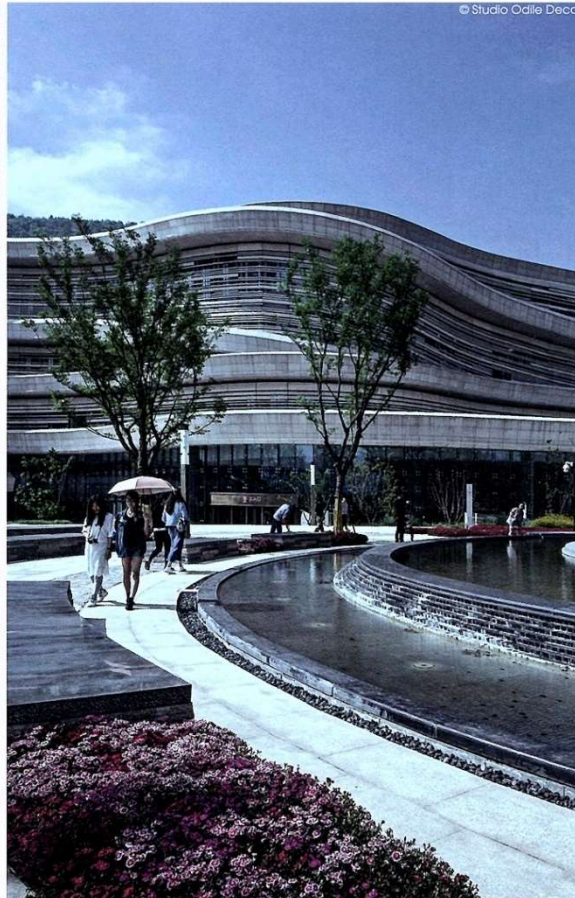

Fangshan Tangshan. Museo Nazionale e geoparco. Nanchino, China. c. 98-106

Национальный музей. Геопарк

Architects: Studio Odile Decq




104

© Roland Halbe

DETAGLIO A: SISTEMA COSTRUTTIVO SEZIONE VERTICALE - SCALA 1:48

- 1- LUCERNARIO OVALE CON INFESSI IN ALLUMINIO, GIUNTI IN SILICONE STRUTTURALE E VETROCAMERA 6/12/8+6 MM. SOTTOSTRUTTURA IN PIAZZI DI ACCIAIO COLLABORANTI. TRAVE STRUTTURALE IN ACCIAIO A SEZIONE CIRCOLARE Ø 500 MM. FLANGE IN ACCIAIO PER L'ANCORAGGIO DEL LUCERNARIO ALLA STRUTTURA PORTANTE.
- 2- TRAVE DI BORDO IN ACCIAIO A DOPPIA T CON PIAZZI IN ACCIAIO DI CHIUSURA H 1200 MM.
- 3- CONTROSOFFITO SAGOMATO IN PANNELLI DI CARTONGESSO 25 MM. PROFILI IN ALLUMINIO A SEZIONE SCALARE 60X60 MM. CAVI IN ACCIAIO PER L'AGGANCIAMENTO ALLA STRUTTURA PORTANTE.
- 4- STRUTTURA IN TRAVI DI ACCIAIO A DOPPIA T E MISURE DIVERSE. COLLABORANTI PER LA SAGOMATURA DEL CONTROSOFFITO.
- 5- COPERTURA CALDESIABILE CON PAVIMENTAZIONE IN GRANITO 25 MM. MASSETTO DI POSA 80 MM. MEMBRANA IMPERMEABILIZZANTE. PANNELLO ISOLANTE 150 MM. SOLAIO IN CALCESTRUZZO ARMATO 120 MM.
- 6- CANALINETTA PER LA RACCOLTA DELLE ACQUE METEORICHE REALIZZATA IN LAMIERA DI ALLUMINIO SAGOMATA.
- 7- PARAPETTO REALIZZATO CON PANNELLI SAGOMATI IN CALCESTRUZZO RINFORZATO CON FIBRA DI VETRO. AGGANCI PUNTUALI IN PROFILI DI ACCIAIO SAGOMATI E A L 50X50 MM. SOTTOSTRUTTURA IN PROFILI DI ACCIAIO A L 75X75 MM.
- 8- FLANGE IN ACCIAIO IMBULLONATE PER L'AGGANCIAMENTO ALLA TRAVE DI BORDO.
- 9- FLANGE IN ACCIAIO IMBULLONATE PER L'AGGANCIAMENTO A TERRA DEL MONTANTE DI FACCIAIA.
- 10- FACCIAIA VETRATA A TUTTA ALTEZZA CON INFESSI IN ALLUMINIO E VETROCAMERA 6/12/8 MM CON TELAO IN ACCIAIO PER L'ANCORAGGIO ALLA STRUTTURA. TELAO STRUTTURALE IN MONTANTI E CORRENTI A L 100X125 MM. REALIZZATI CON PROFILI IN ACCIAIO ACCOPPIATI SP. 30 MM.
- 11- RAMPONAMENTO IN LAMIERA DI ALLUMINIO E PANNELLO ISOLANTE 150 MM. TRAVE DI BORDO IN ACCIAIO A DOPPIA T CON PIAZZI IN ACCIAIO DI CHIUSURA H 450 MM.
- 12- CONTROSOFFITO IN LAMIERA SAGOMATA DI ALLUMINIO CON VETROCAMERA AL FLUORO-CARBONIO. PROFILI A L 30X30 MM E 75X75 MM DI ANCORAGGIO.
- 13- CORRENTI IN ACCIAIO 60X80 MM DI SUPPORTO.
- 14- PAVIMENTAZIONE IN GRANITO 25 MM. MASSETTO DI POSA 75 MM. MEMBRANA IMPERMEABILIZZANTE. SOLAIO IN CALCESTRUZZO ARMATO 120 MM.
- 15- PARAPETTO IN MONTANTI E CORRENTI IN ACCIAIO A SEZIONE CIRCOLARE Ø 60 MM.
- 16- RIVESTIMENTO DI FACCIAIA CON ELEMENTI SAGOMATI IN CALCESTRUZZO RINFORZATO CON FIBRA DI VETRO. SOTTOSTRUTTURA




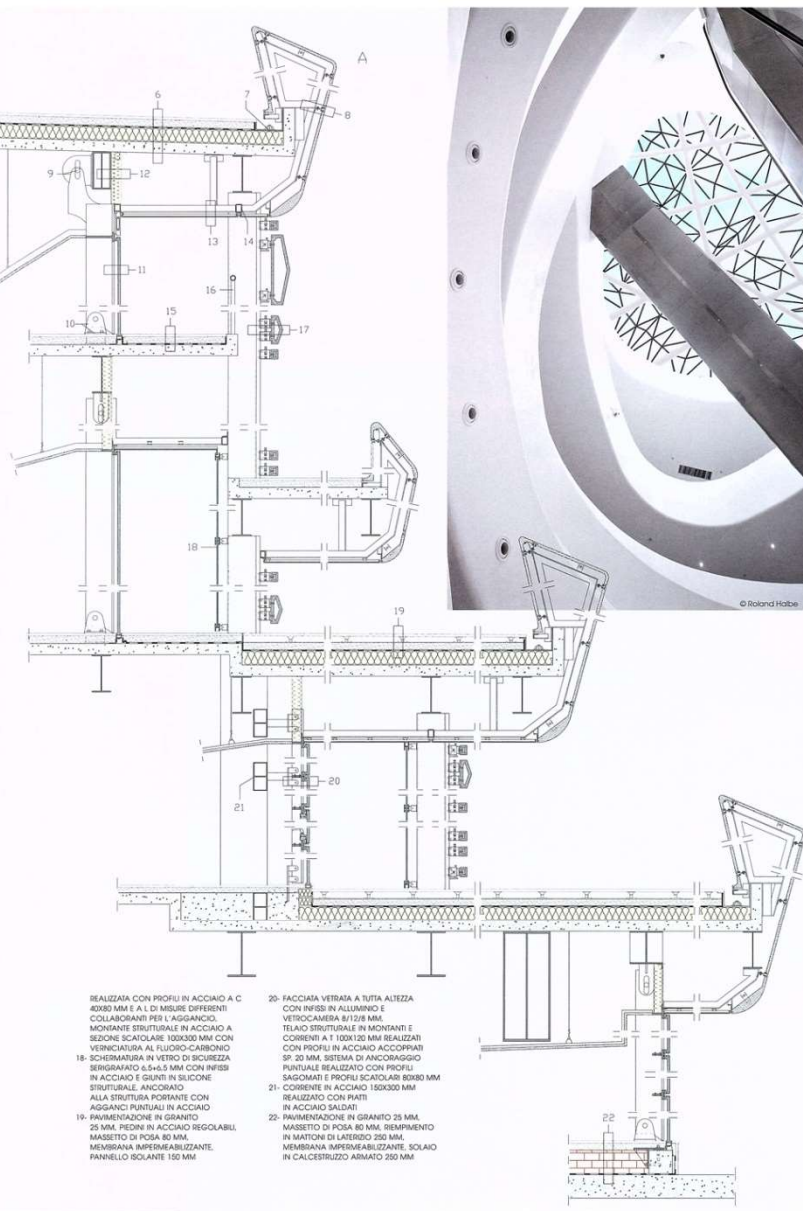


- 17- REALIZZATA CON PROFILI IN ACCIAIO A C 40X60 MM E A L DI MISURE DIVERSE. COLLABORANTI PER L'AGGANCIAMENTO STRUTTURALE IN ACCIAIO A SEZIONE SCALARE 100X125 MM CON VERNICIATURA AL FLUORO-CARBONIO.
- 18- SCHERMATURA IN VETRO DI SICUREZZA SERIGRAFATO 6.5+6.5 MM CON INFESSI IN ACCIAIO E GIUNTI IN SILICONE STRUTTURALE. ANCORATO ALLA STRUTTURA PORTANTE CON AGGANCI PUNTUALI IN ACCIAIO.
- 19- PAVIMENTAZIONE IN GRANITO 25 MM. PEDONI IN ACCIAIO REGOLABILI. MASSETTO DI POSA 80 MM. MEMBRANA IMPERMEABILIZZANTE. PANNELLO ISOLANTE 150 MM.
- 20- FACCIAIA VETRATA A TUTTA ALTEZZA CON INFESSI IN ALLUMINIO E VETROCAMERA 6/12/8 MM. TELAO STRUTTURALE IN MONTANTI E CORRENTI A L 100X125 MM. REALIZZATI CON PROFILI IN ACCIAIO ACCOPPIATI SP. 30 MM. SISTEMA DI ANCORAGGIO PUNTUALE REALIZZATO CON PROFILI SAGOMATI E PROFILI SCALARI 60X80 MM.
- 21- CORRENTI IN ACCIAIO 150X80 MM. REALIZZATO CON PIAZZI IN ACCIAIO SALDATI.
- 22- PAVIMENTAZIONE IN GRANITO 25 MM. MASSETTO DI POSA 80 MM. RIVESTIMENTO IN MATTONI DI POSA 250 MM. MEMBRANA IMPERMEABILIZZANTE. SOLAIO IN CALCESTRUZZO ARMATO 250 MM.

105

Southern Branch of the National Palace Museum. 2015. Chiayi, Taiwan.
Национальный музей

Architects: Sede Satellite. Kris Yao | Artech

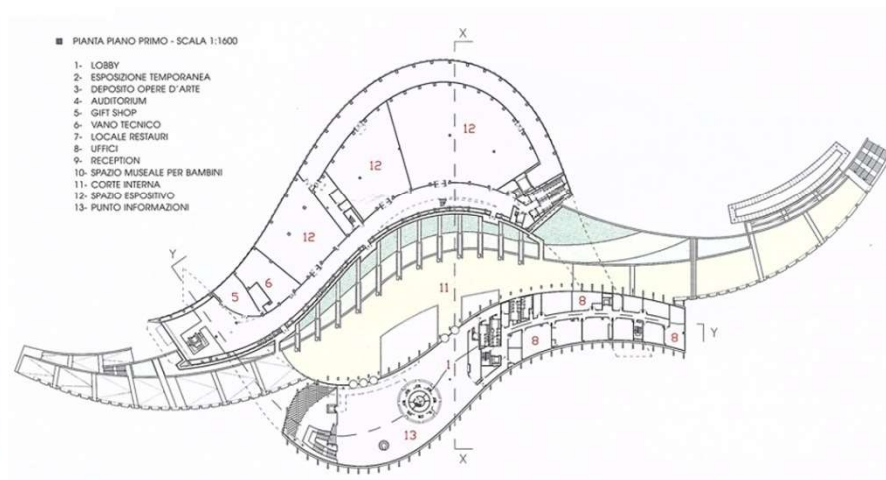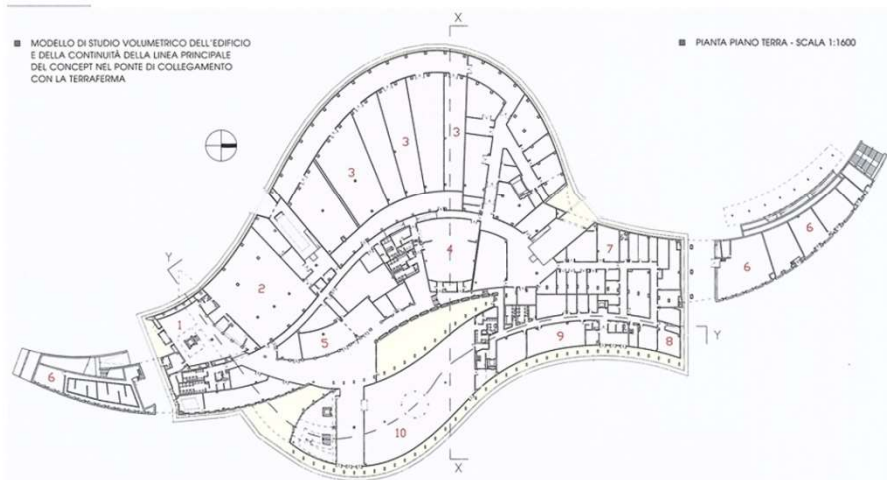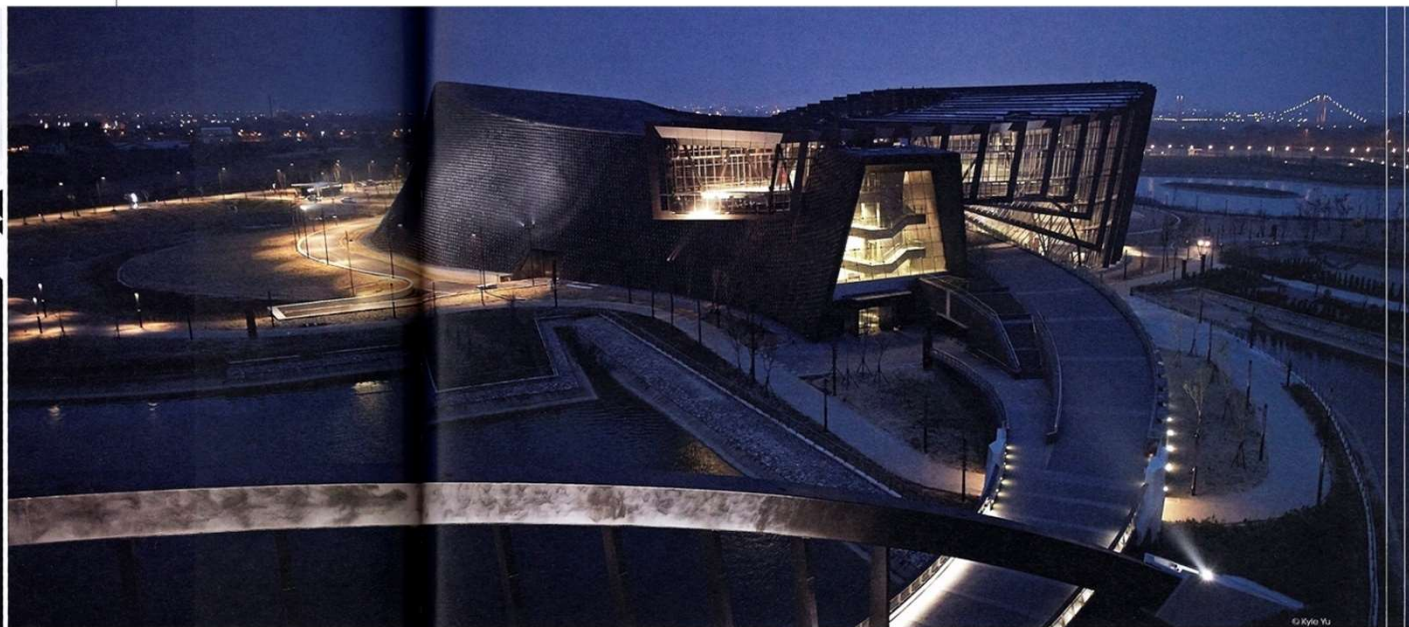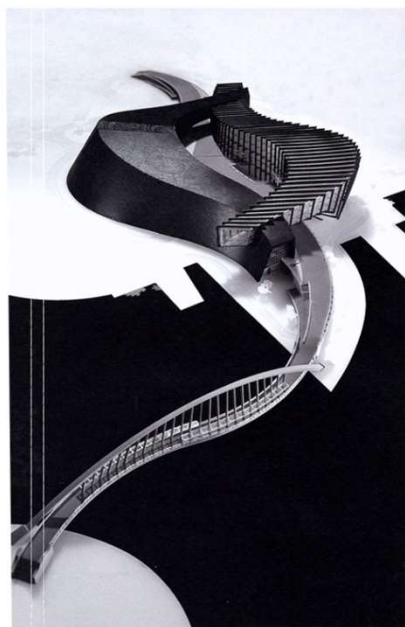

**Southern Branch of the National Palace Museum. 2015. Chiayi, Taiwan.
Национальный музей**

Architects: Sede Satellite. Kris Yao | Artech





■ CONCEPT DI IRRADIAZIONE
RAPPRESENTATO ATTRAVERSO
TRE "PENNELLATE" CON INCHIOSTRO DENSO,
CON INCHIOSTRO SEMA-SECCO
E CON COLORI AD OLIO






Southern Branch of the National Palace Museum. 2015. Chiayi, Taiwan.
Национальный музей

Architects: Sede Satellite. Kris Yao | Artech

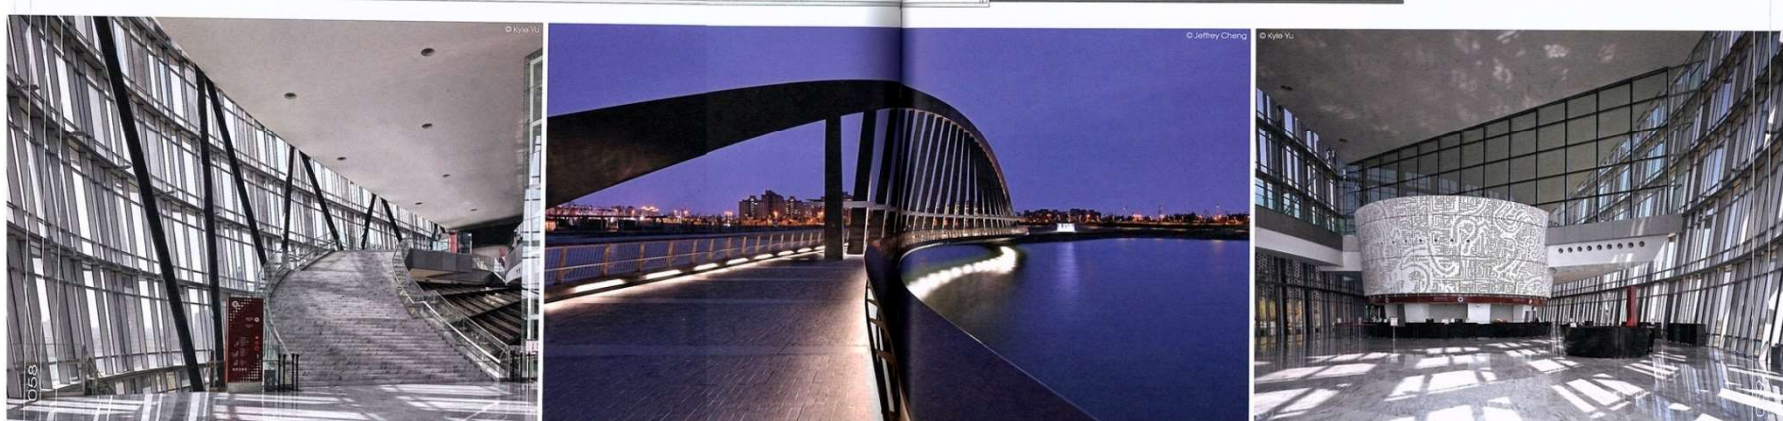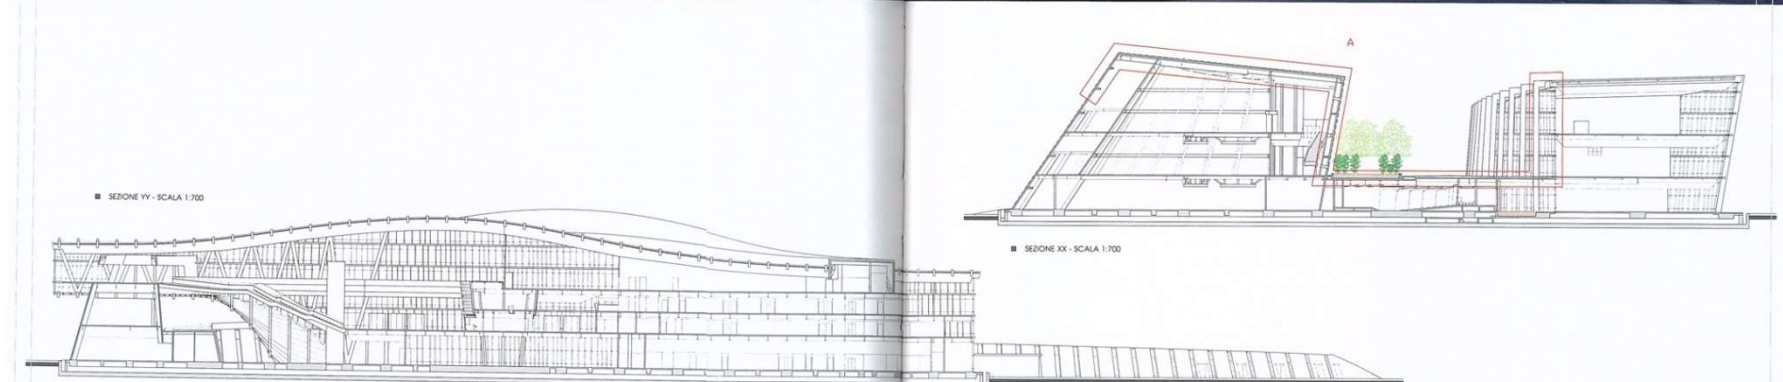


Museo Alfa Romeo. 2015. Arese, Italy. Музей Альфа Ромео

Architects: Benedetto Camerana (Camerana&Partners)

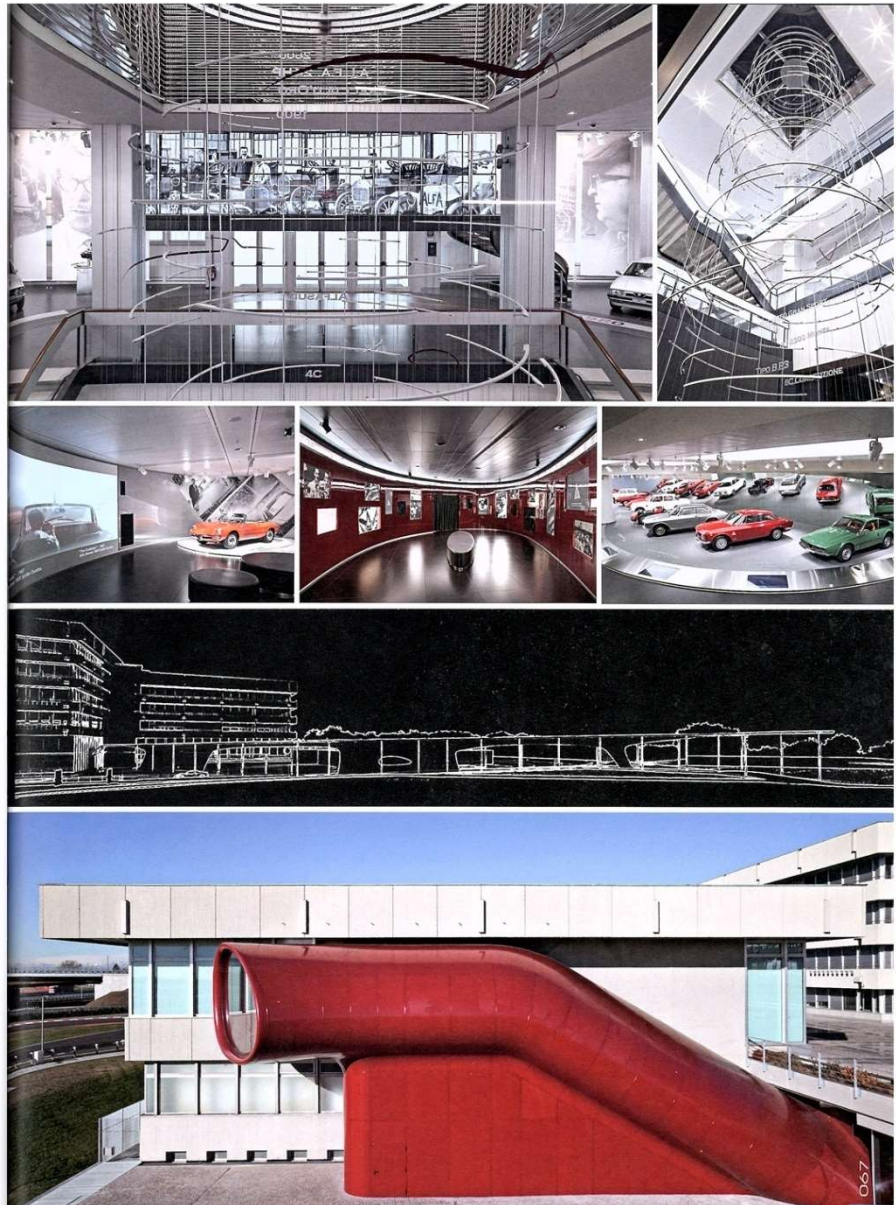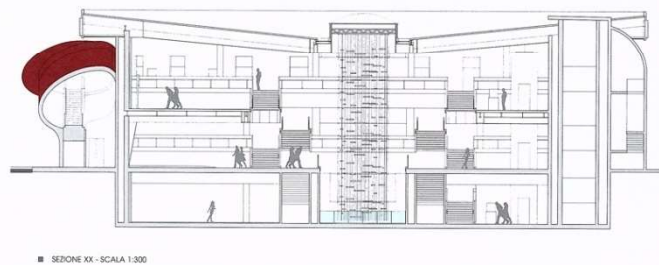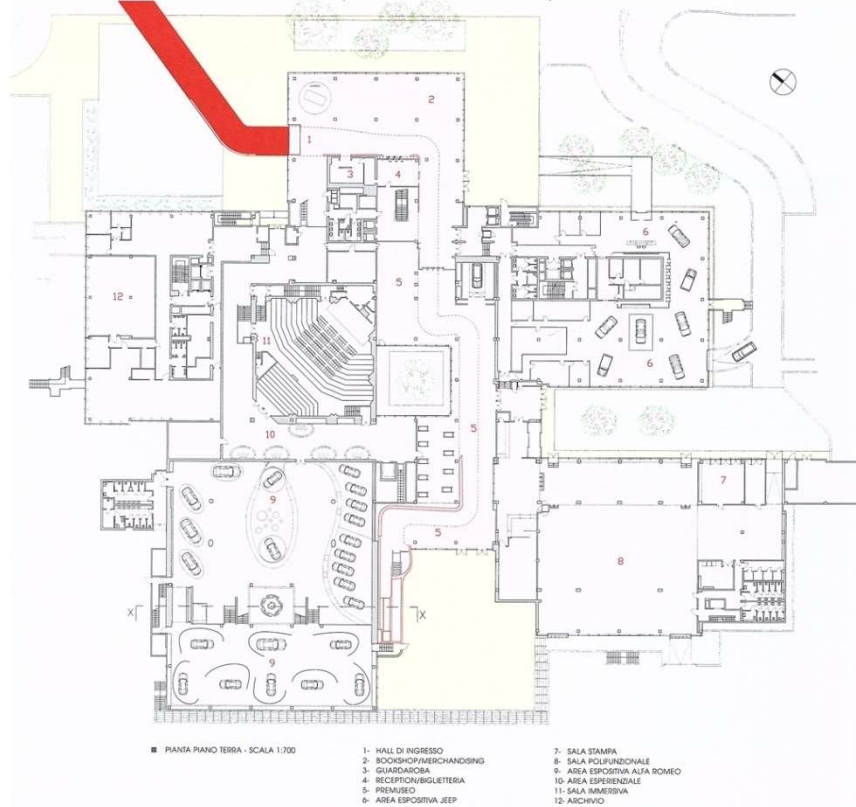


Museo Alfa Romeo. 2015. Arese, Italy. Музей Альфа Ромео

Architects: Benedetto Camerana (Camerana&Partners)

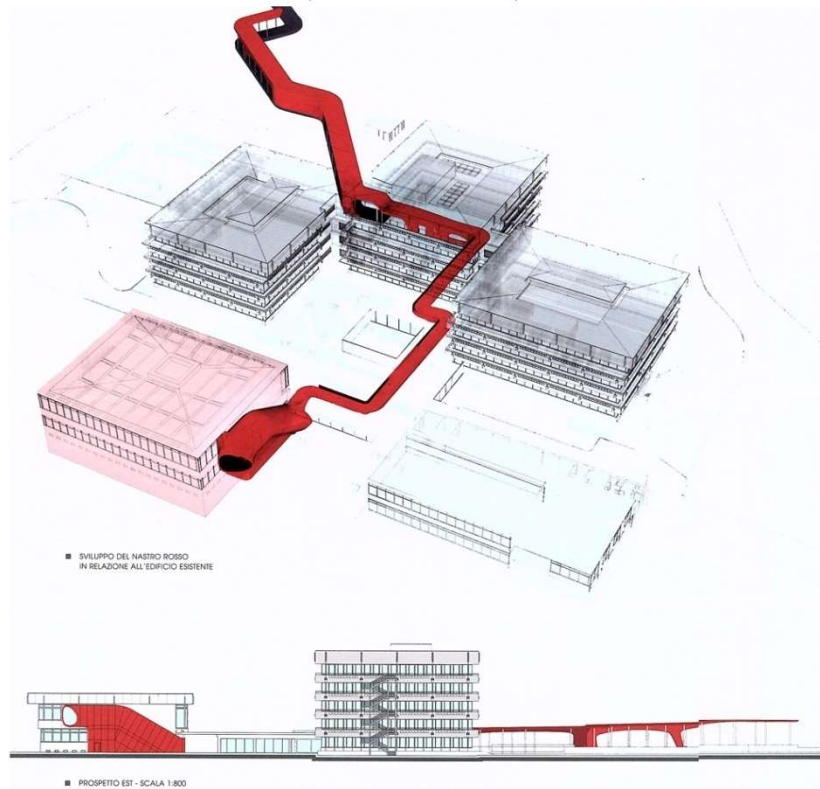


DETTAGLIO A: SISTEMA COSTRUTTIVO
DELLA PENISOLA
SEZIONE VERTICALE - SCALA 1:40

- 1- TELAIIO STRUTTURALE PRINCIPALE
CON TRAVI HEA 160
- 2- COPERTURA DELLA PENISOLA
CON PANNELLI DI VETRORESINA
TRAVE HEA 160. PROFILO METALLICO
DI AGGIUNTO. PANNELLO
INFERIORE DI TAMPONAMENTO
IN VETRORESINA
- 3- PANNELLO LATERALE DI
RACCORDO IN VETRORESINA
- 4- PROFILO METALLICO A Z PER
IL SOSTEGNO DEI PANNELLI LATERALI
- 5- COLONNA IN ACCIAIO IN VISTA
A SEZIONE CIRCOLARE Ø 195 MM
DI SOSTEGNO DELLA PENISOLA
- 6- PAVIMENTAZIONE ESTERNA IN
CONGLOMERATO BITUMINOSO 40 MM.
STATO DI POSA. TERRENO
- 7- PUNTO DI FONDAZIONE
PER IL SOSTEGNO DELLA PENISOLA

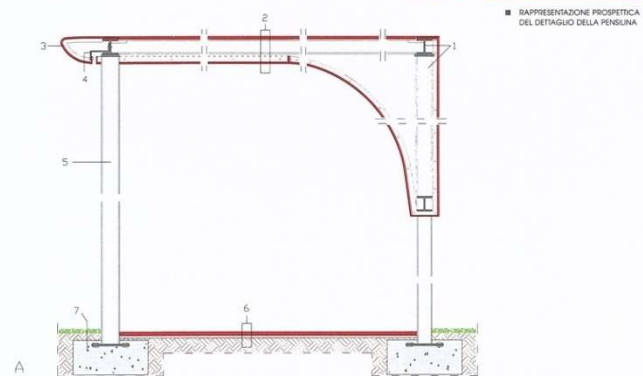


**Museo Alfa Romeo. 2015. Arese, Italy.
Музей Альфа Ромео**

Architects: Benedetto Camerana (Camerana&Partners)


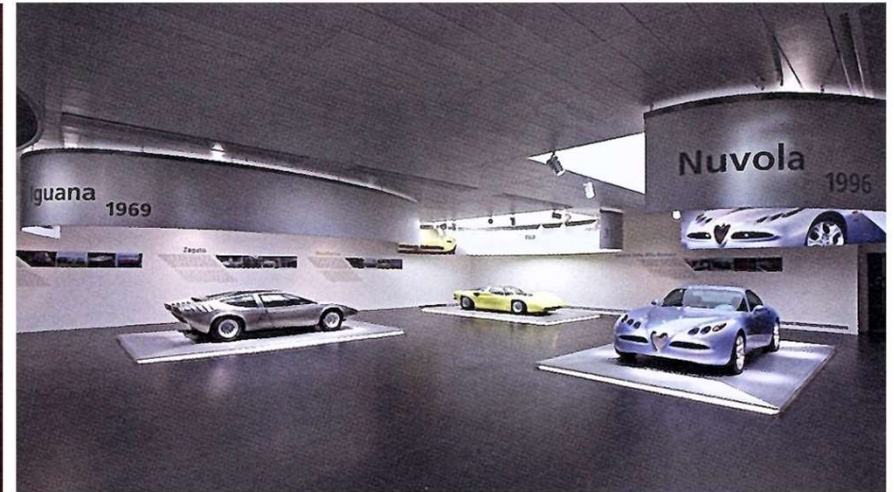


Museum of Image and Sound. 2008-2015. Rio de Janeiro, Brazil.
Музей изображения и звука

Architects: Diller Scofidio + Renfro

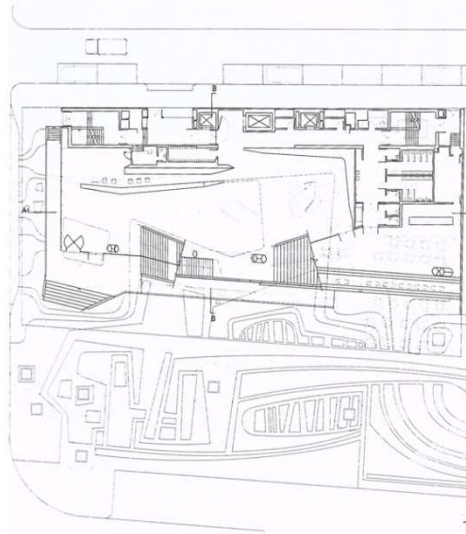


As the Museum of Image and Sound of Rio de Janeiro is a museum about the city itself, the actual city outside its walls is the museum's most potent artifact.

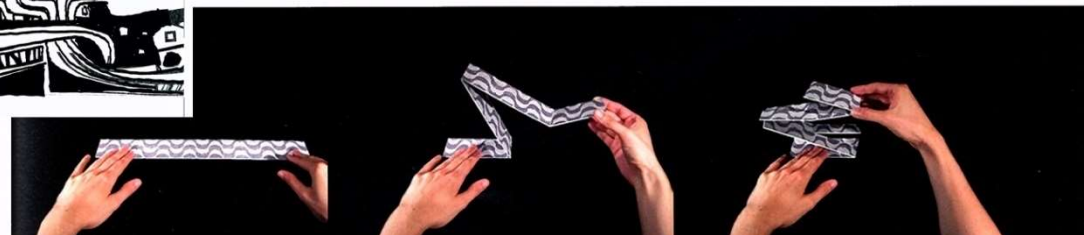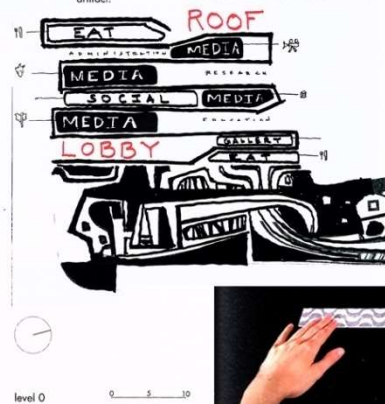


Museum of Image and Sound. 2008-2015. Rio de Janeiro, Brazil.
Музей изображения и звука


Architects: Diller Scofidio + Renfo

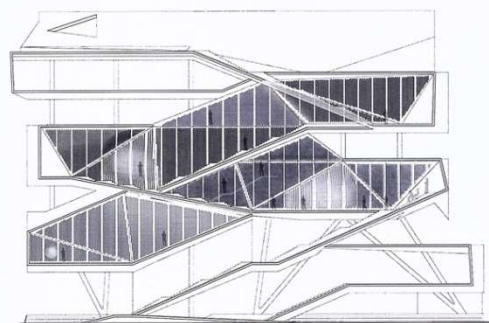

elevation

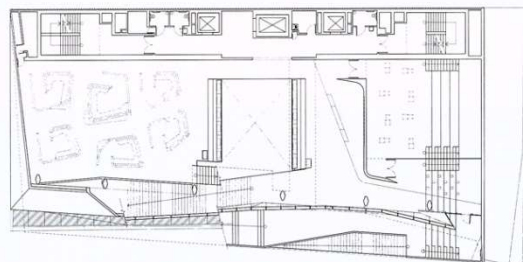

level +2

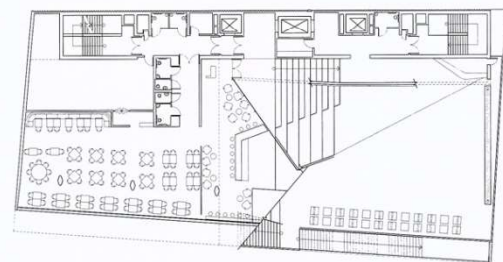



level +5

0 5 10



Museum of Image and Sound. 2008-2015. Rio de Janeiro, Brazil.
Музей изображения и звука

Architects: Diller Scofidio + Renfo

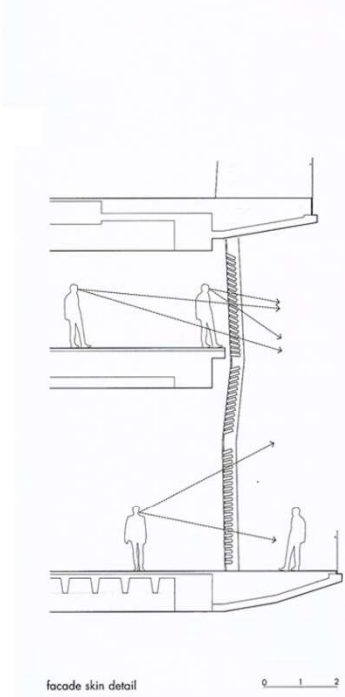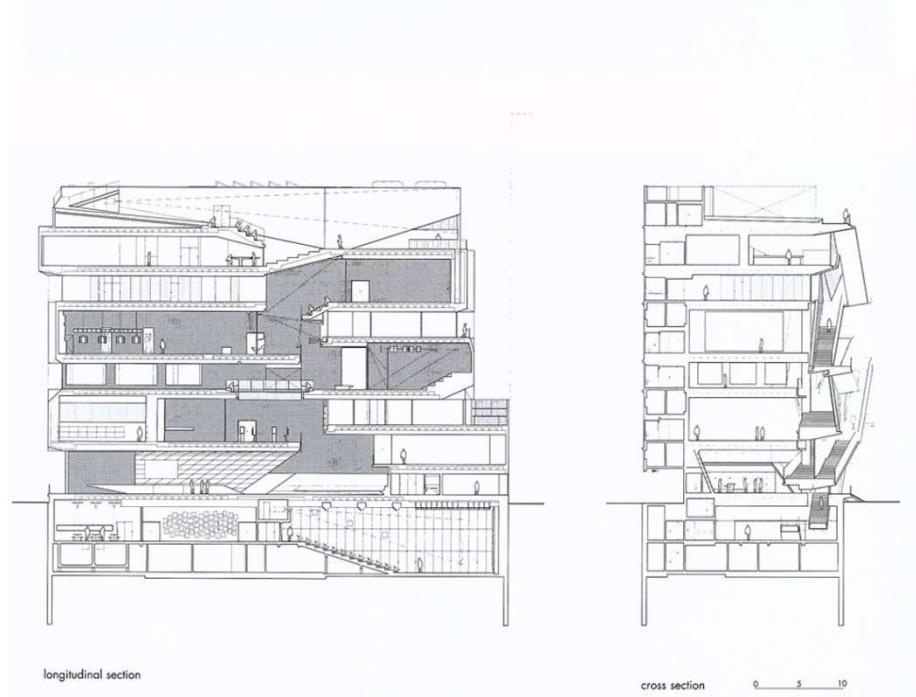


Museum of Image and Sound. 2008-2015. Rio de Janeiro, Brazil.
Музей изображения и звука

Architects: Diller Scofidio + Renfo




**The Broad. 2015. Los Angeles, USA.
Музей изобразительных искусств**

Architects: Diller Scofidio + Renfo

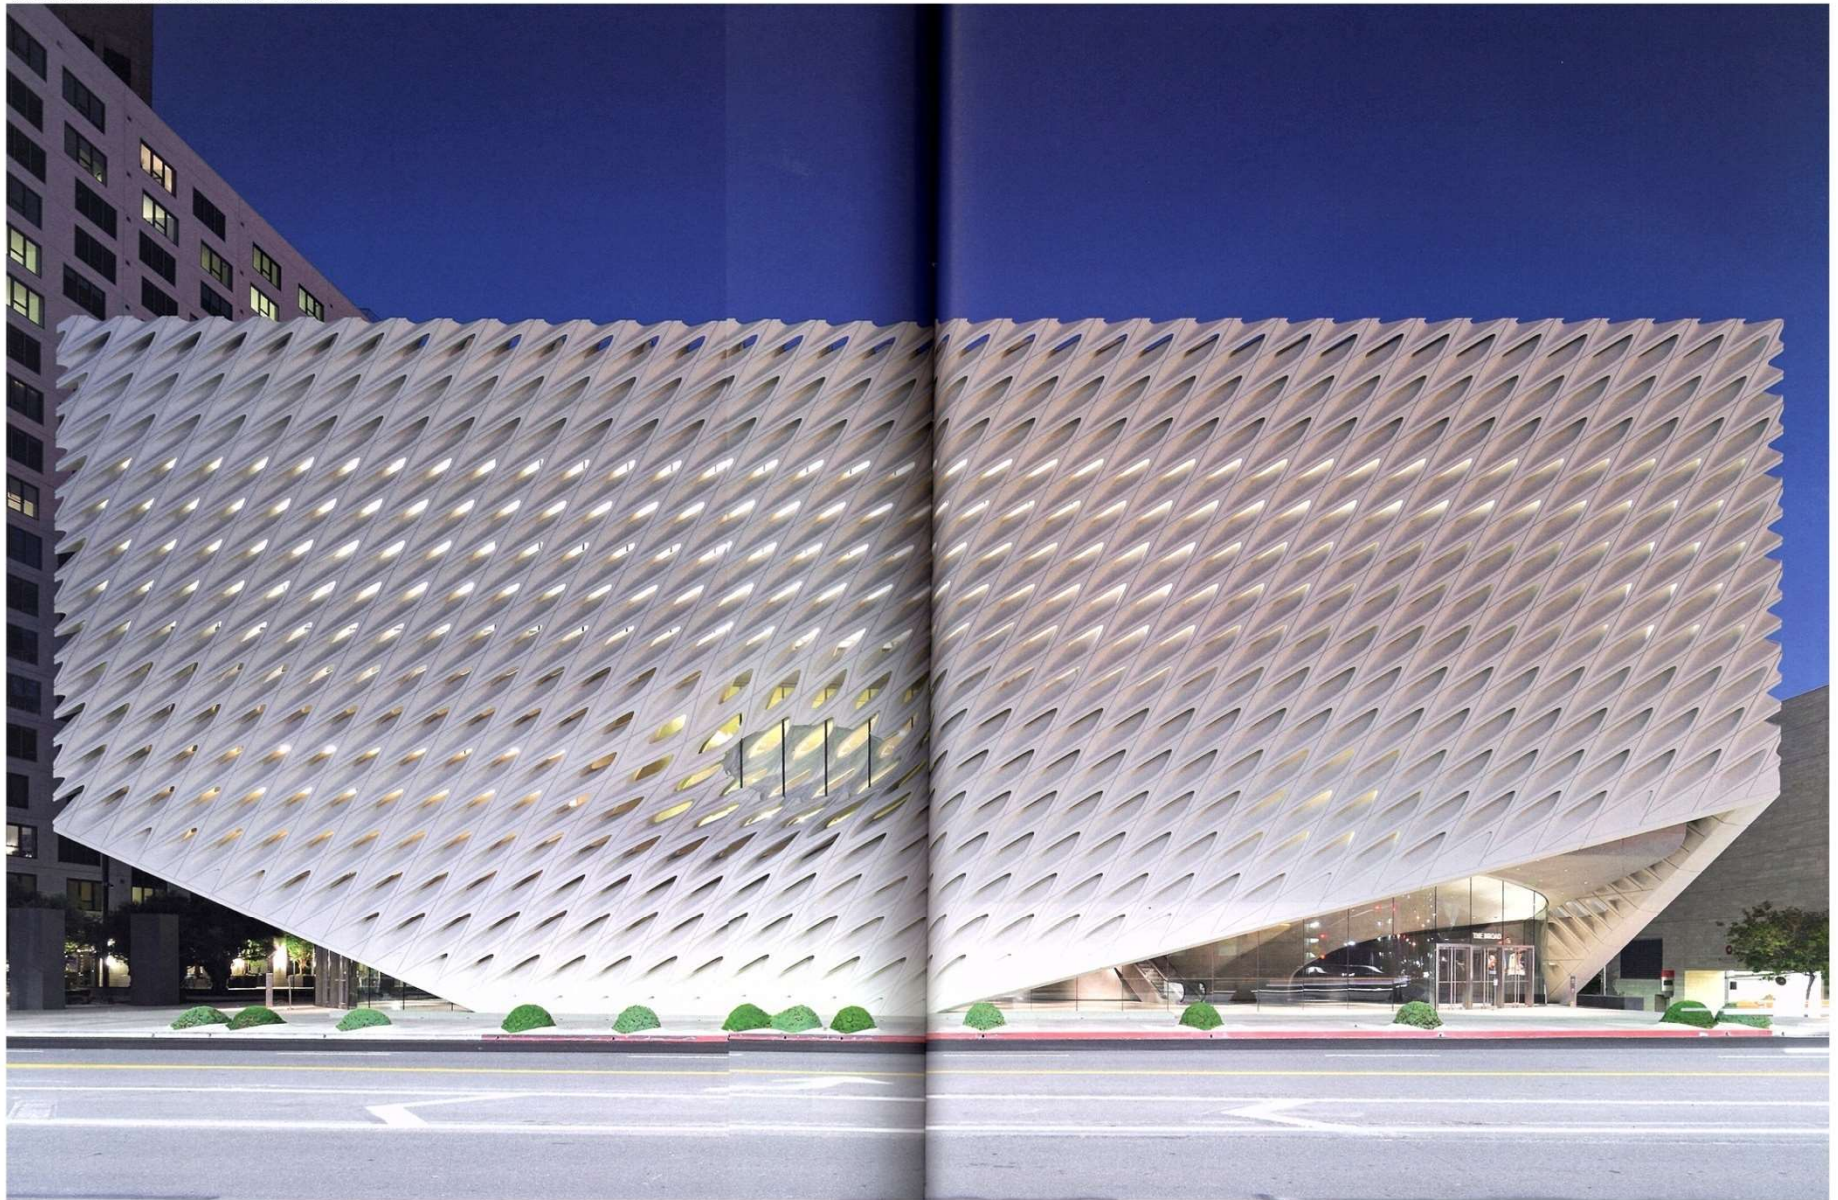


The Broad. 2015. Los Angeles, USA.
Музей изобразительных искусств

Architects: Diller Scofidio + Renfo

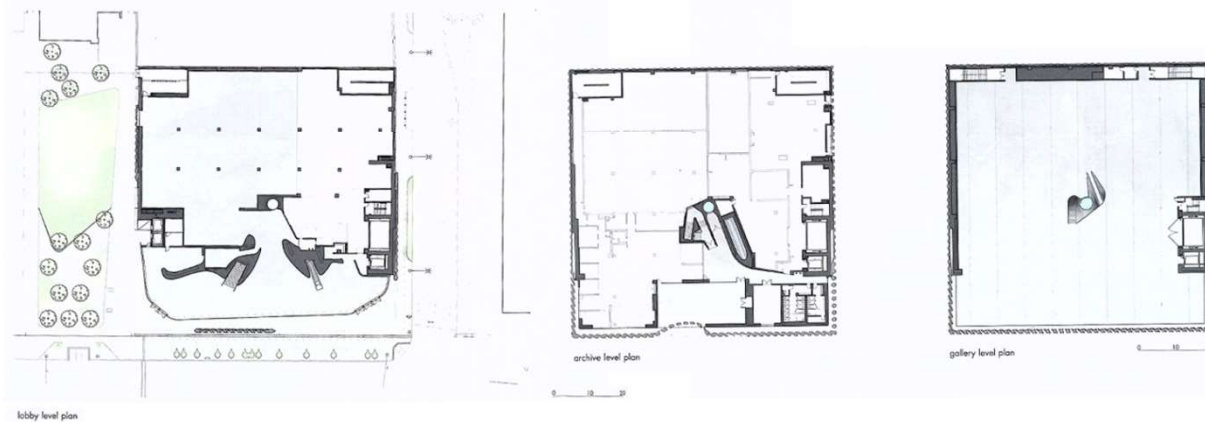


**ArtScience Museum. Singapore, Marina Bay Sands.
Музей искусства и науки**

Architects: Safdie Architects

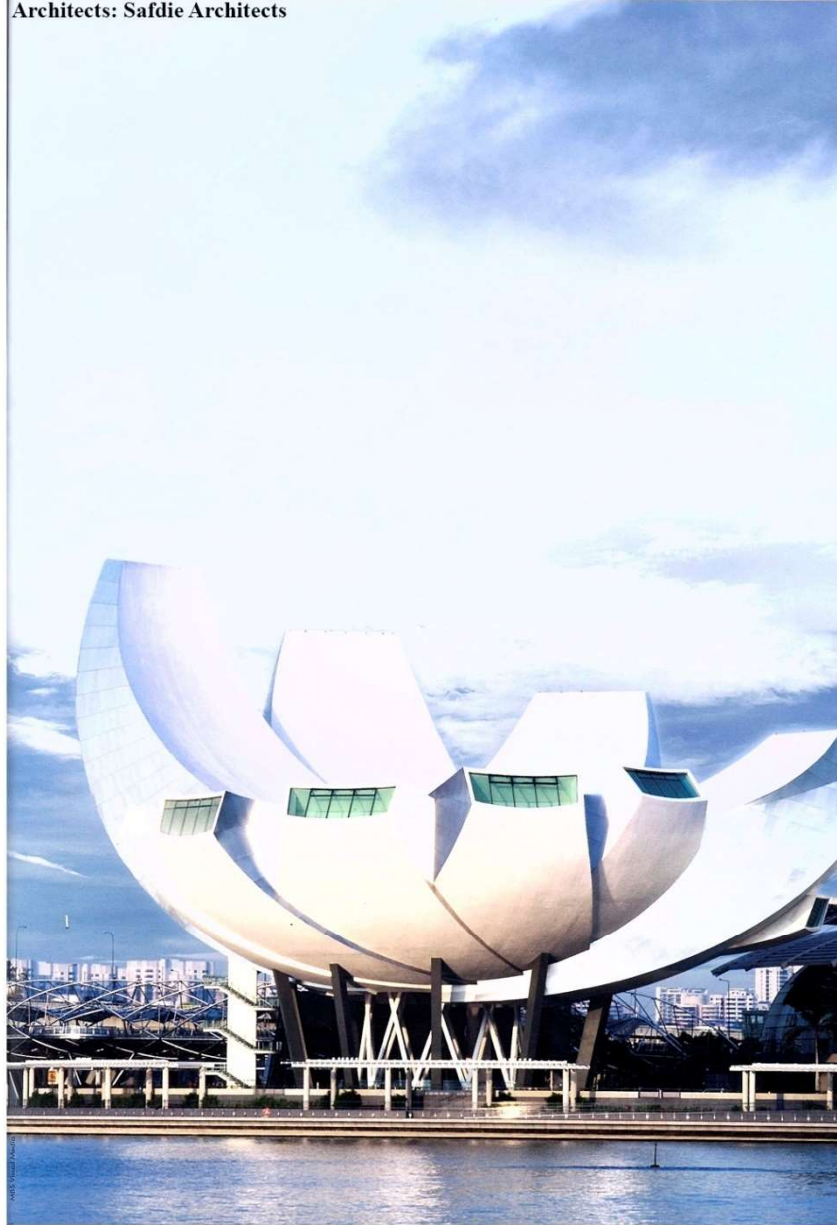


ArtScience Museum. Singapore, Marina Bay Sands.
Музей искусства и науки

Architects: Safdie Architects

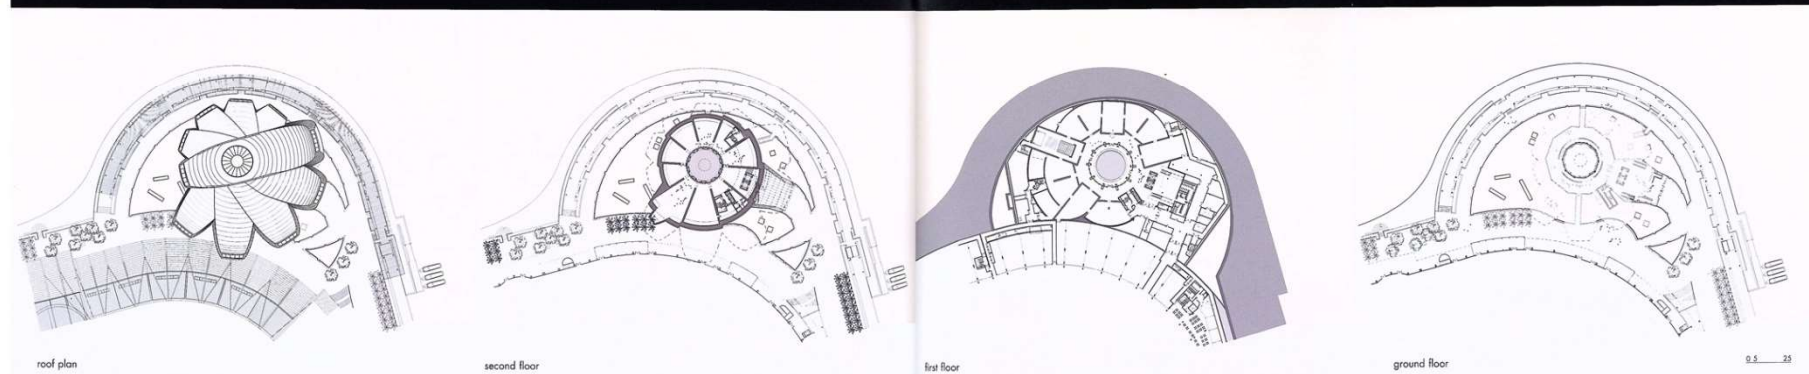



Chichu Art Museum. Naoshima, Japan.
Музей искусств

Architects: Tadao Ando

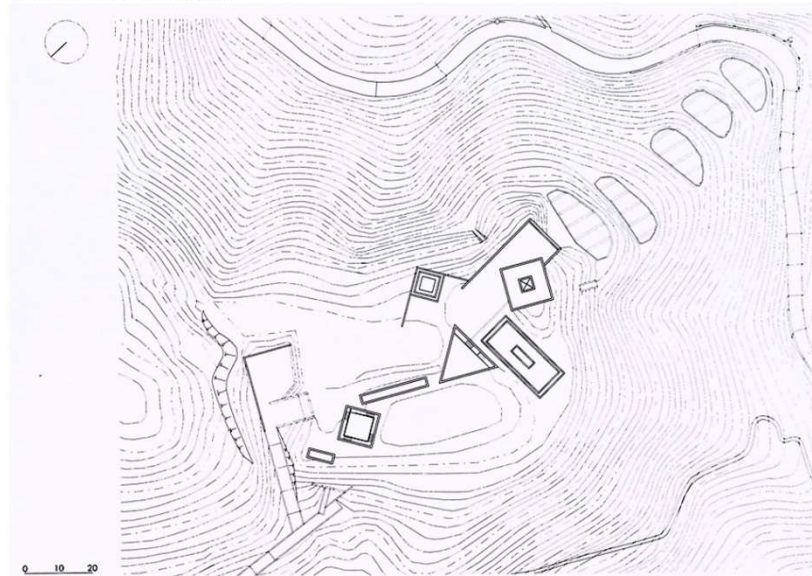


**Chichu Art Museum. Naoshima, Japan.
Музей искусств**

Architects: Tadao Ando

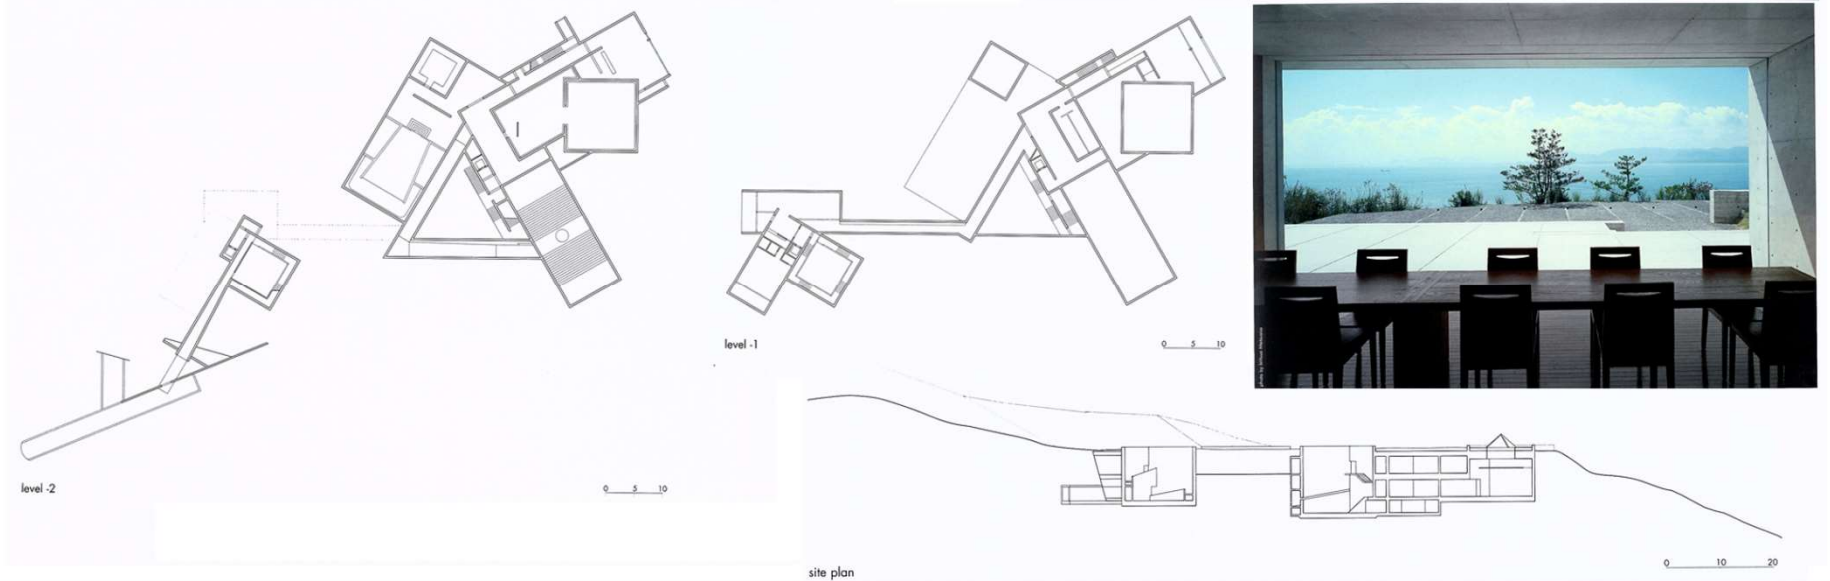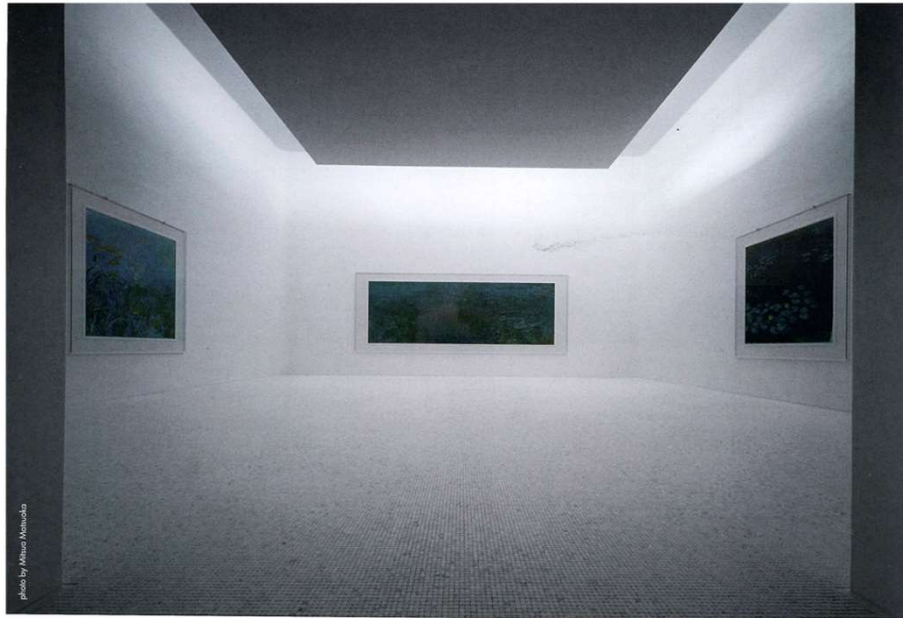



Messner Mountain Museum. Corones, Italy.
Музей в горах

Architects: Zaha Hadid Architects

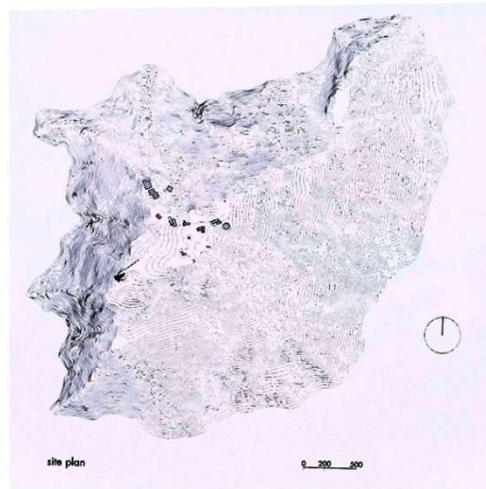


Messner Mountain Museum. Corones, Italy.
Музей в горах

Architects: Zaha Hadid Architects

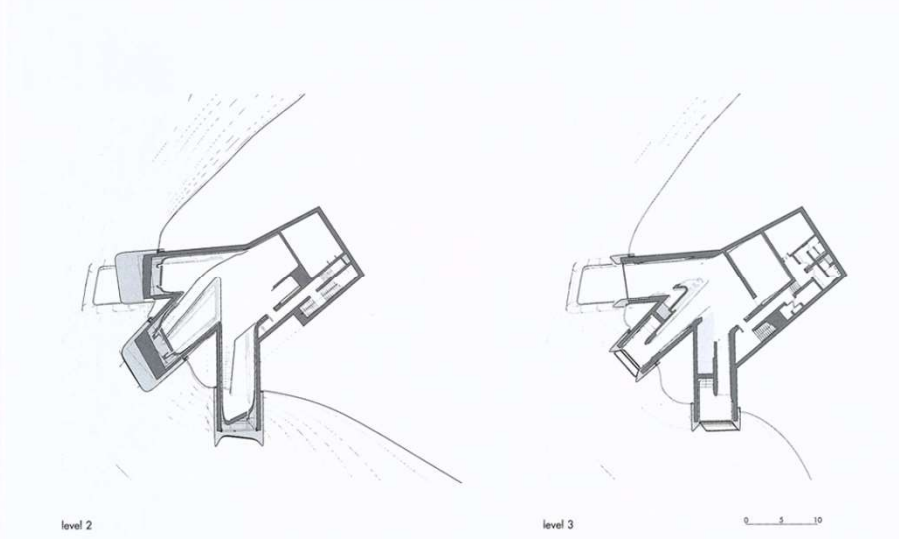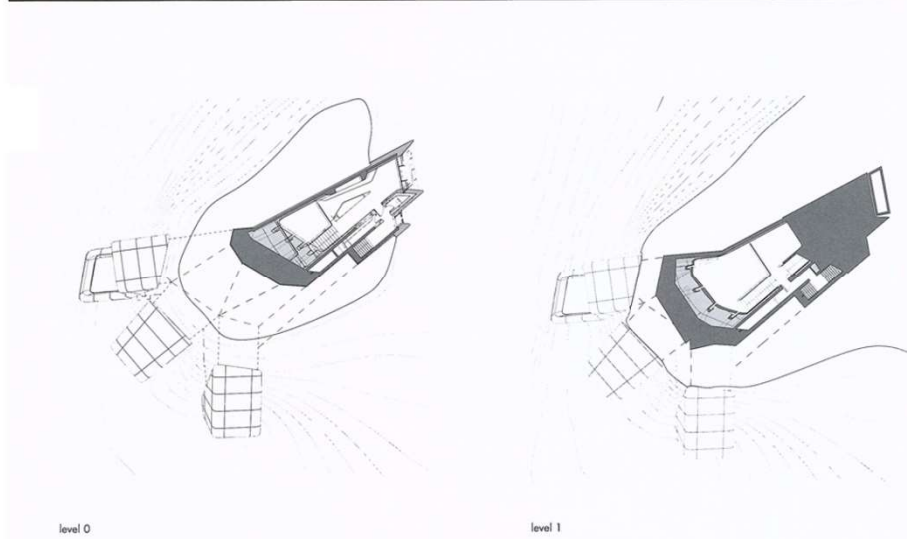

Messner Mountain Museum. Corones, Italy. Музей в горах



Architects: Zaha Hadid Architects

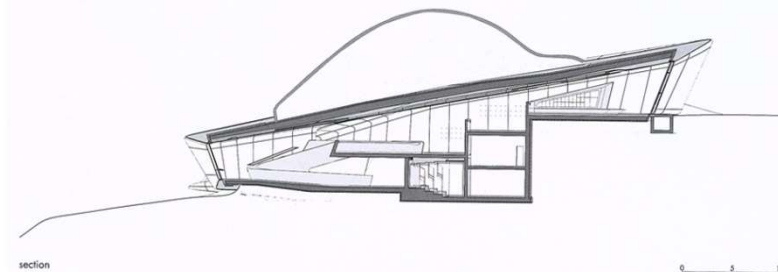

At the lowest level, visitors pass the viewing windows as they traverse through the galleries to emerge out onto the terrace that projects 6 m from the mountainside giving a 240 degree panorama across the Alps.


**National Museum in Szczecin. Szczecin, Poland.
Национальный музей**

Architects: KWK Promes - Robert Konieczny

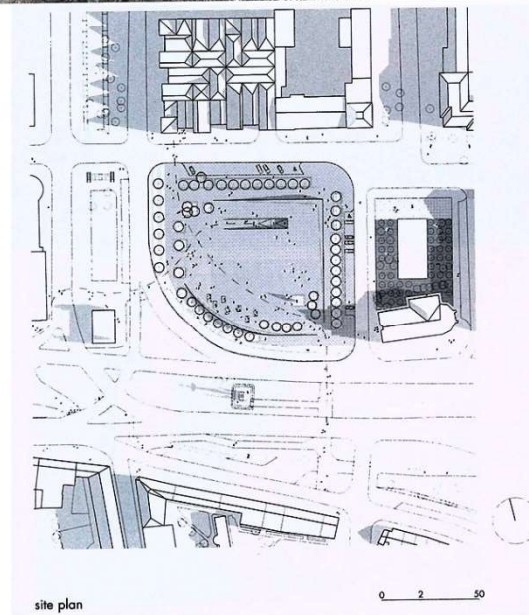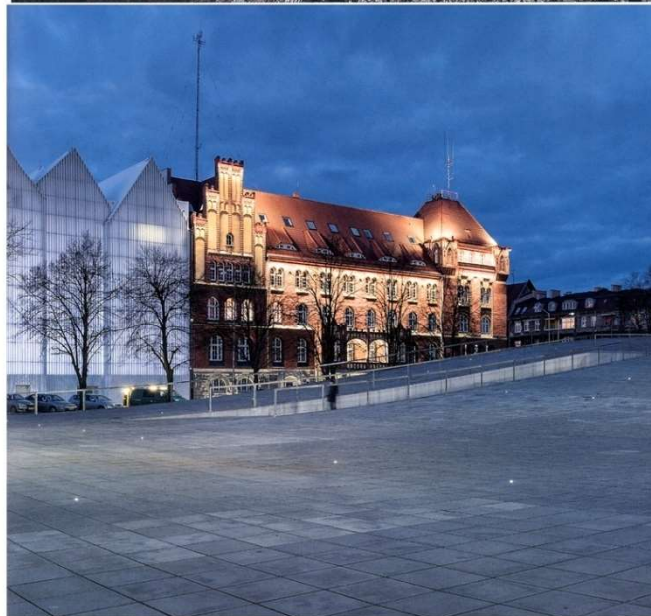


**National Museum in Szczecin. Szczecin, Poland.
Национальный музей**


Architects: KWK Promes - Robert Konieczny

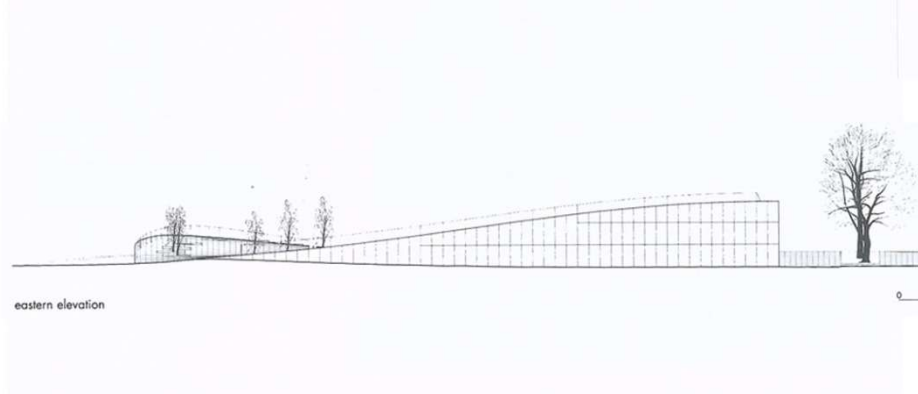

118

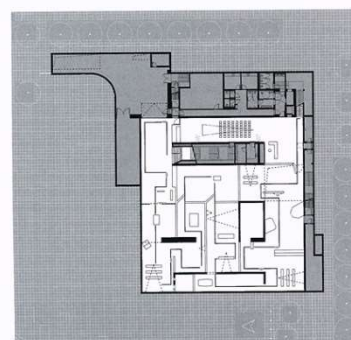

basement


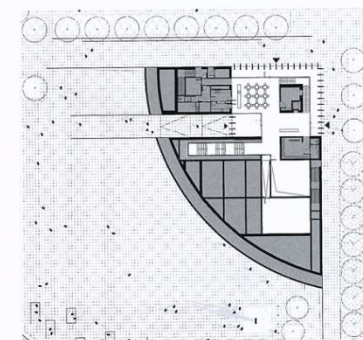


ground floor

0 5 10

**National Museum in Szczecin. Szczecin, Poland.
Национальный музей**

Architects: KWK Promes - Robert Konieczny


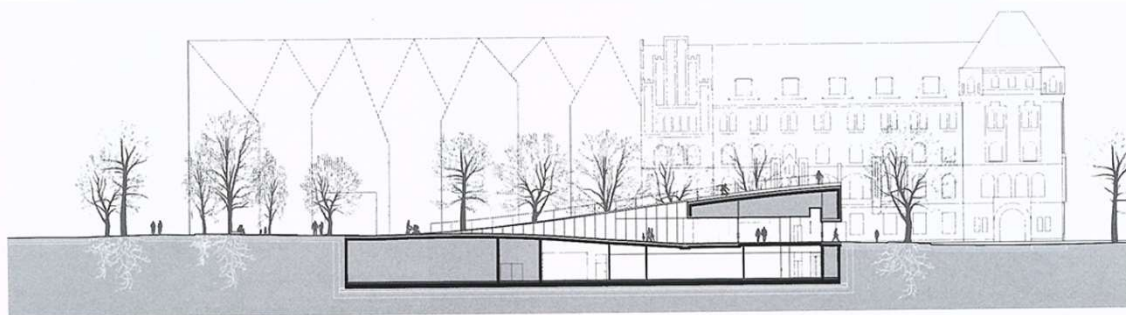
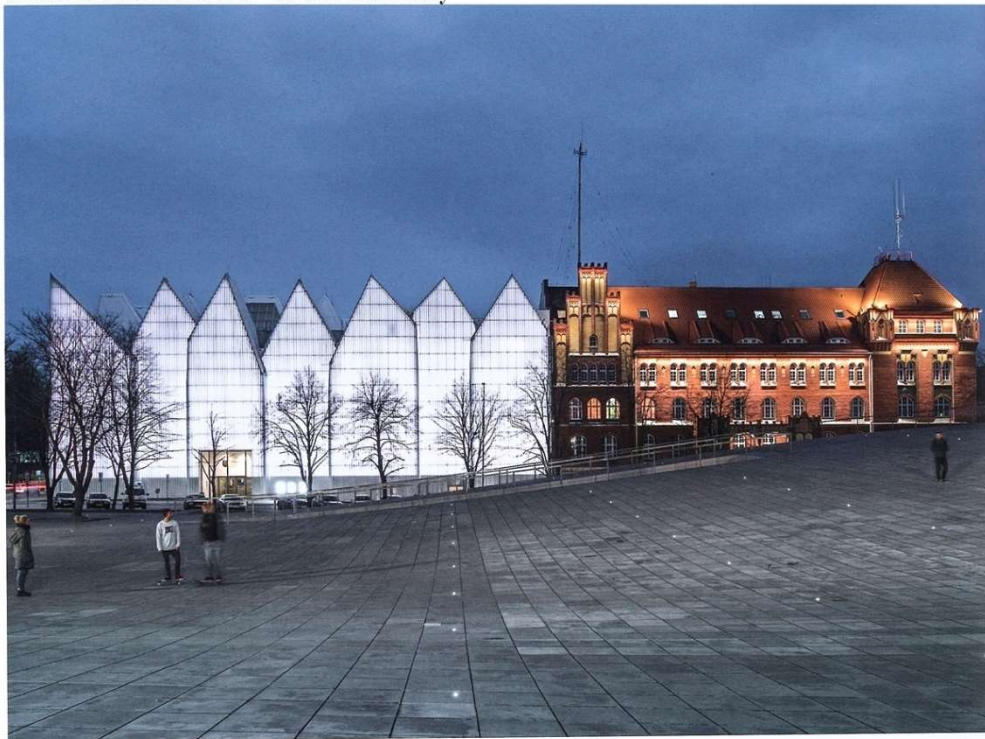


section





Musee Des Confluences. Lyon. Музей

Architects: Coop Himmelb(l)au, Wolf D. Prix & Partner

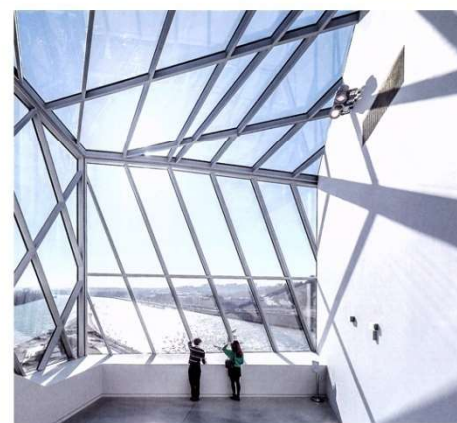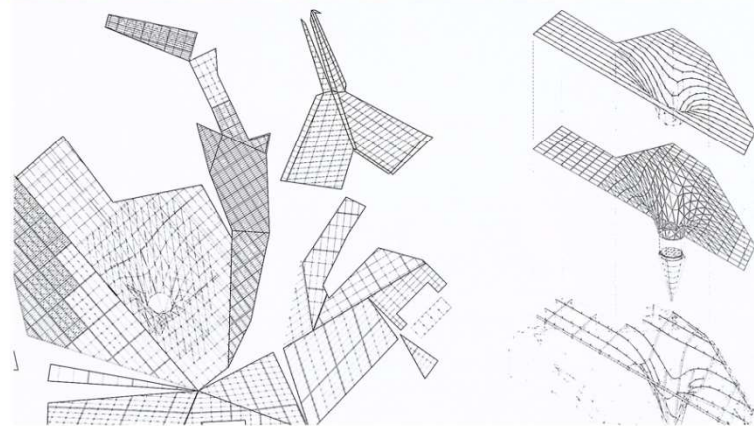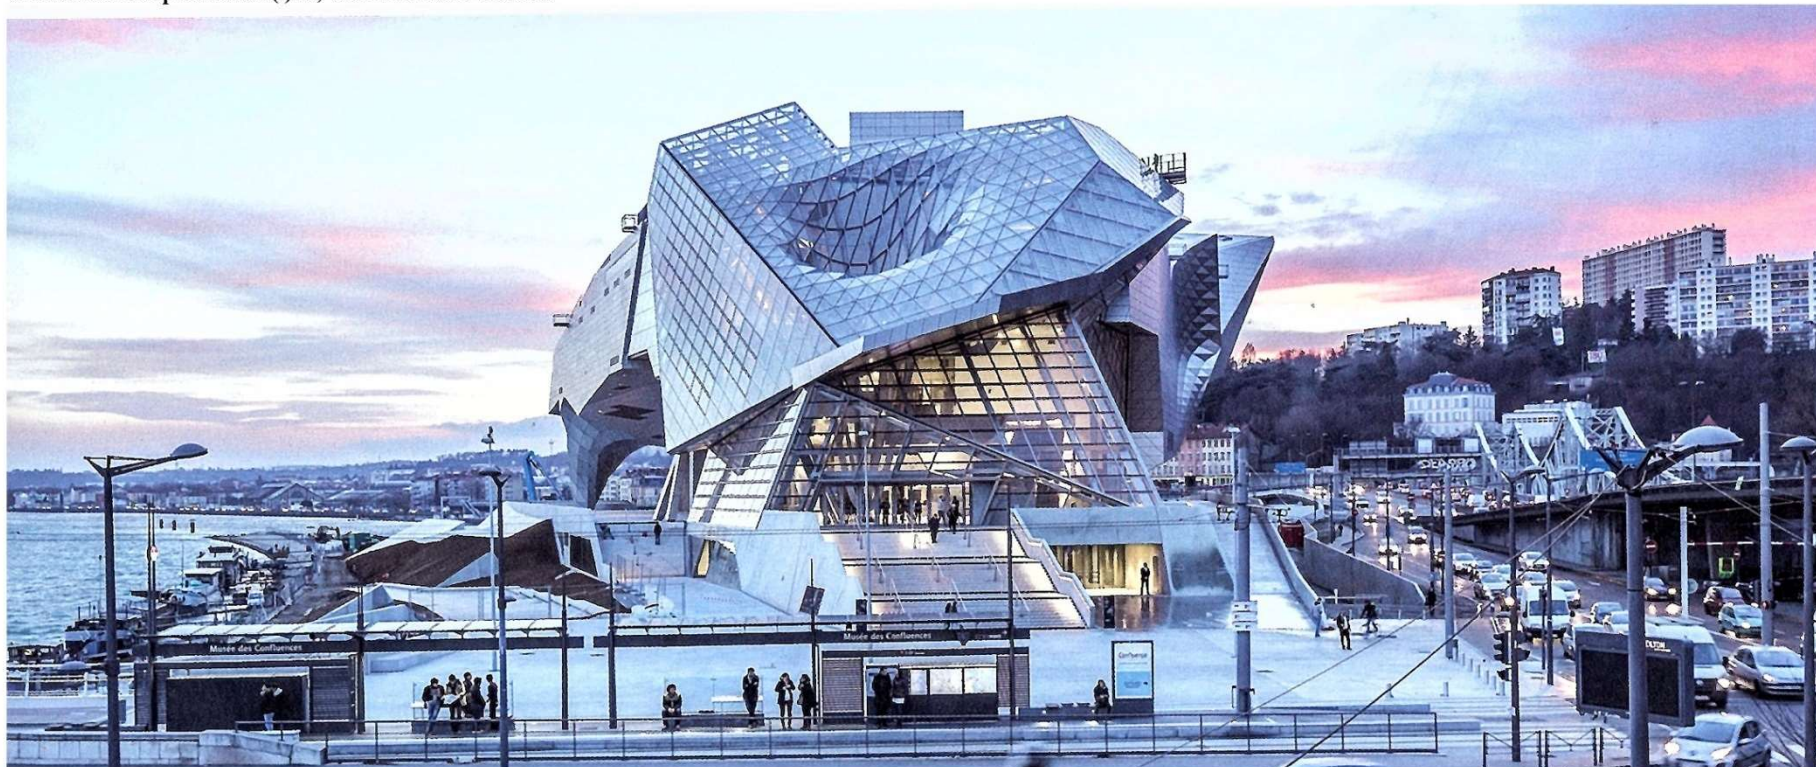


**Royal Ontario Museum. Toronto.
Музей**

Architects: Studio Daniel Libeskind with B+H Architects

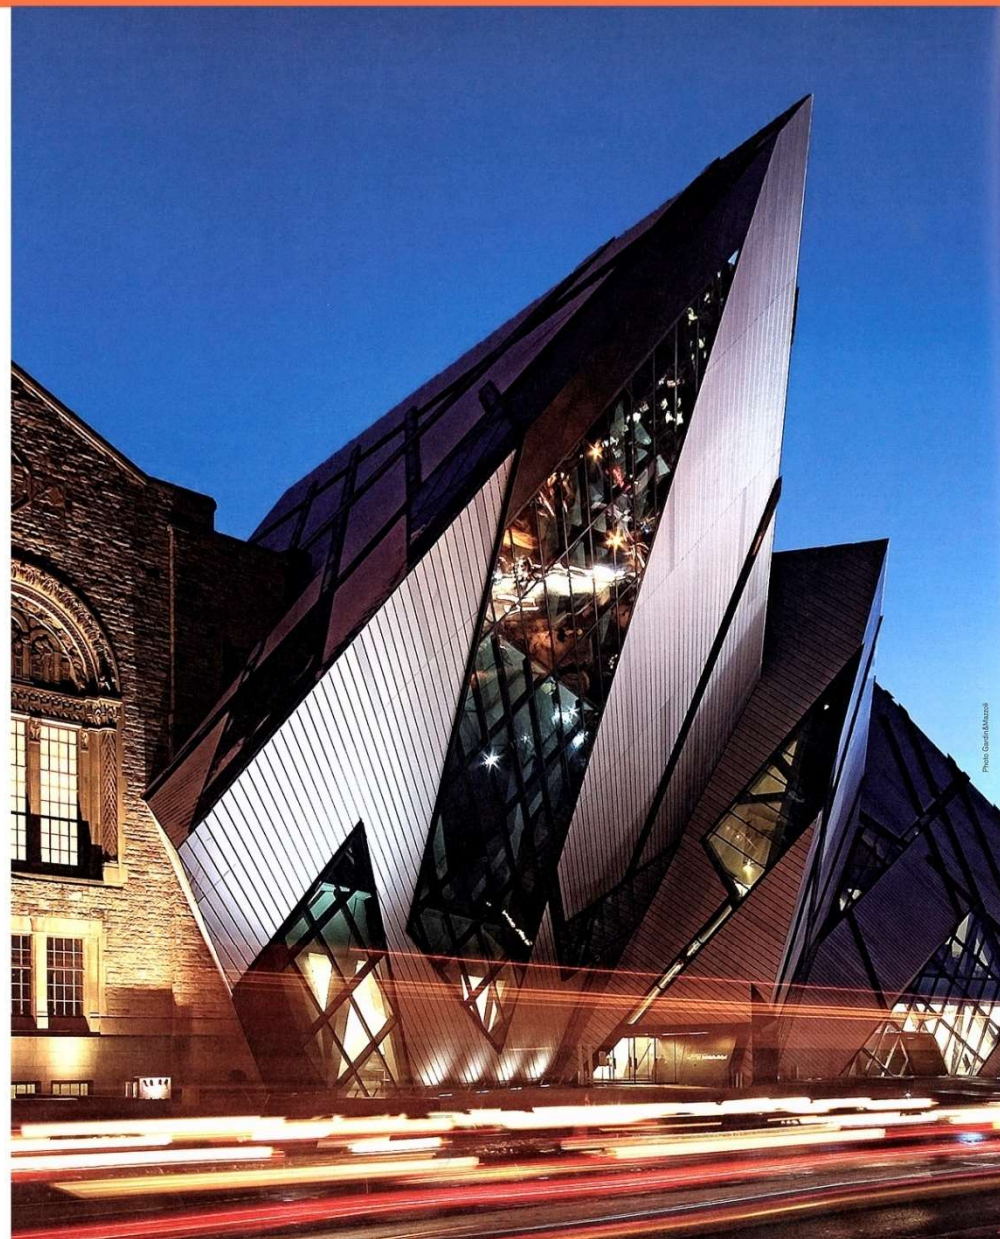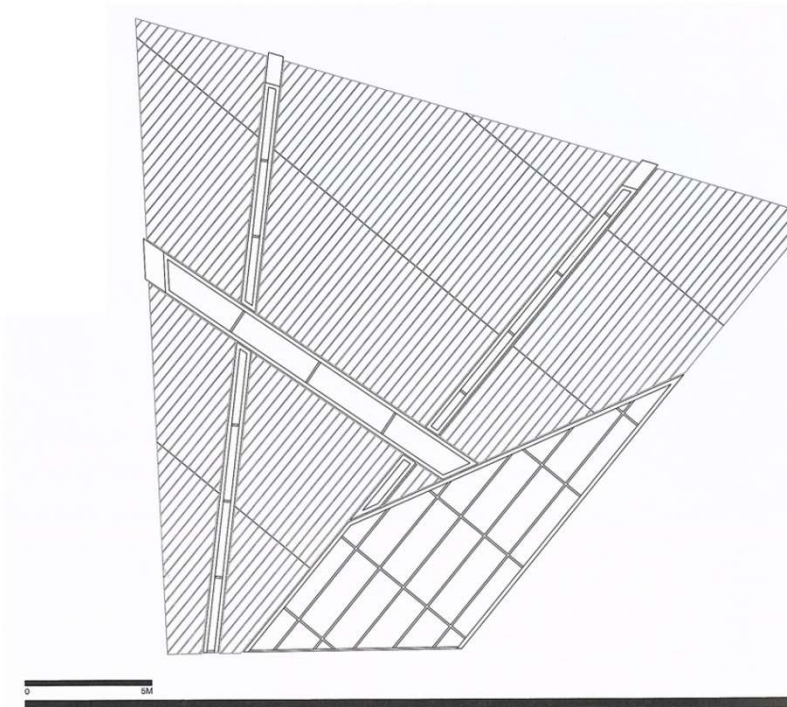

KAFA Art Museum. Beijing, China. Музей искусств

Architects: Arata Isozaki & Associates





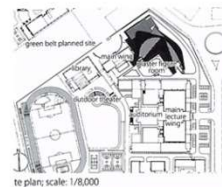


This new art museum was built for the China Central Academy of Fine Arts, which recently relocated to the outskirts of Beijing. Three free-form surfaces that conform to the L-shaped site define the building's main volume; slits between these provide entrances and skylights. The ageless, curved walls of the building create white exhibition spaces without invoking the white box museum typology.

「京郊外に移転した中央美術学院の美術館。L字の敷地に合わせ3つの自由曲面が接合し合う形状しており、裂け目が出入口とトップライトになっている。エッジのない曲面壁はホワイトキューブでない白い展示空間を提供している。」

Location: Beijing, China
Architectural engineers: Kawaguchi & Engineers
Technical engineers: Shanghai Yikun Karkyo Design
General contractors: Shanghai No.7 Construction Co., Ltd.
Principal use: museum
Structure: reinforced concrete (B1 - 2F), steel frame (3F - 4F)
Number of stories: 2 basements & 4 stories
Design period: February 2003 - March 2005
Construction period: April 2005 - December 2007

所在地: 中華人民共和國北京市
建築設計: 川口浩建築設計事務所
構造設計: 上海怡昆建築工程有限有限公司
施工: 上海第7建築有限公司
用途: 美術館
構造: 鉄筋コンクリート造(地下1階~地上2階)、鉄骨造(3~4階)
階数: 地下2階 地上4階
計画期間: 2003年2月~2005年3月
工期: 2005年4月~2007年12月

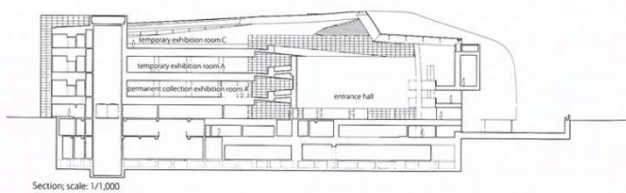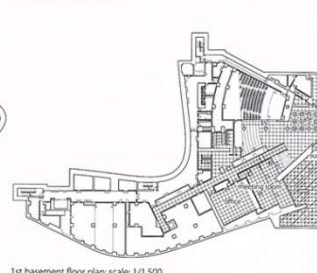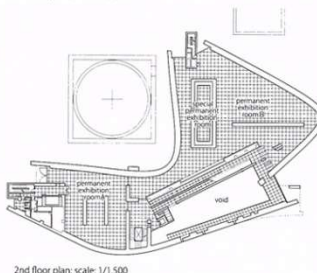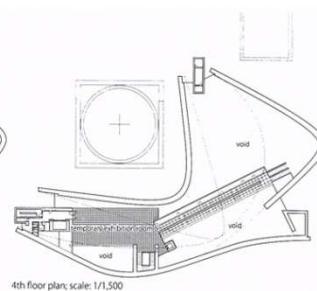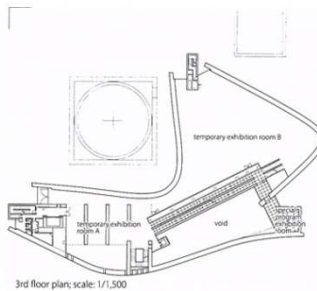

www.facebook.com/dksaig

vk.com/dksaig

ДИСКУССИОННЫЙ КЛУБ АРХИТЕКТУРЫ И ГРАДОСТРОИТЕЛЬСТВА ПРИ НАУЧНОЙ БИБЛИОТЕКЕ МАРХИ (ДК АиГ НБ МАРХИ)

The background of the entire graphic is a dense collage of various architectural and urban planning materials. It includes colorful maps, technical drawings, and book covers. Notable elements include a book titled 'RECORD HOUSES 2016', a map of 'BRAZIL', a book titled 'CASABELLA', and a book titled 'FREE ACT MUSLIMS'. There are also various architectural plans and diagrams scattered throughout.

ДИСКУССИОННЫЙ КЛУБ АРХИТЕКТУРЫ И ГРАДОСТРОИТЕЛЬСТВА НБ МАРХИ

DISCUSSION CLUB OF ARCHITECTURE AND URBAN DEVELOPMENT IN SCIENTIFIC LIBRARY MARCHI